This drawing has been prepared for the purpose of gaining planning permission only and does not purport to be a working or contractual drawing and should not be used for any building or contractual purposes.
This drawing has been prepared based on survey drawings and information prepared by others.
All dimensions and levels on all drawings must be checked and verified on site before commencement of works.



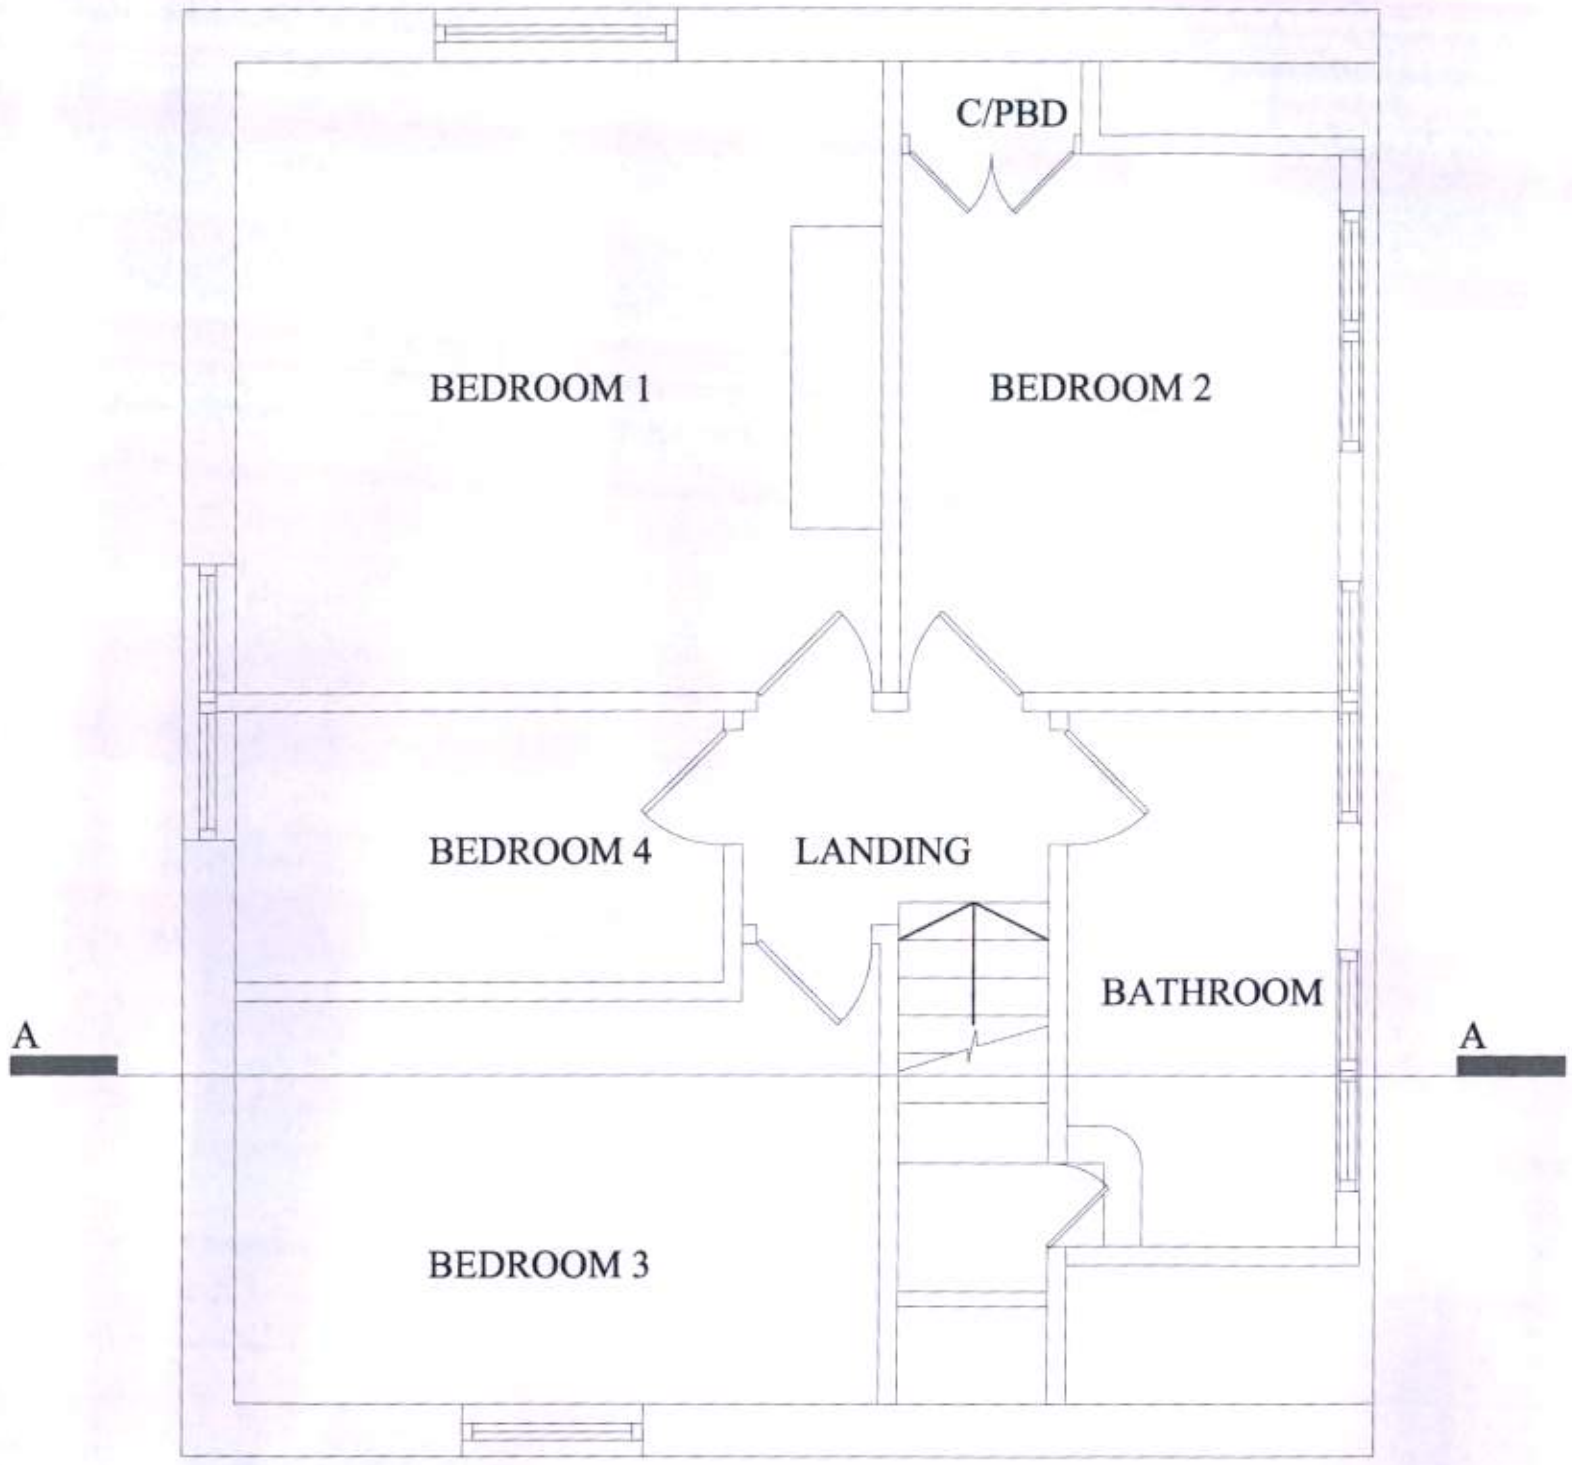

FIRST FLOOR LAYOUT

SCALE 1:50

A A

0 1 2 3 4 5

PHYSICAL SCALE IN METRES

GROUND FLOOR LAYOUT

SCALE 1:50

EXISTING LAYOUTS

JOB No. 709 DRWG. No. 001

SCALE 1:50

PROPOSALS TO CHURCH COTTAGE, CHURCH LANE, FERRING

20th FEBRUARY 2012

NEIL HOLLAND ARCHITECTS
7 Maltravers Street · Arundel
West Sussex · BN18 9AP
Tel 01903 882922 · Fax 01903 884202
Email: office@neilhollandarchitects.co.uk
www.neilhollandarchitects.co.uk
Registered in England & Wales Number 05332174

ARUN DISTRICT COUNCIL FG/27/12/L