


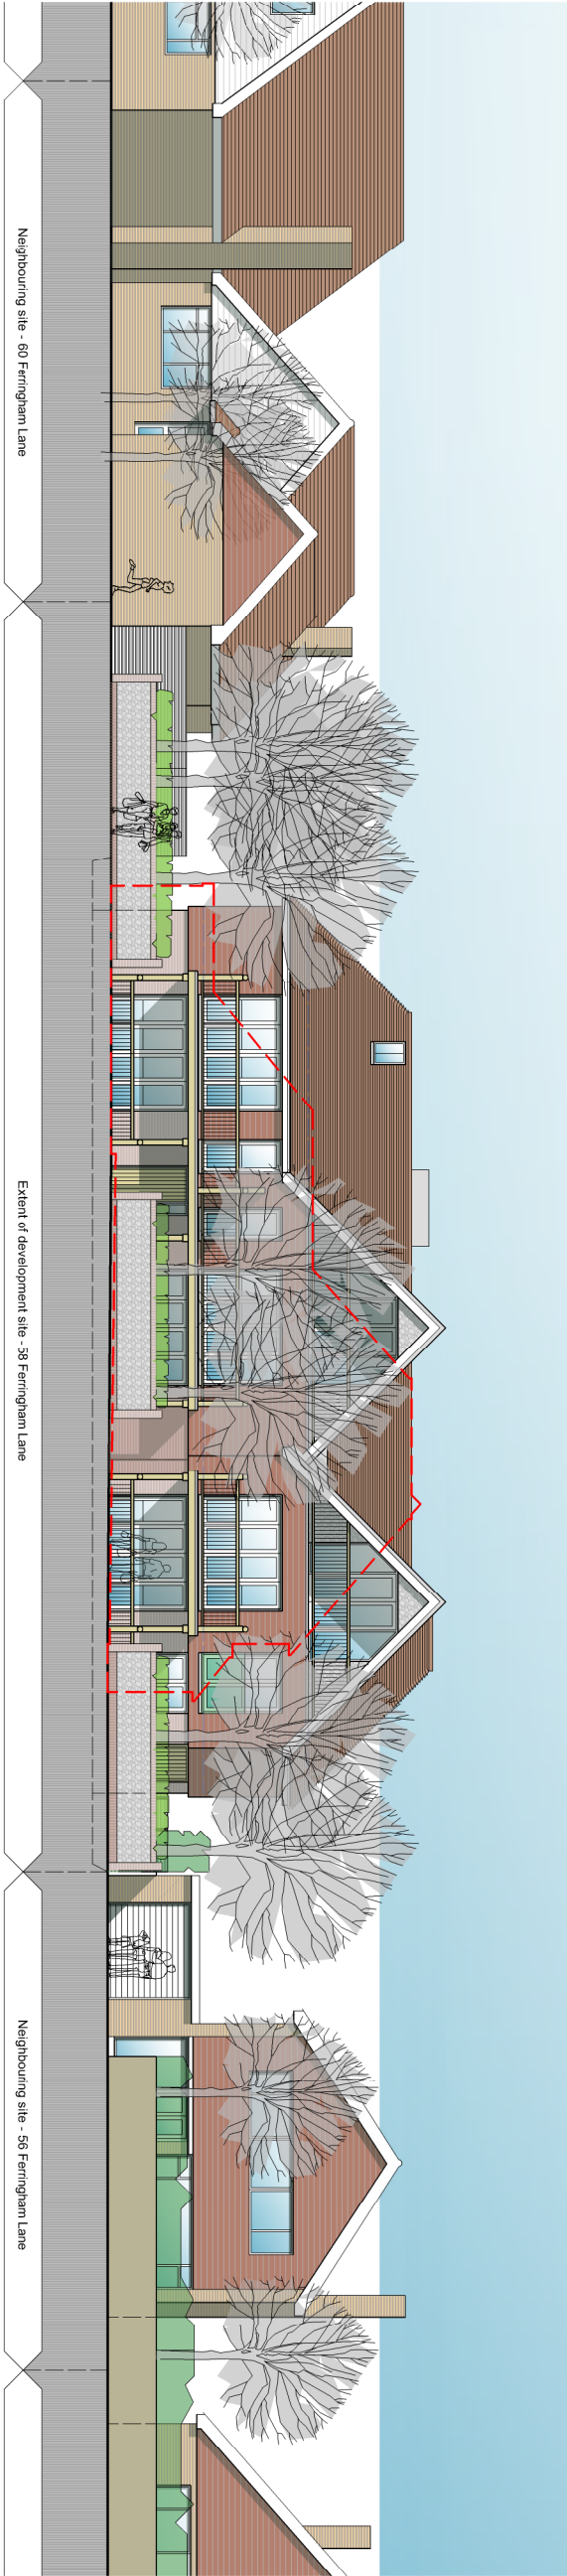

Proposed street elevation Scale 1:200 @A3



Existing street elevation Scale 1:200 @A3

Note:

Red broken line indicates
outline of existing building
to be removed



Planning issue

rev.	date
These drawings should be approved by local Authority No dimensions to be scaled from this drawing. All dimensions to be checked on site. This drawing is copyright and should not be reproduced without the permission of the Architects.	

client Summerdown Homes Ltd

project 58 Ferringham Lane
Ferring, BN12 5LU

drawing Comparative street elevations

scale	1:200@A3	date	March 16	drawn	MOONCIE
-------	----------	------	----------	-------	---------

19a Wilbury Avenue
Hove, East Sussex
BN3 6HS
tel: 01273 203230
fax: 01273 321667
email: info@turnerassociates.co.uk

Turner Associates
Architects and Planning Consultants

TA 1078 / 20

rev.