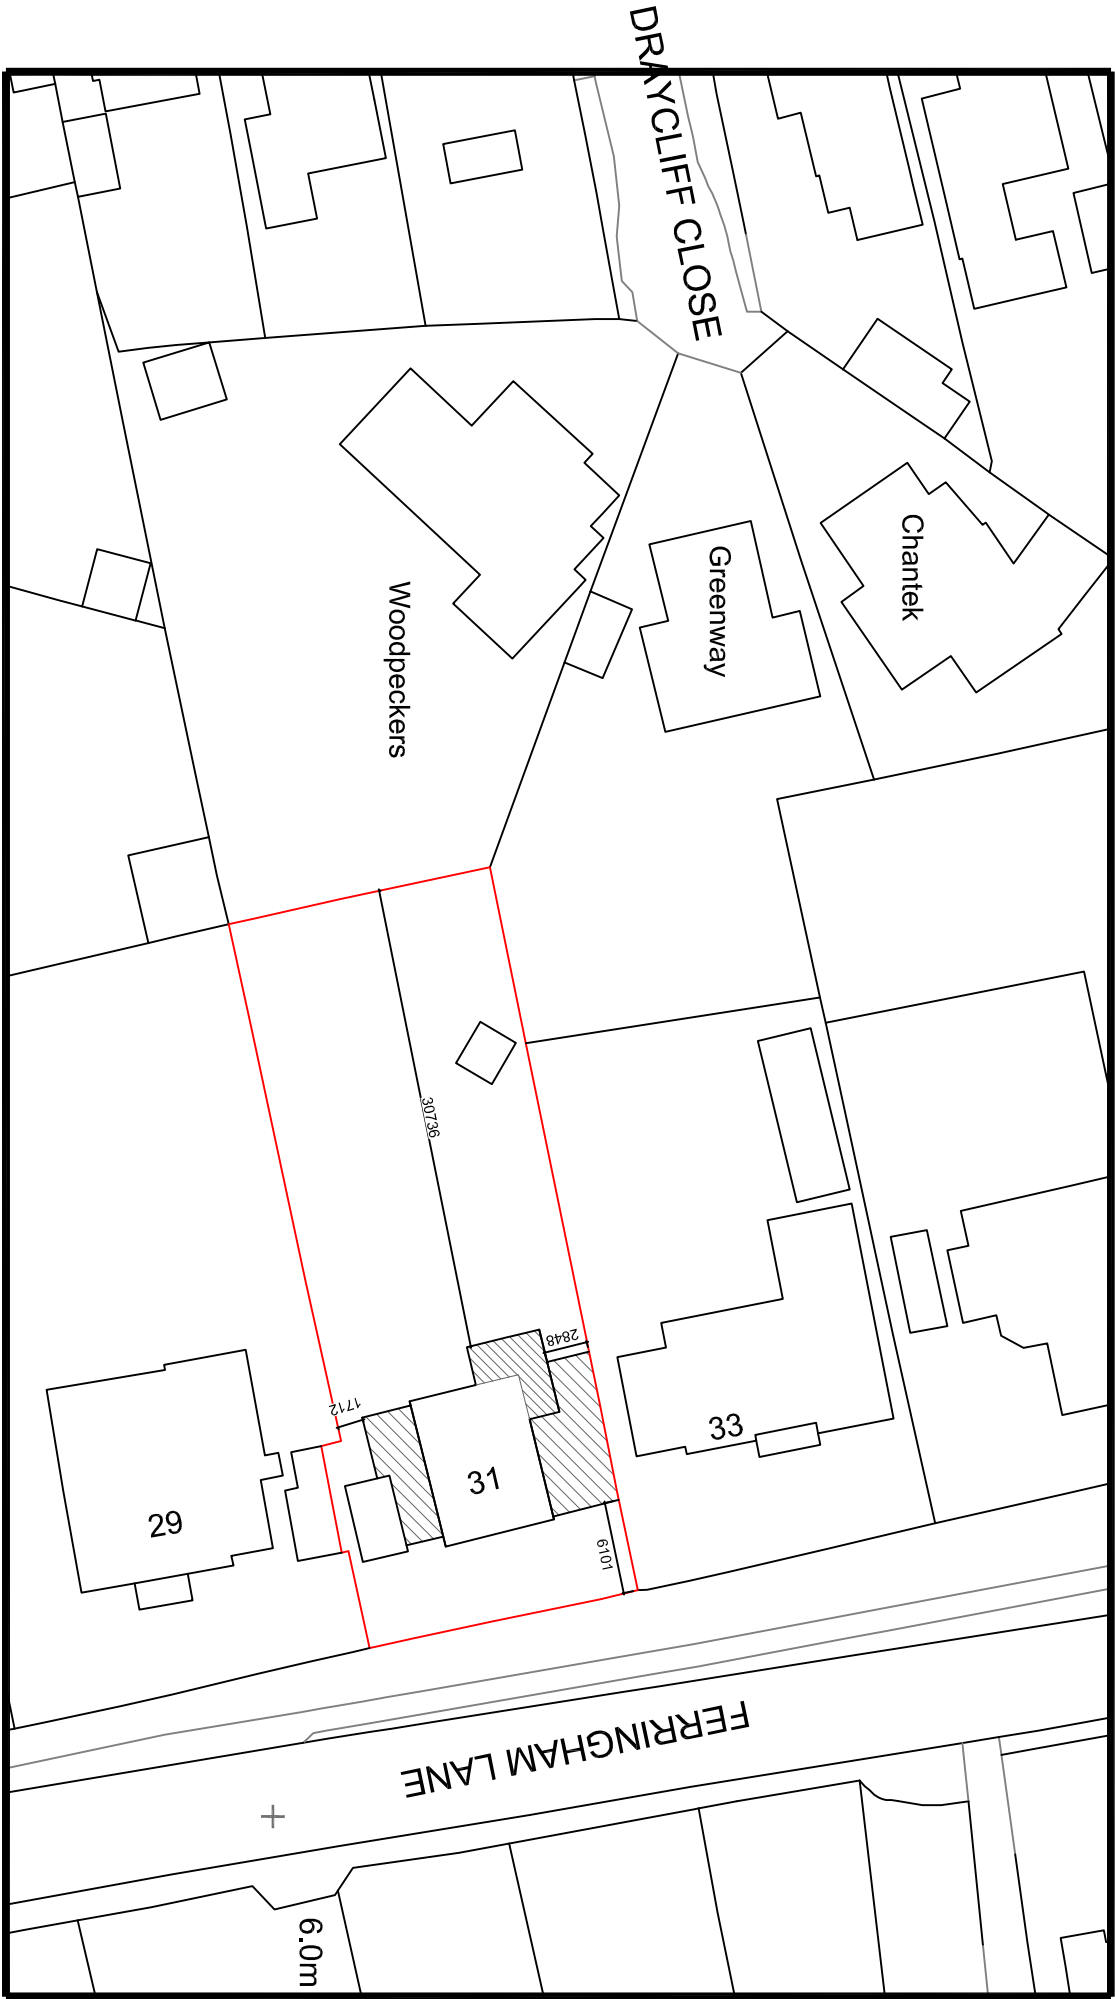


Your Home Plans Ltd

Chichester Enterprise Centre
Terminus Road, Chichester, West Sussex,
PO19 8TX
01243 963247 june@yourhomeplans.co.uk

31 Ferringham Lane
Ferring
West Sussex
BN12 5NB

Block Plan

Project Number: 31FER-20
Date: 26th February 2020
Drawn By: Your Home Plans Ltd
Checked By: JEG

Drawing No:
B01

Scale: 1:500 A3