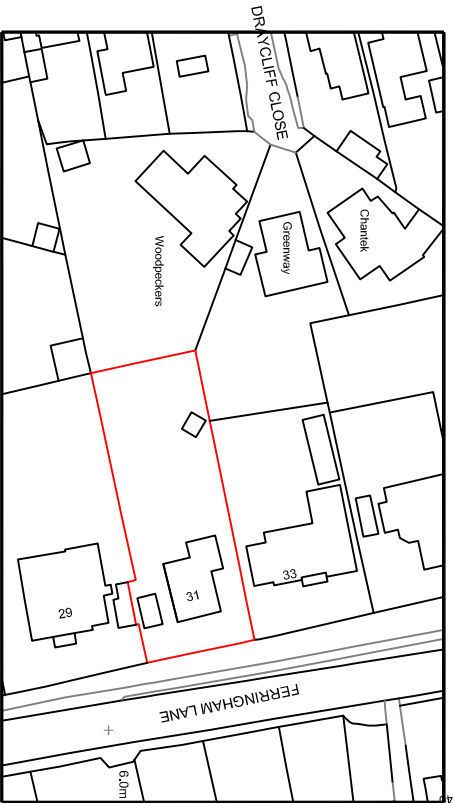


Your Home Plans Ltd Chichester Enterprise Centre Terminus Road, Chichester, West Sussex, PO19 8TX 01243 963247 june@yourhomeplans.co.uk		31 Ferringham Lane Ferring West Sussex BN12 5NB		Location Map	
Project Number: 31FERx20		Date: 28th February 2020		Drawing No: L01	
Drawn By: Your Home Plans Ltd		Checked By: JEG		Scale: 1:1250 A4	