


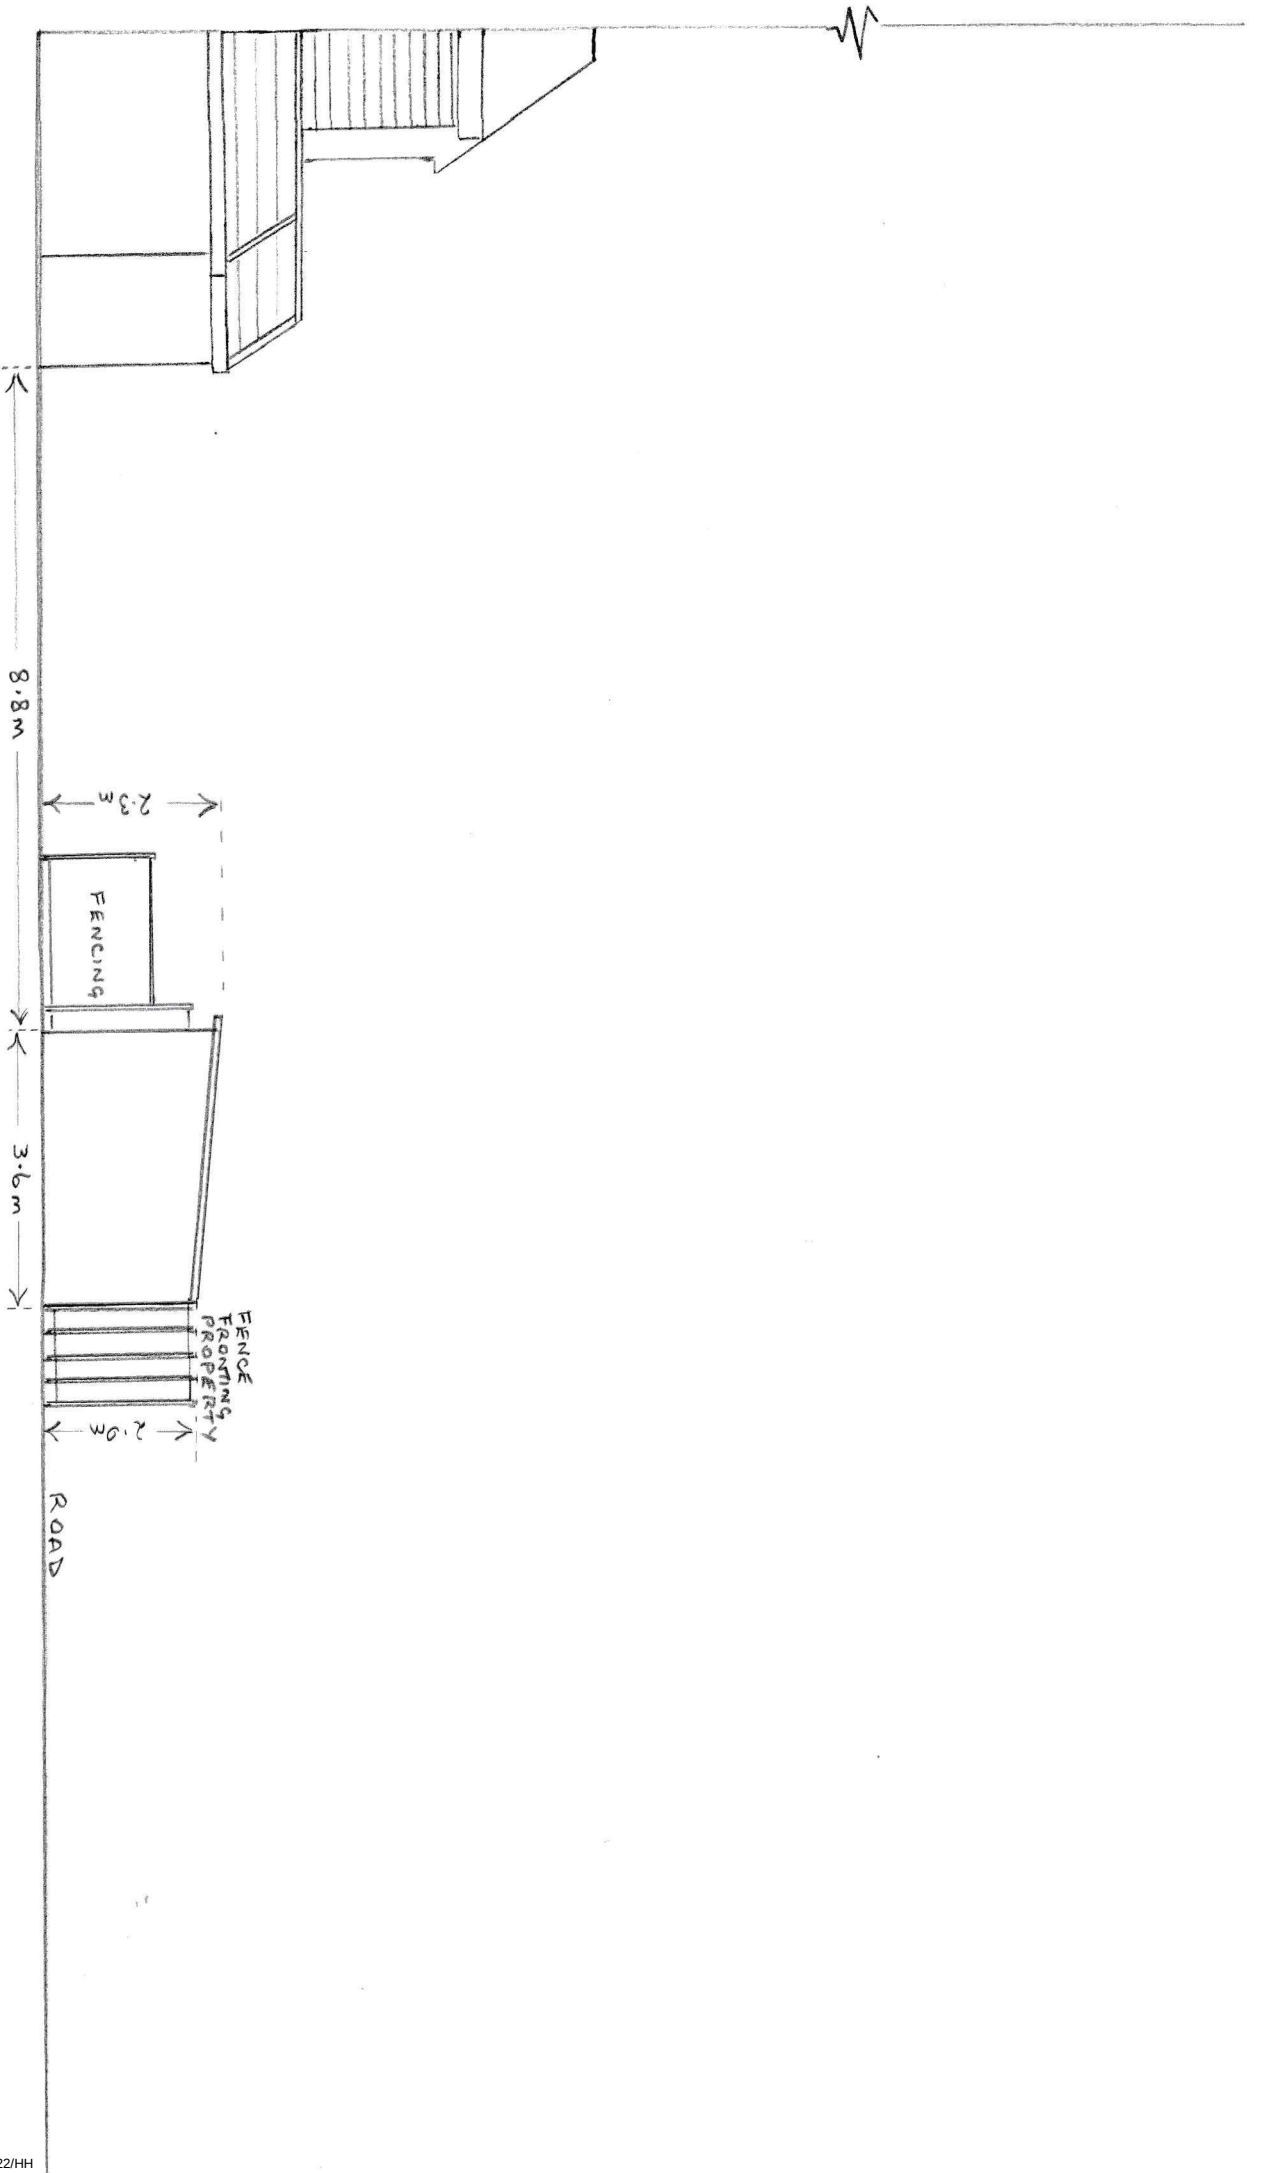

EXISTING SIDE ELEVATION (S) 3FC5(A)

SCALE 1:100

