

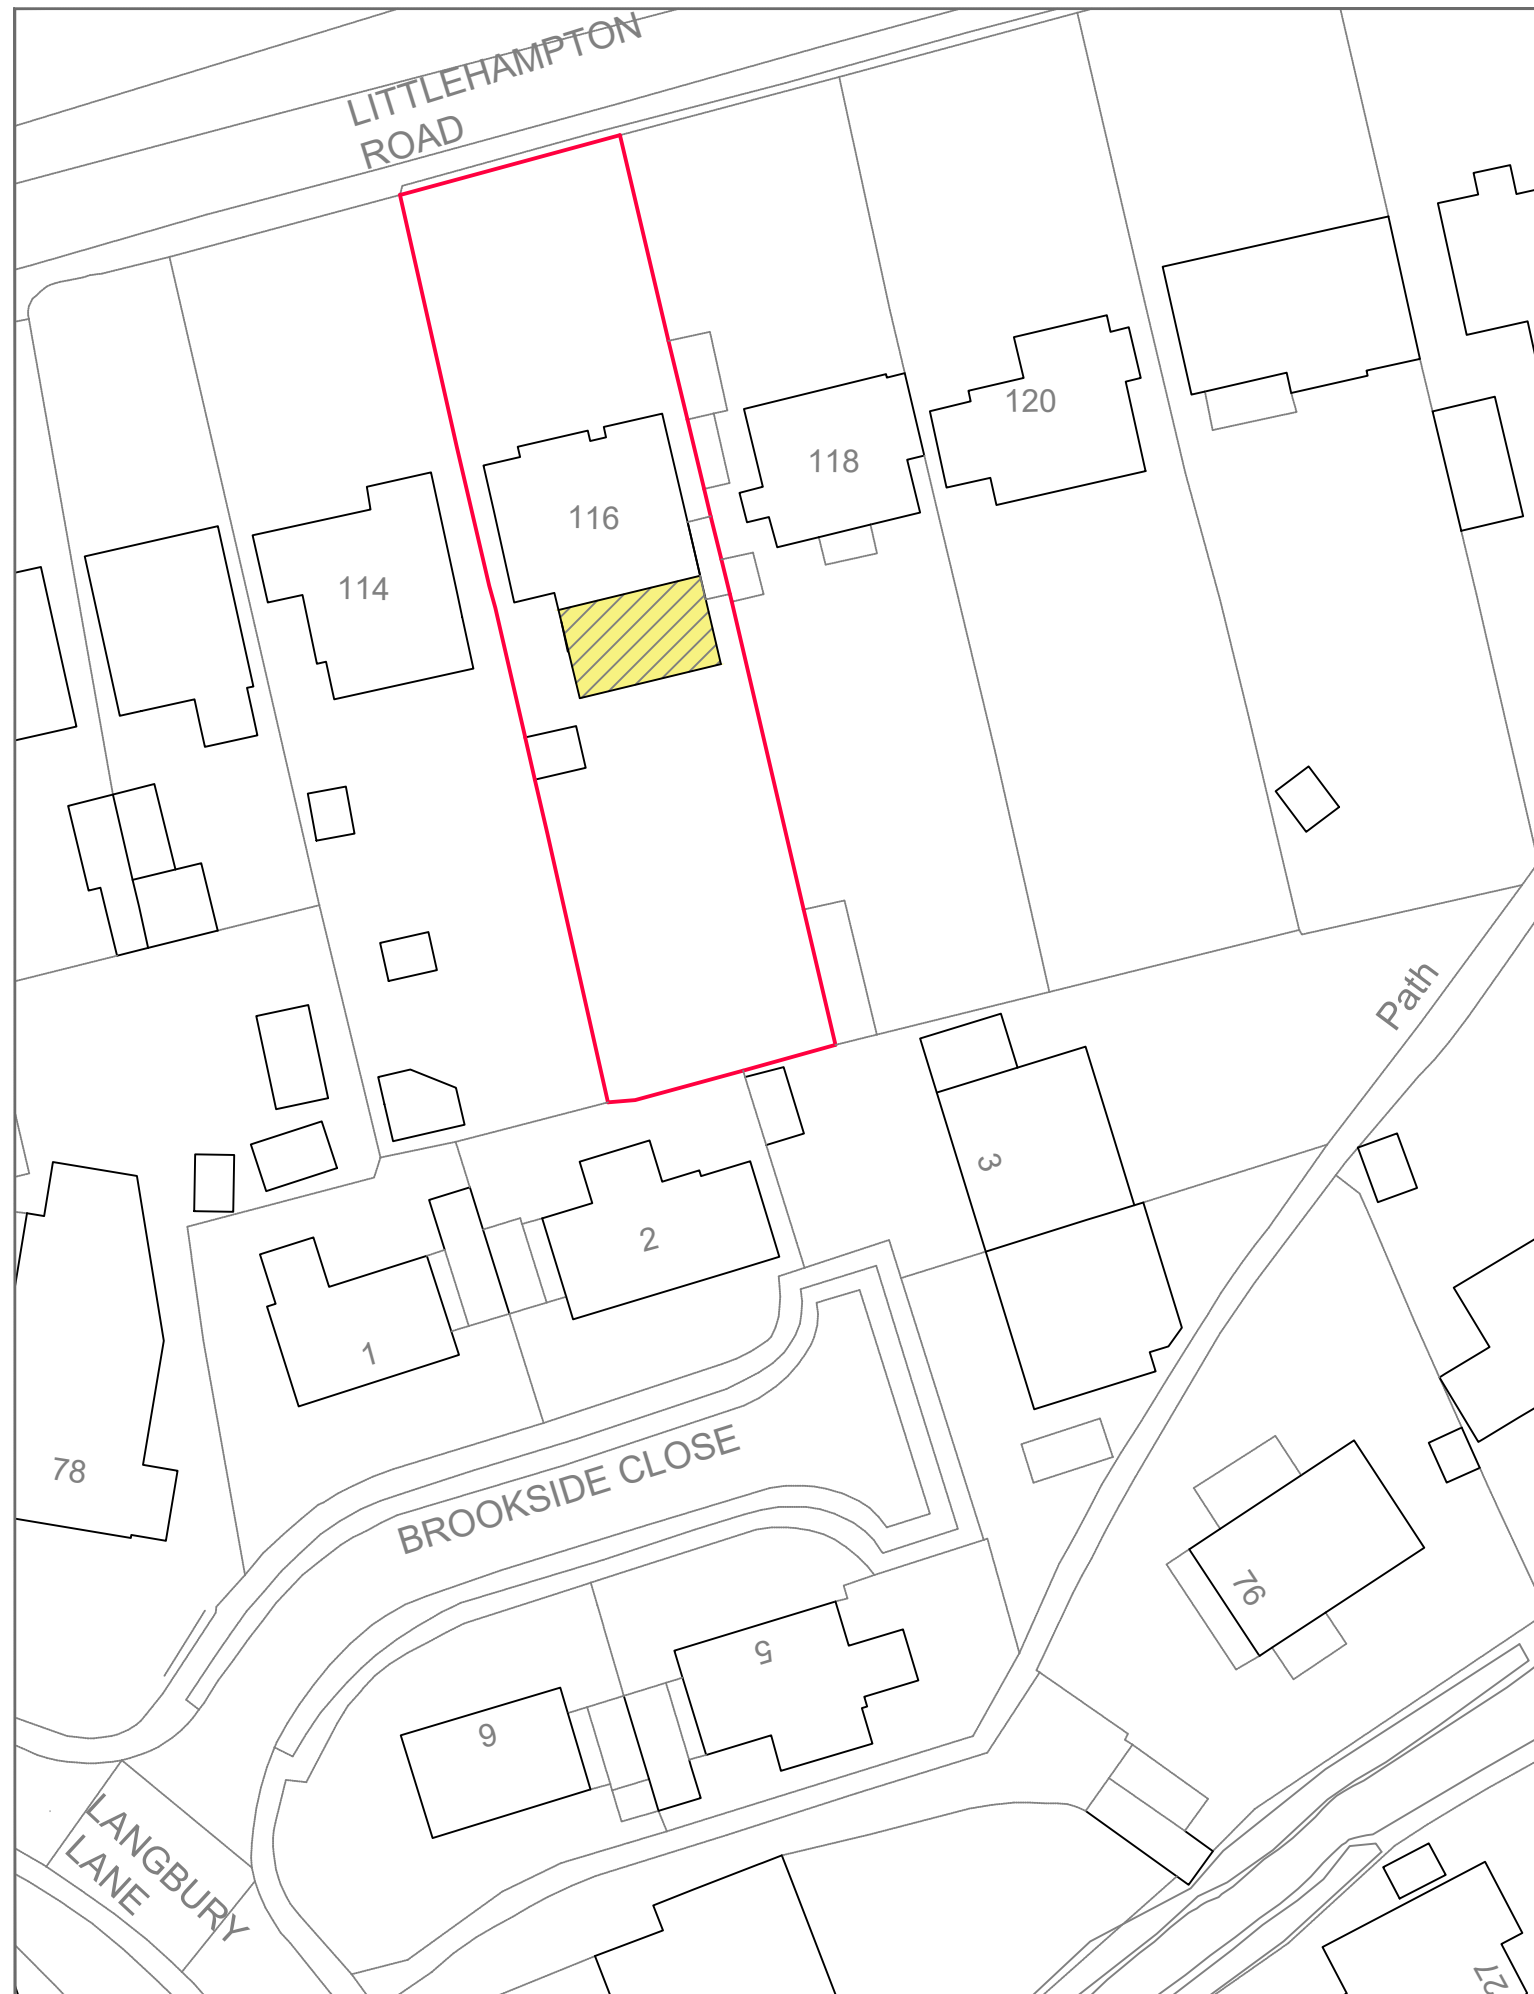


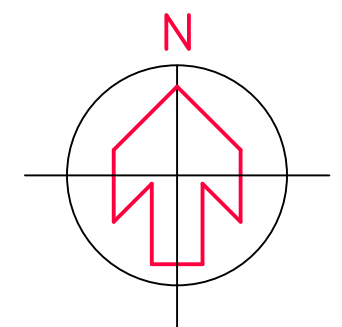

© Crown copyright 2026 Ordnance Survey 100053143

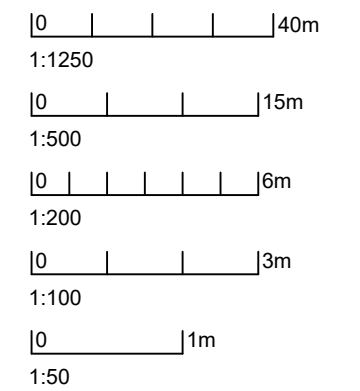

DVD Building Design  
Flat E2, Belvedere  
152-158 Dyke Road  
BN1 5PA  
Brighton

07976 410454

Revision

Client  
Richard James

Project  
Proposed single storey rear extension  
with internal alterations  
116 Littlehampton Road  
Ferring,  
Worthing BN12 6PL

|                                |                                |
|--------------------------------|--------------------------------|
| Drawing<br>Proposed block plan |                                |
| Issue Date<br>11.03.2026       | CHL drawing ref.<br>2026-14-05 |
| Scale<br>1:500@A3              |                                |