




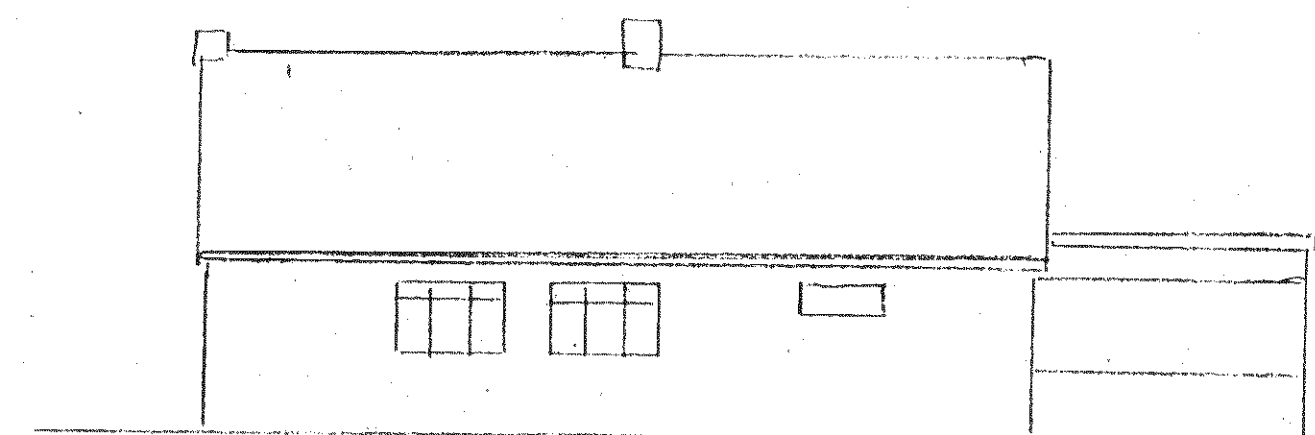


EXIST WEST ELEVATION

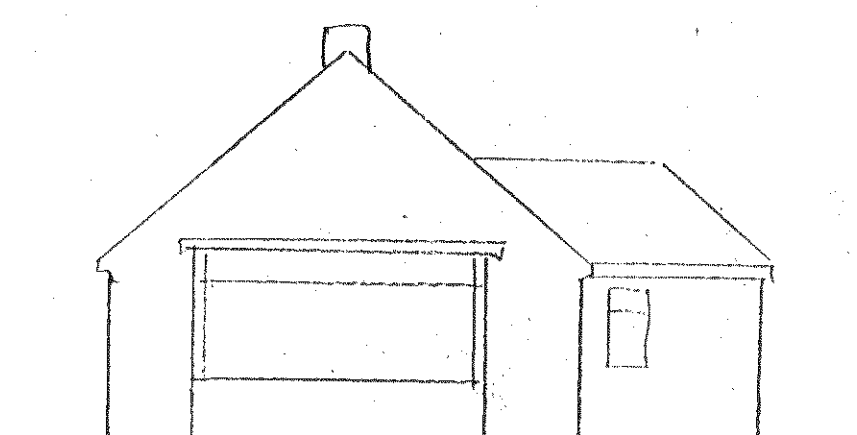


EXIST SOUTH ELEVATION

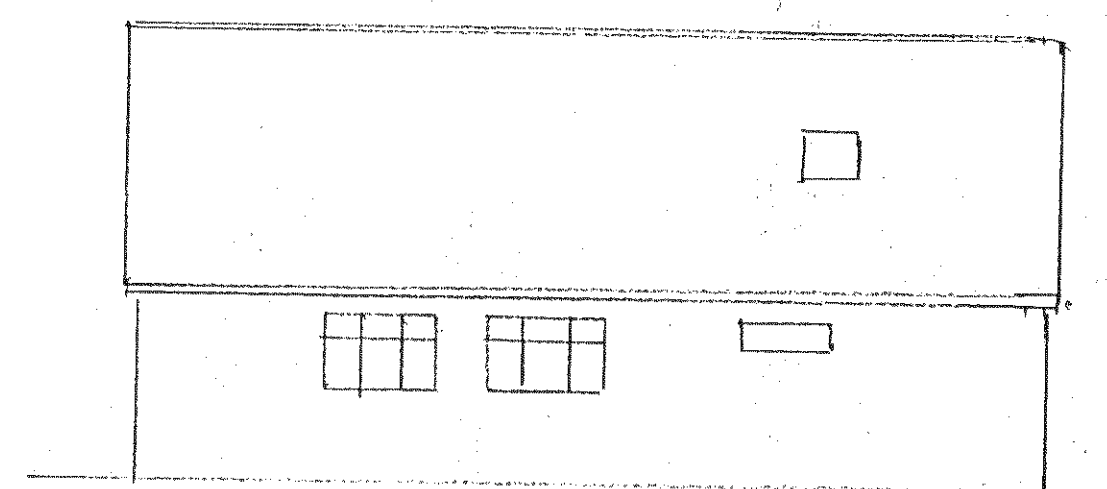


PROPOSED WEST ELEVATION

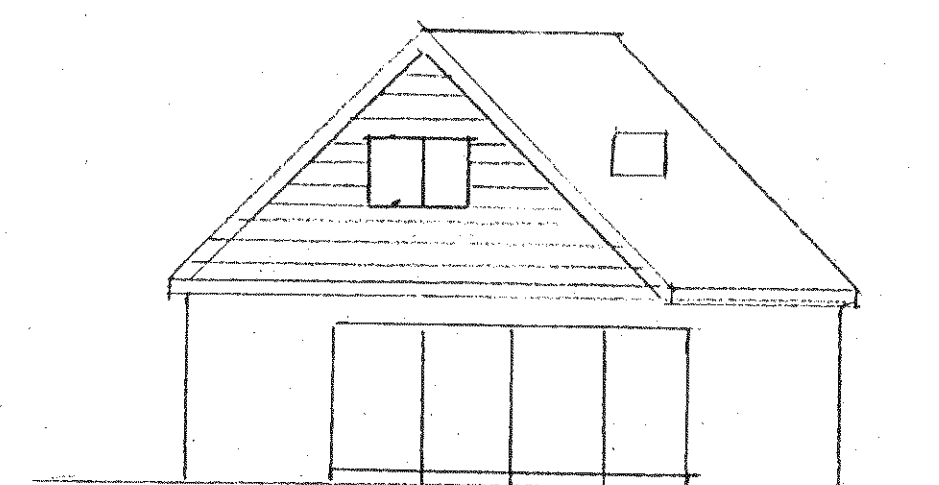


PROPOSED SOUTH ELEVATION

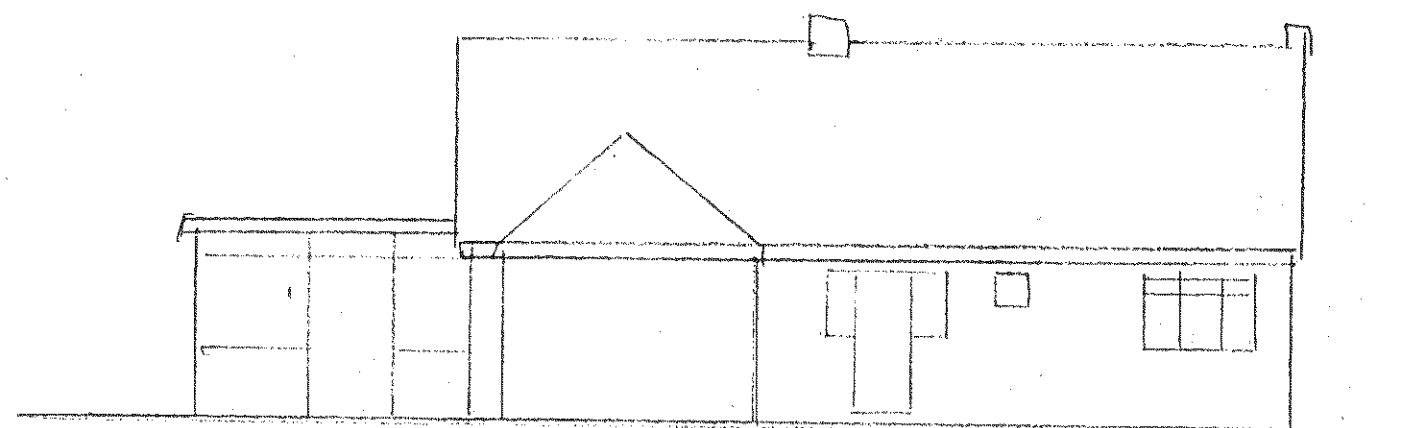


EXIST EAST ELEVATION

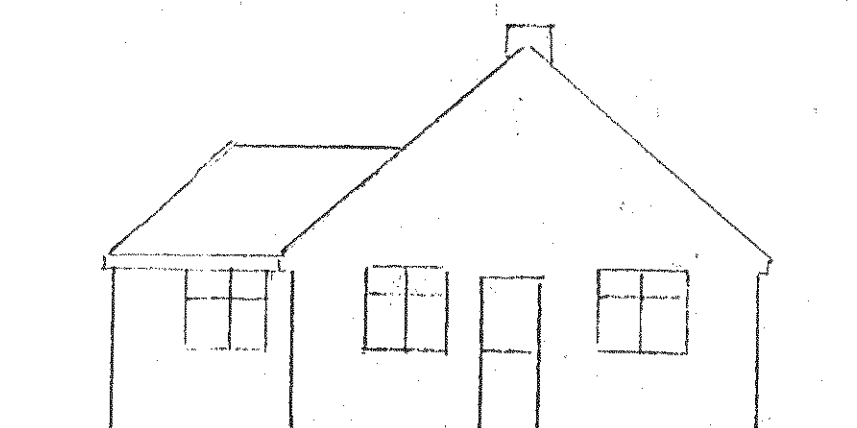


EXIST NORTH ELEVATION

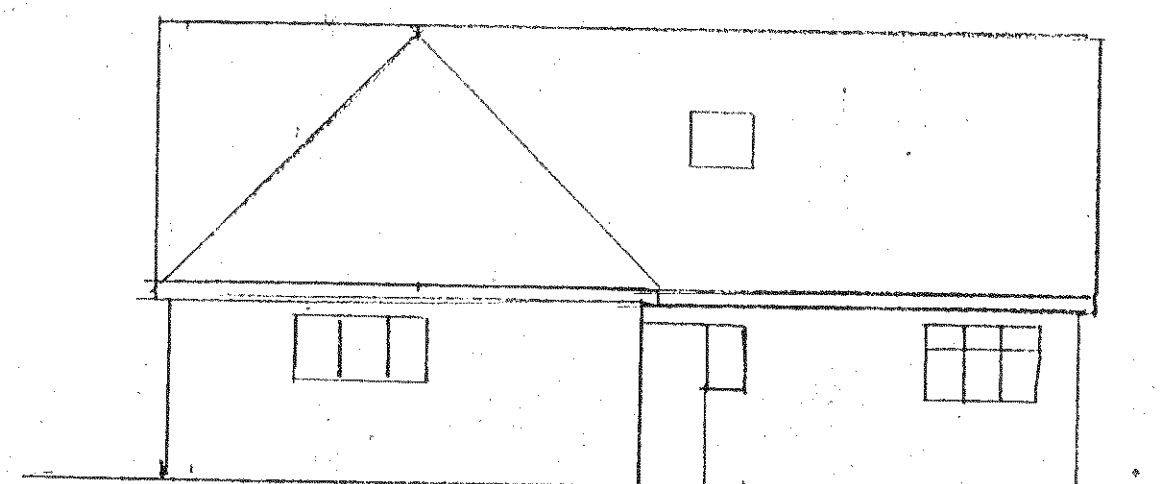


PROPOSED EAST ELEVATION

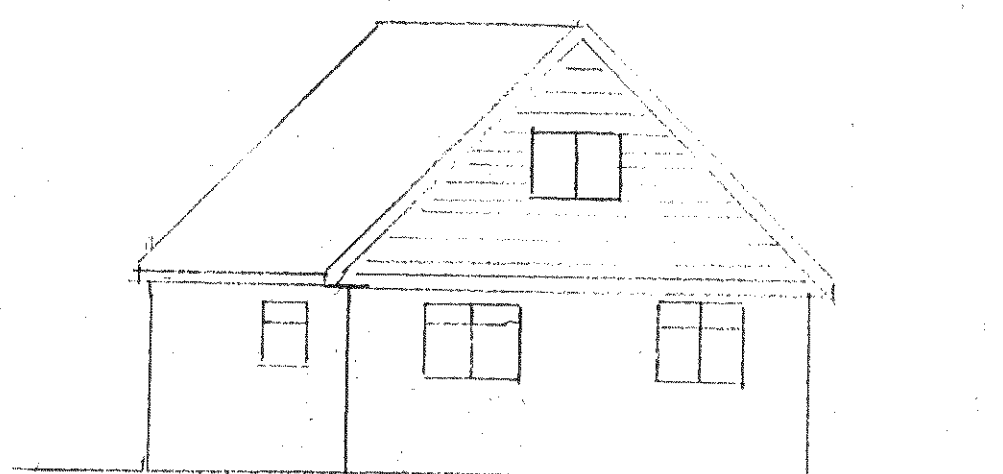


PROPOSED NORTH ELEVATION

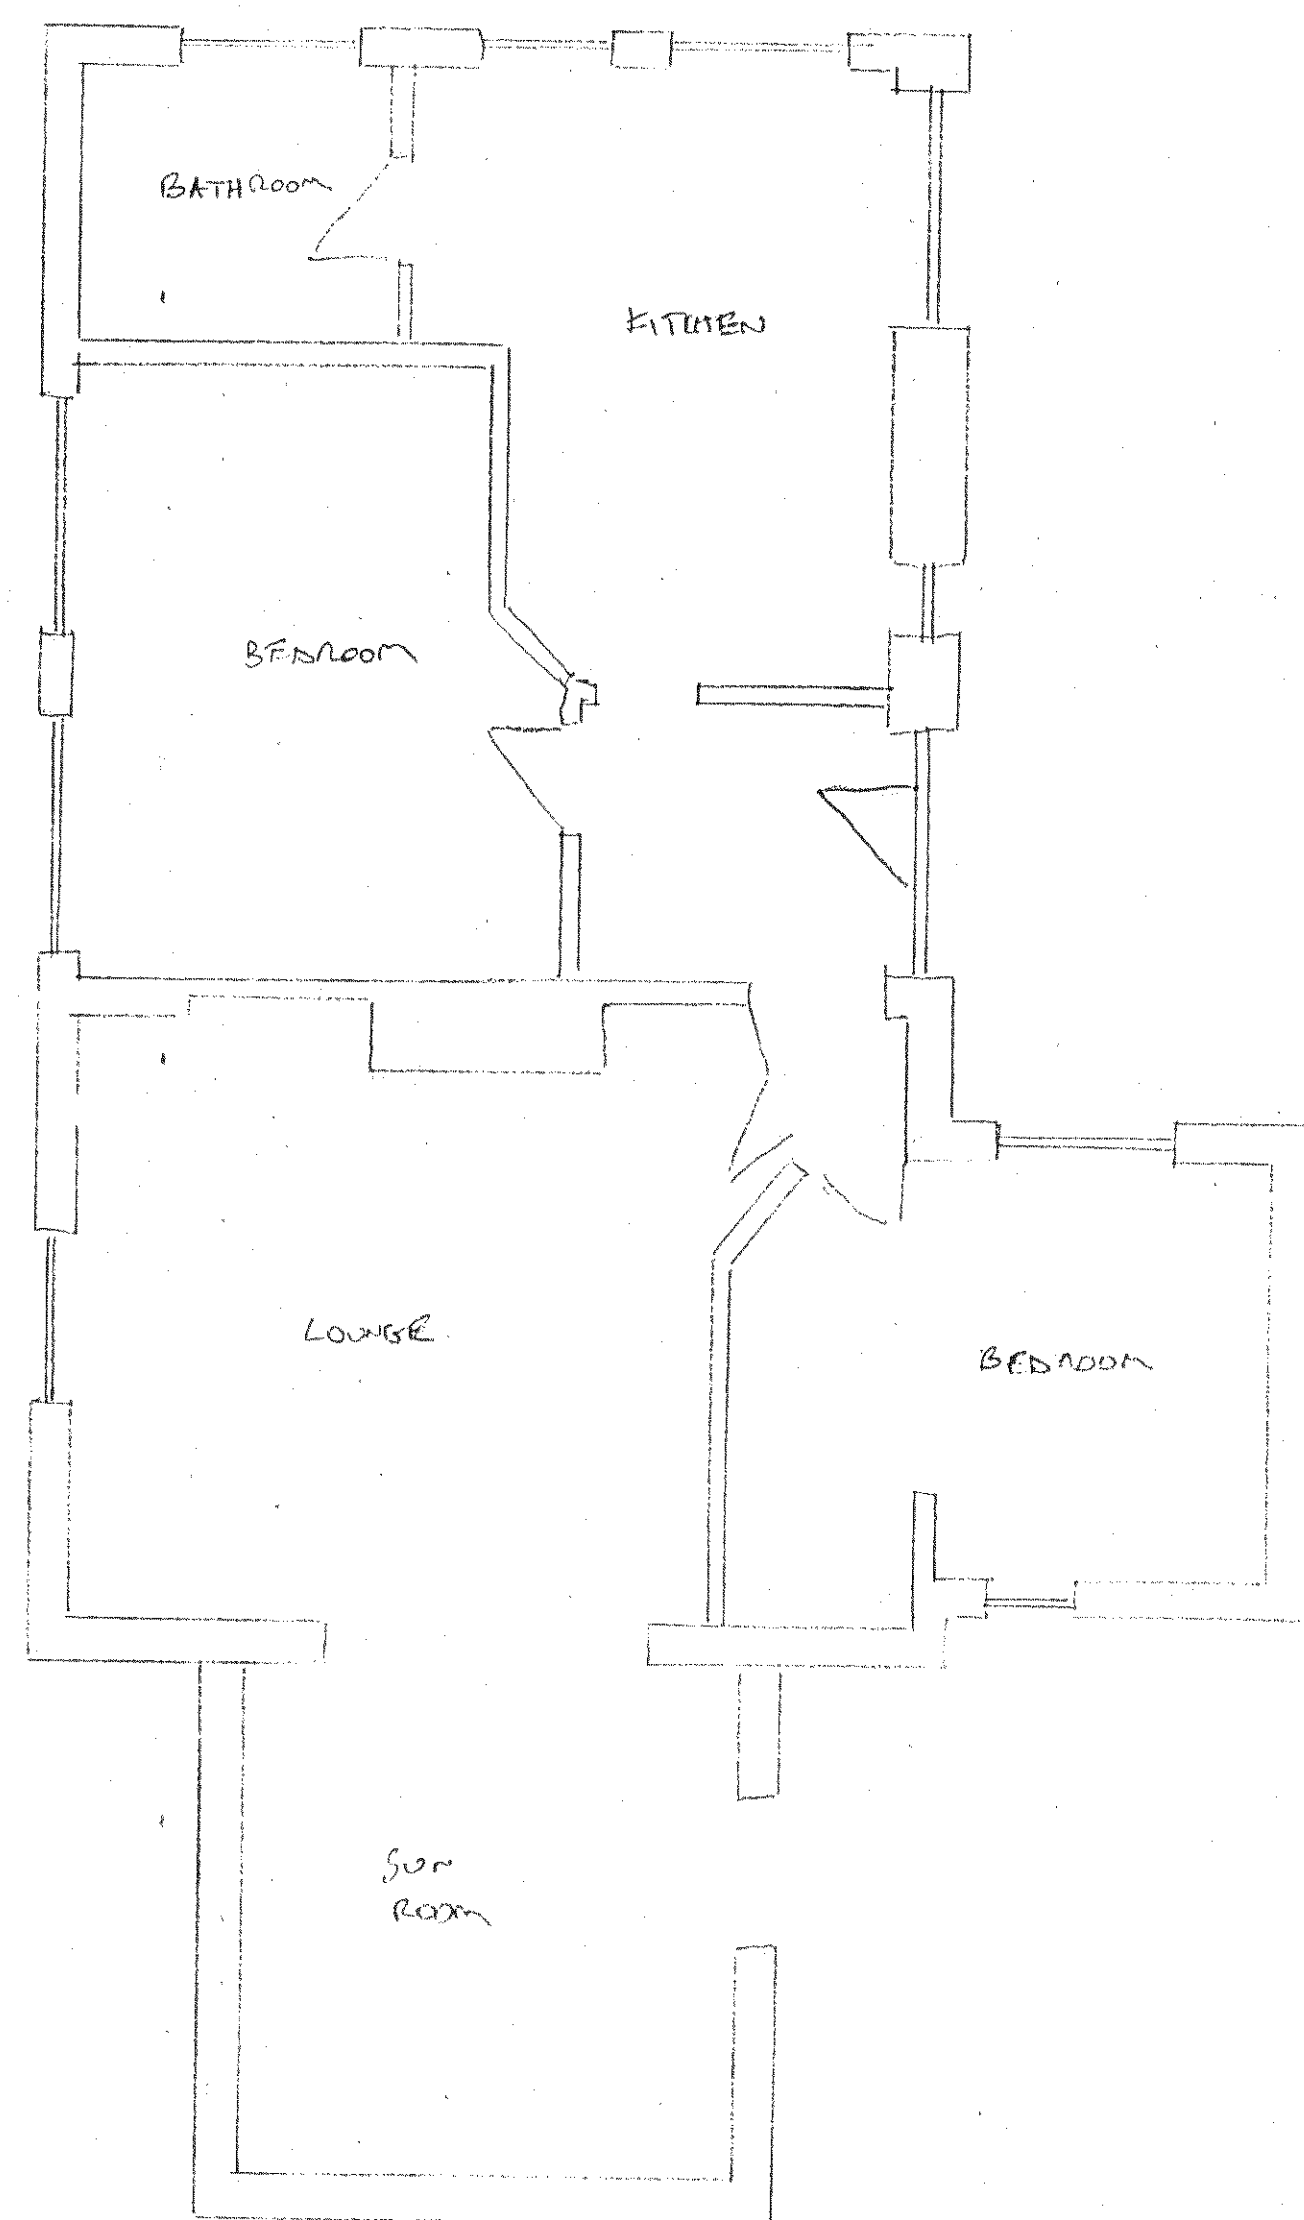

EXIST GROUND FLOOR PLAN

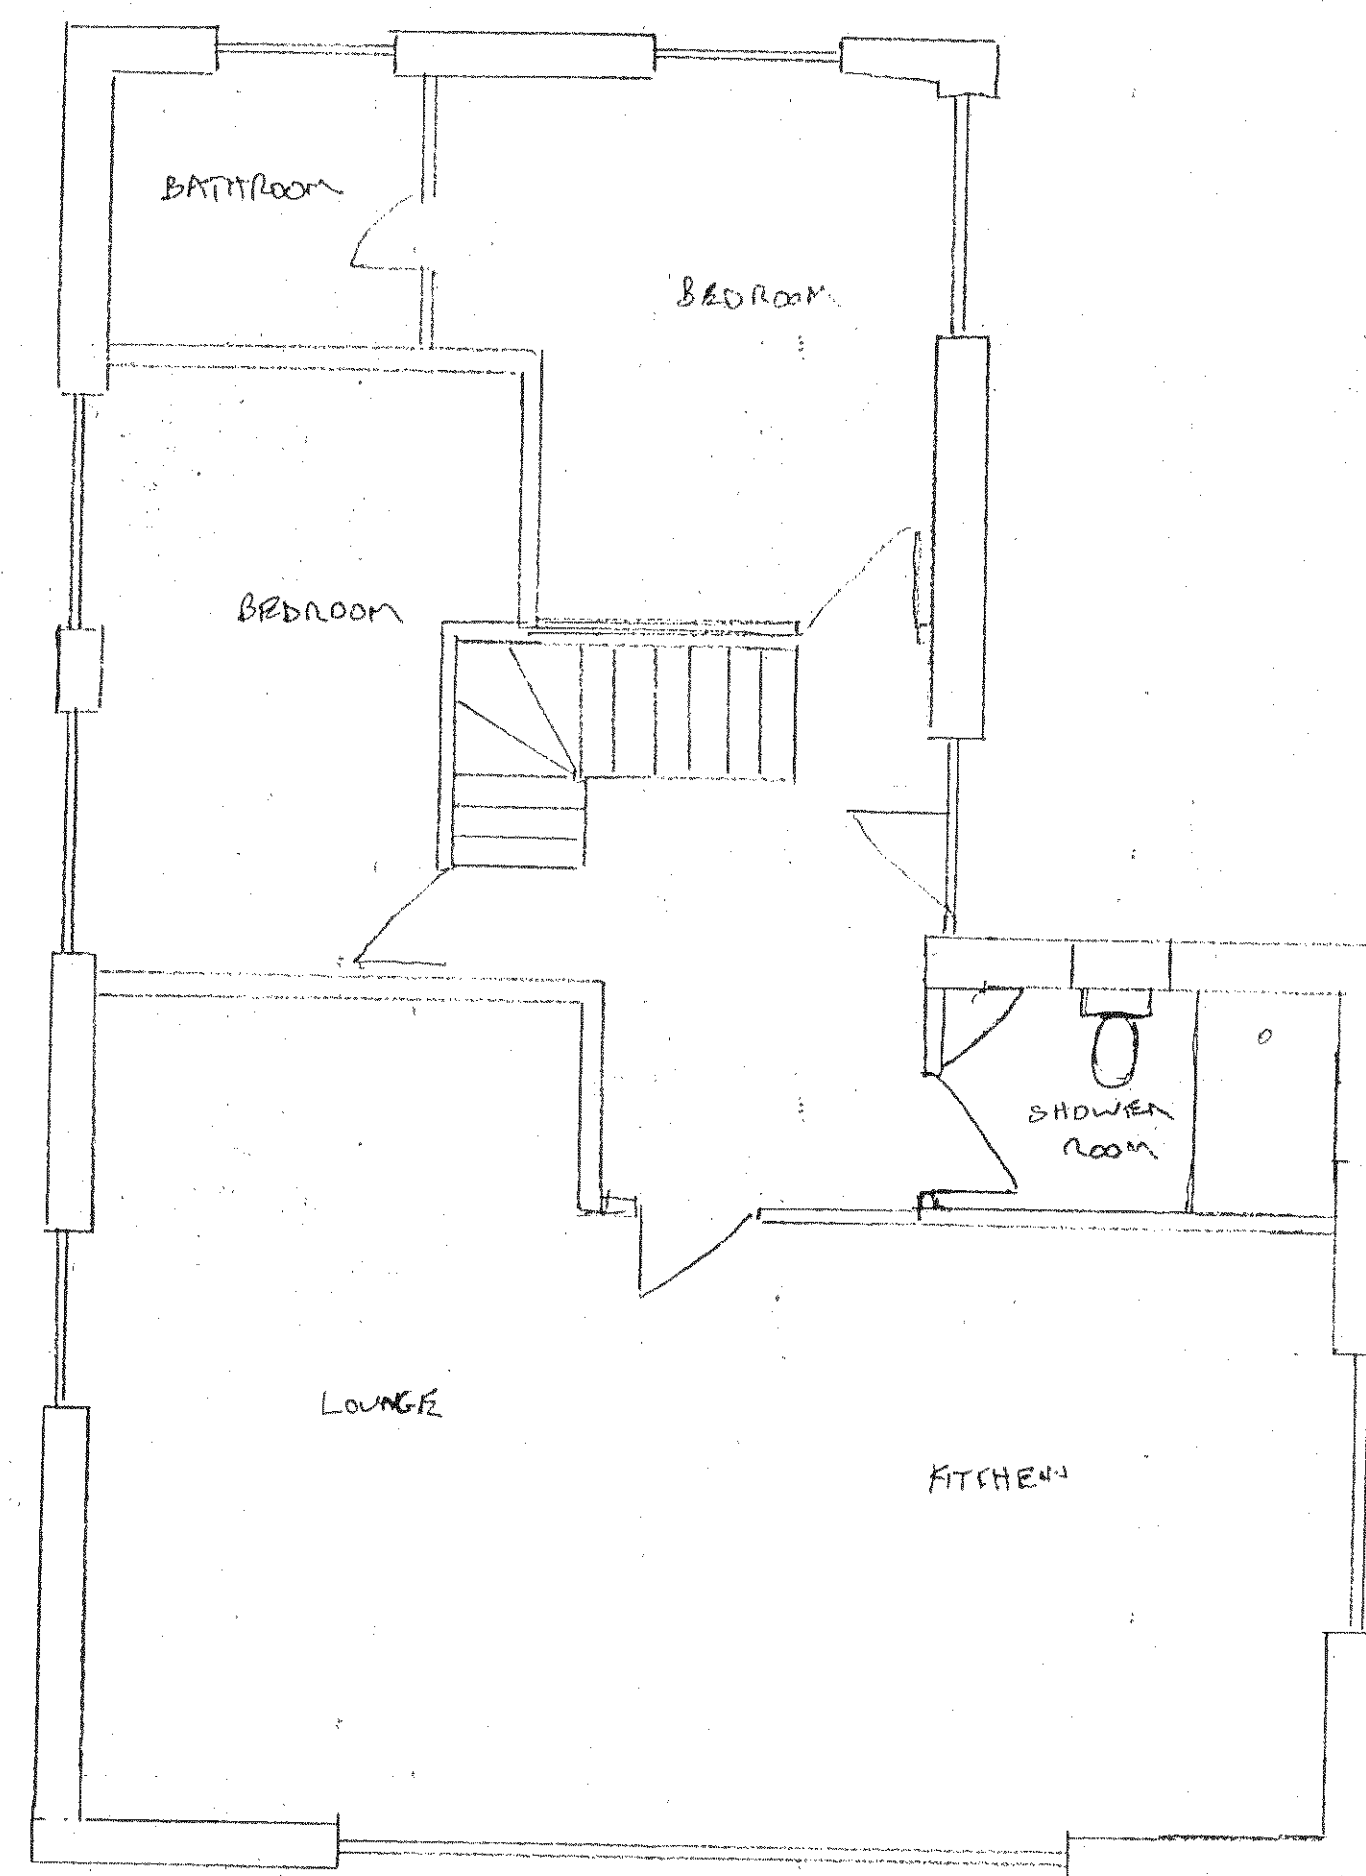

PROPOSED GROUND FLOOR PLAN

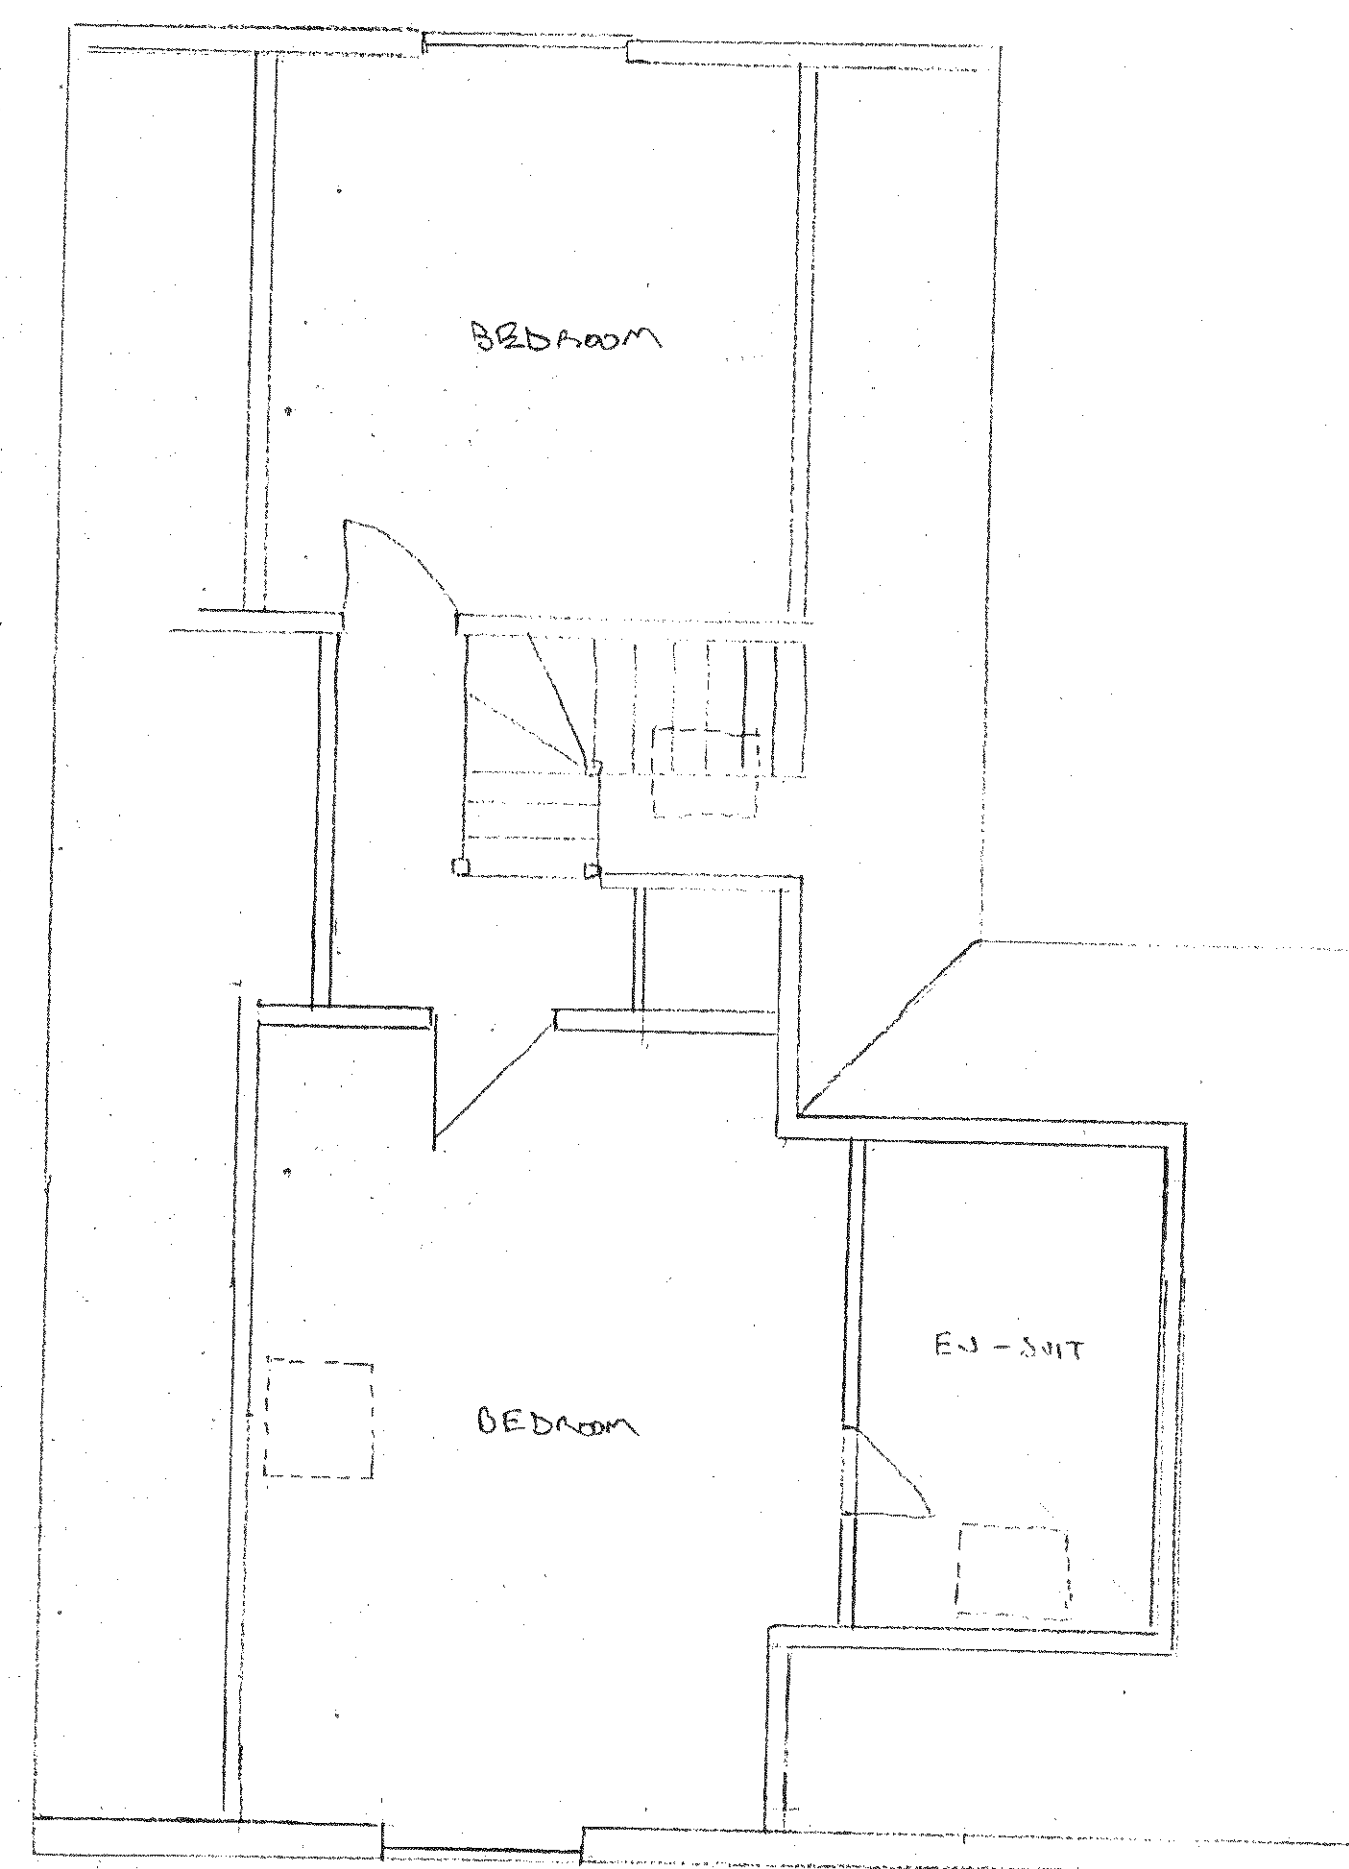

PROPOSED FIRST FLOOR PLAN

WOODCROFT
27 BROOK LANE
FERING
W. SUSSEX

EXTENSION & ROOF
ALTERATIONS

Scale
1:100 1:50

Drawn
2/