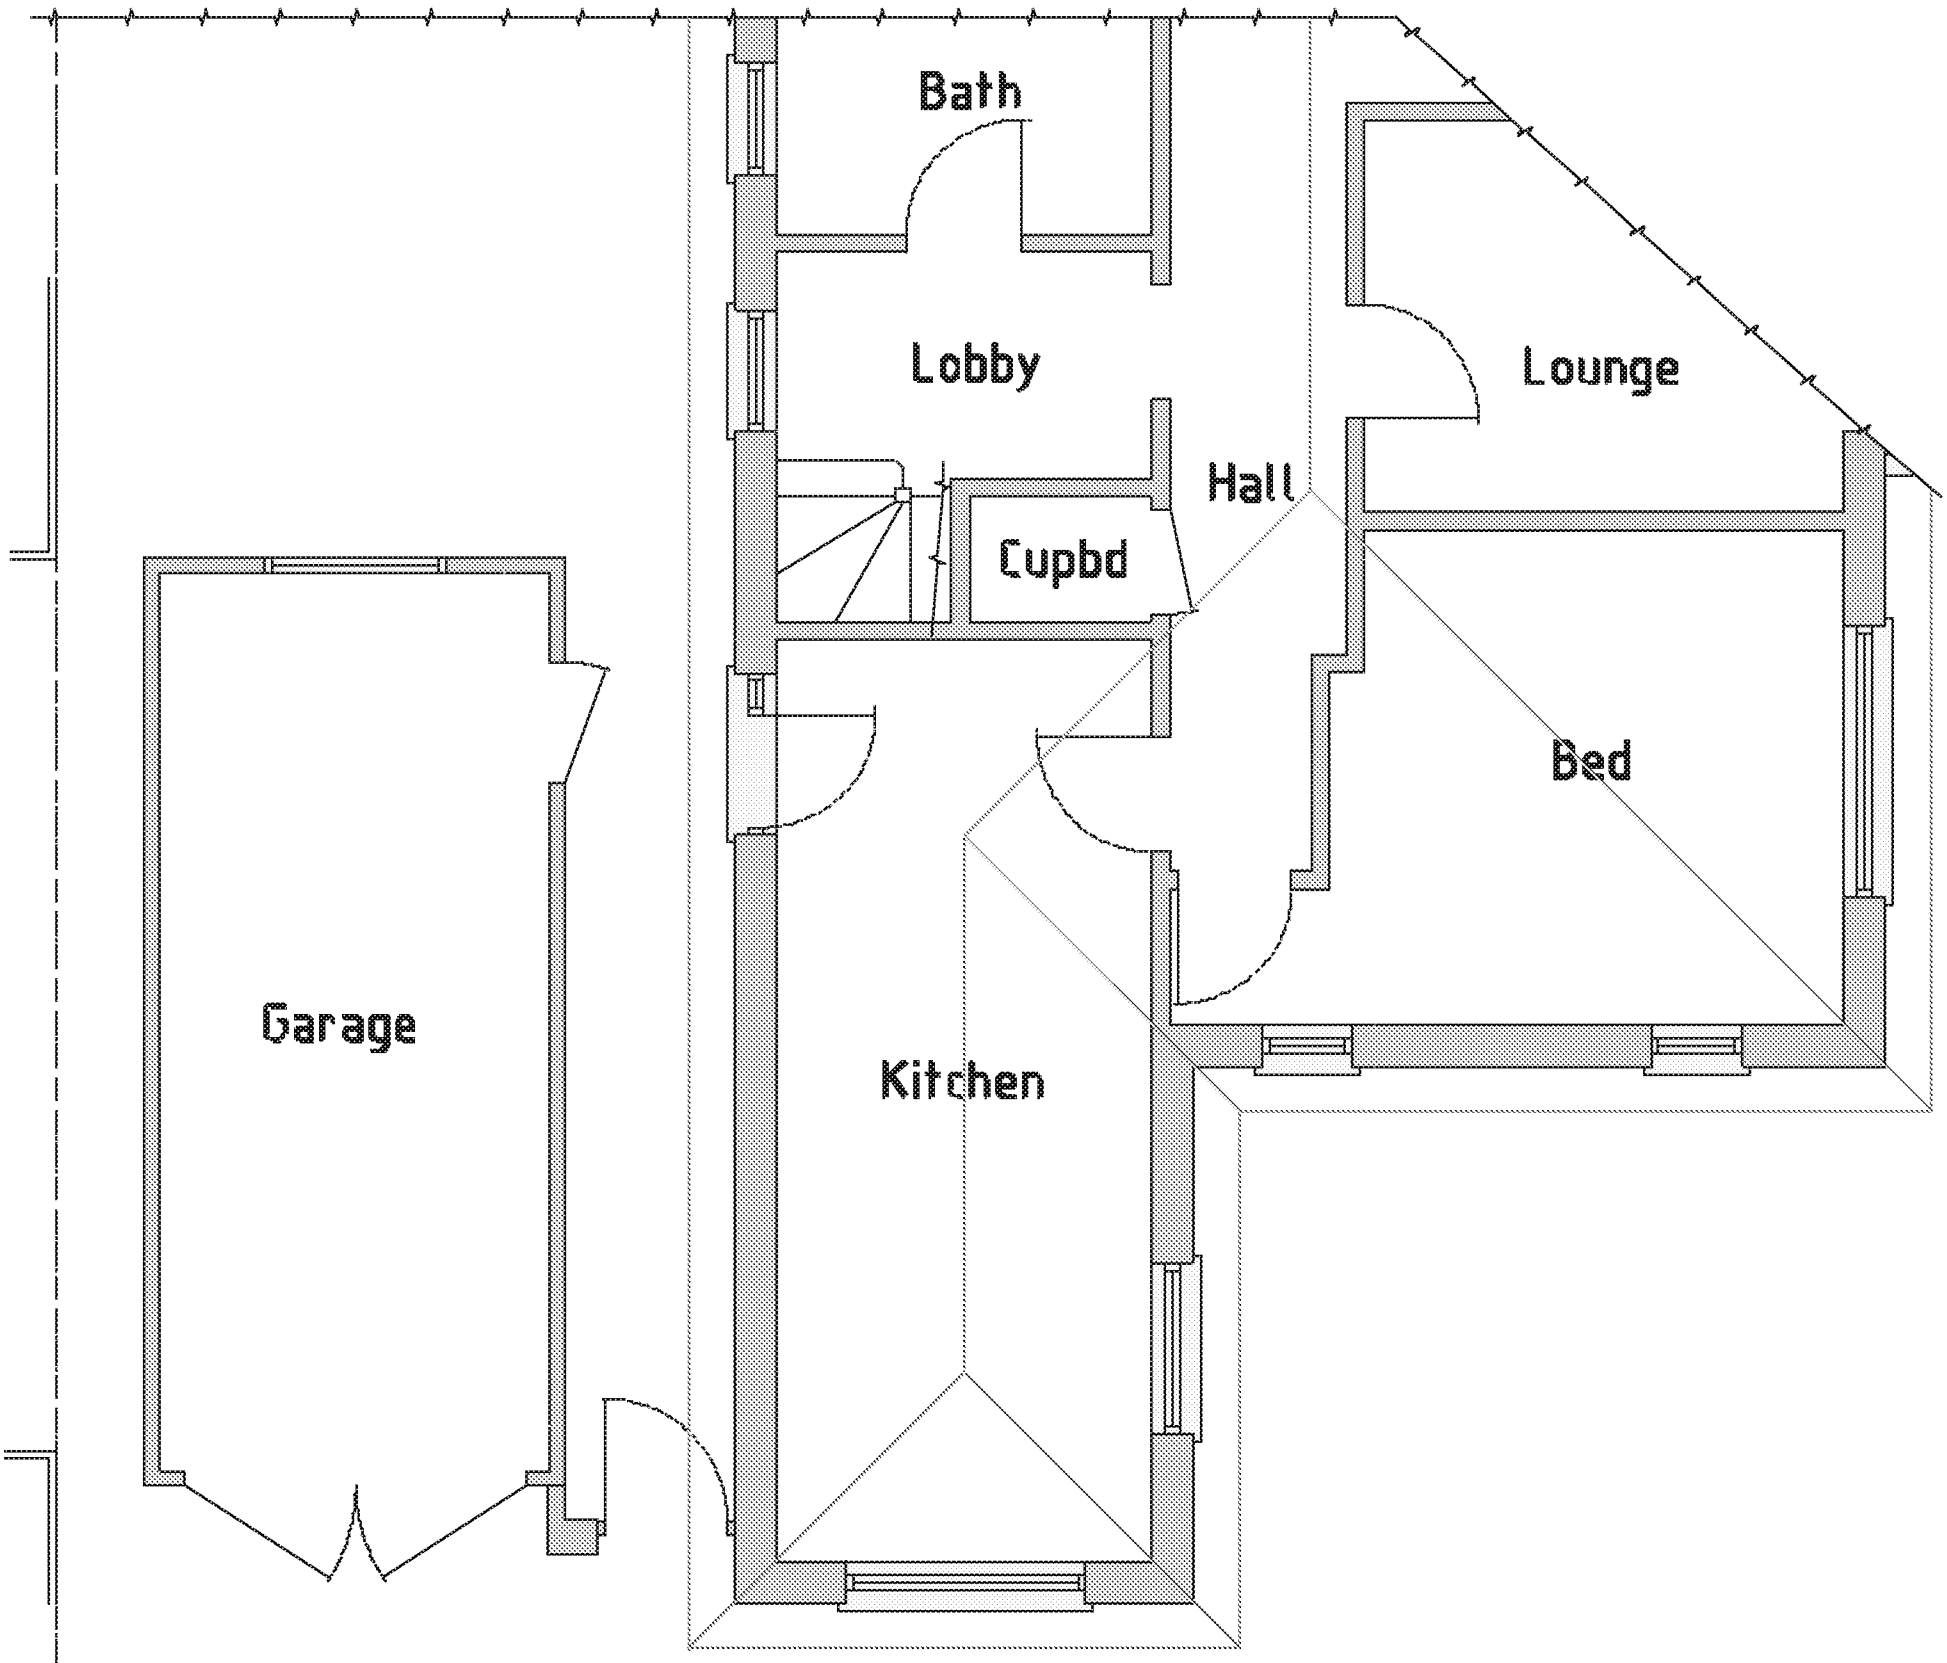


Existing Ground Floor

0 1m 2m 3m

Scale 1 : 50

PROJECT
Proposed demolition of existing garage, erection of single storey extension & new garage at 42 Upper West Drive, Ferring. BN12 5RH

CLIENT Mr C Wood

Scales
1:50, 1:100
1:500, 1:1250

Date
Feb 2018

Drawn
srb

Revisions

Drawing No 15/18/03 | 3