



Dwg. No. A2019.002

Original Size A4

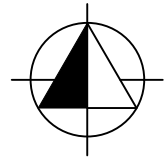

All new foul drainage to connect to existing foul sewer.
All new surface water drainage to connect to existing.

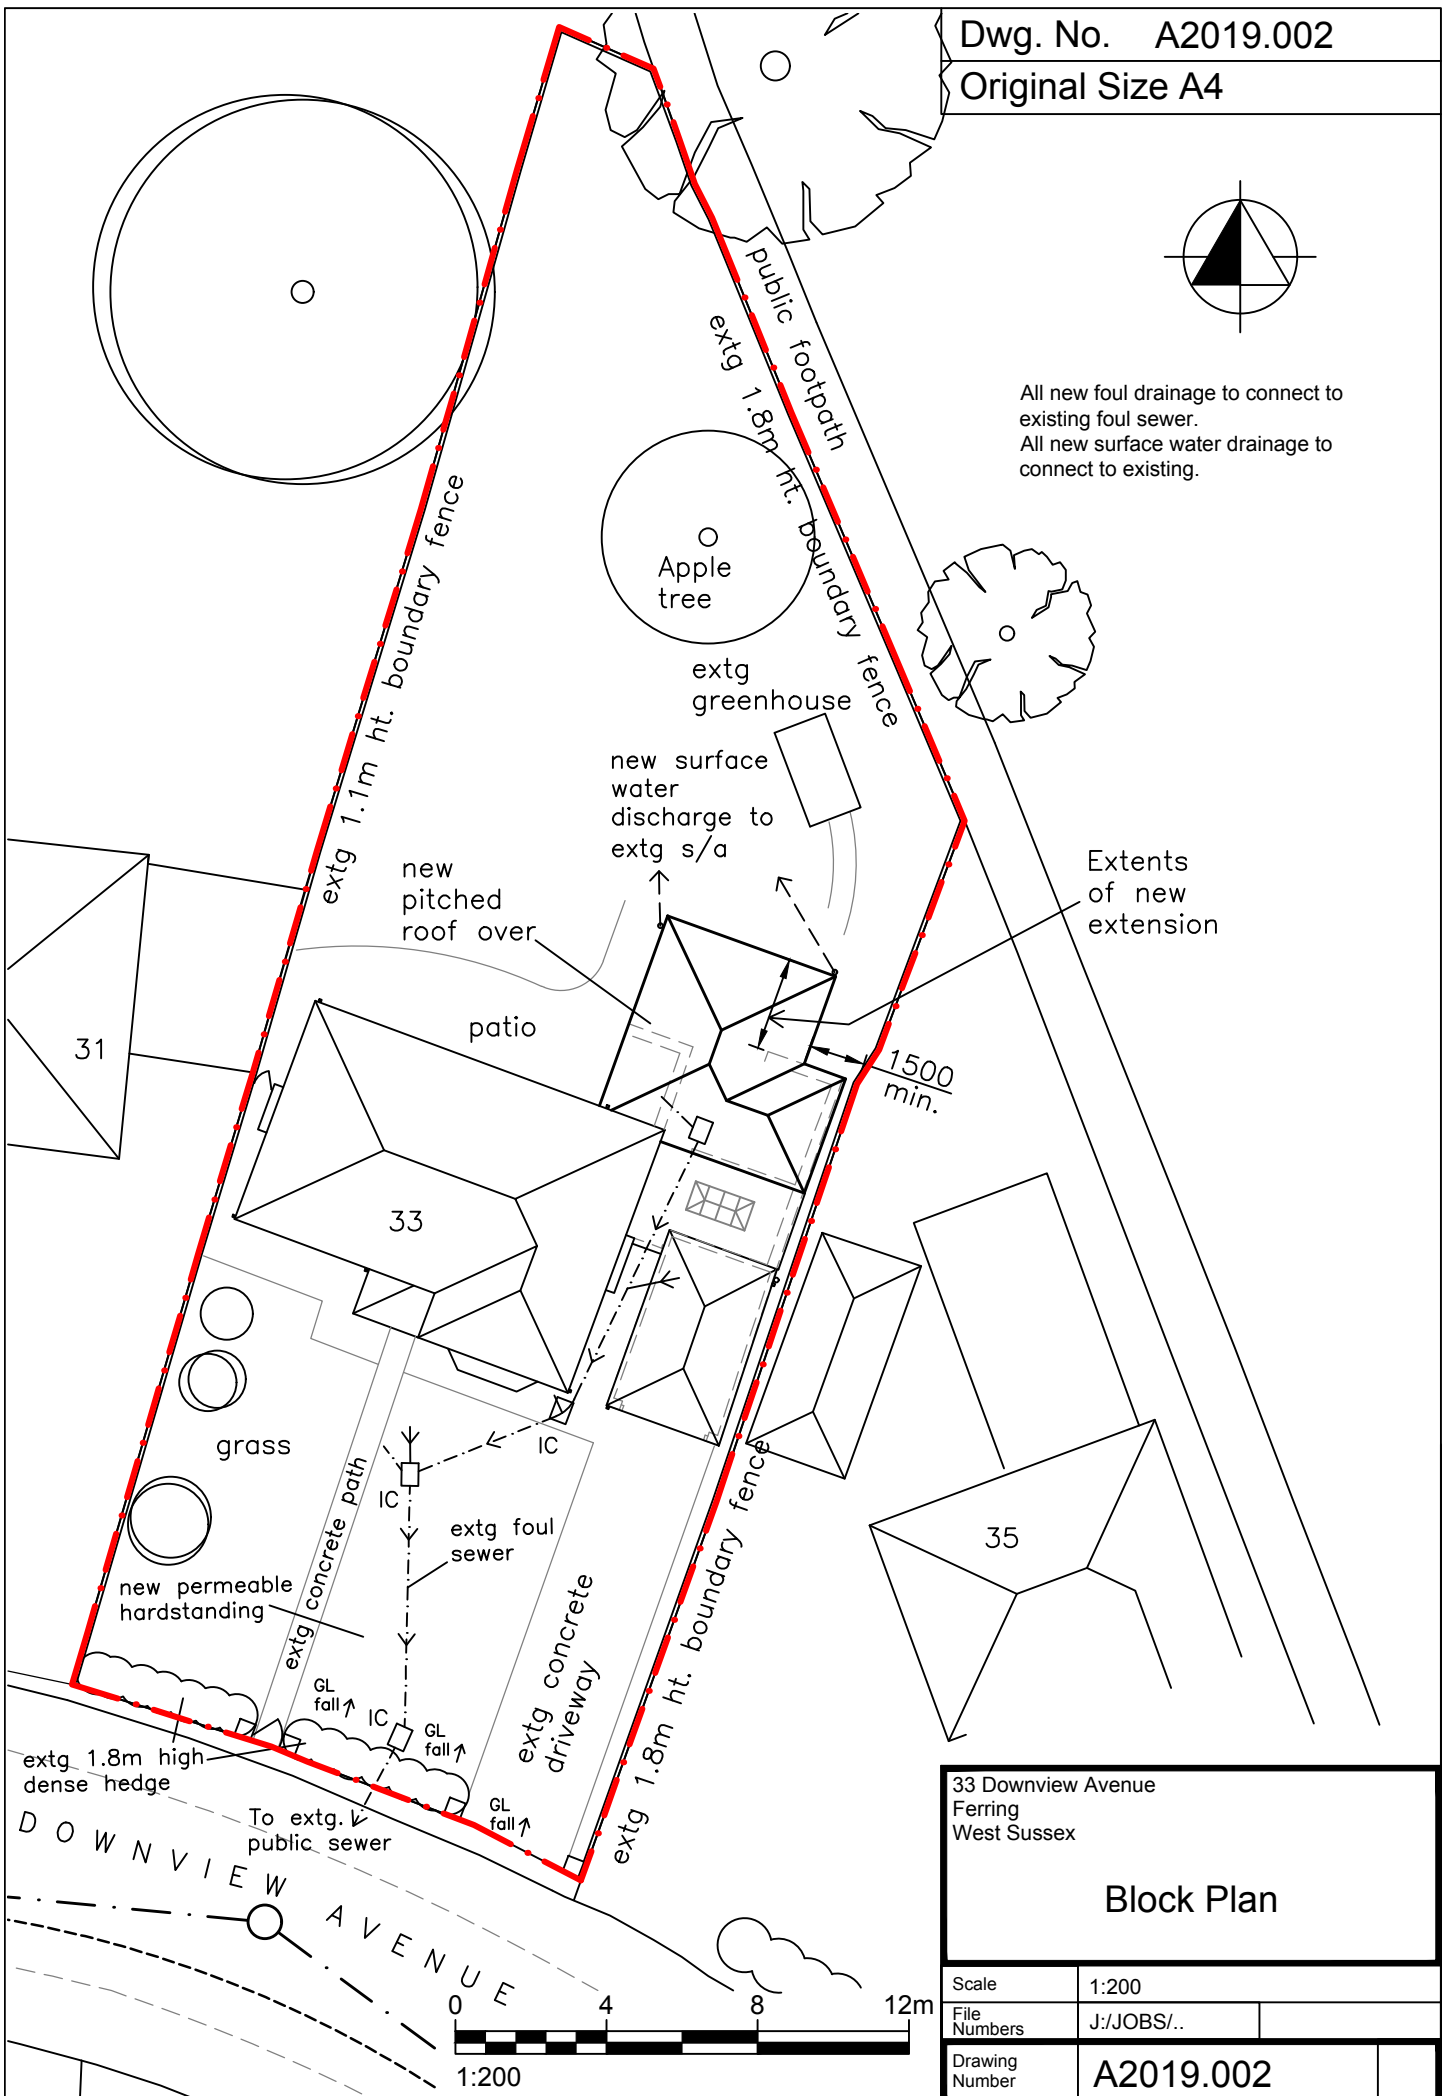

33 Downview Avenue
Ferring
West Sussex

Block Plan

Scale	1:200
File Numbers	J:/JOBS/..
Drawing Number	A2019.002