




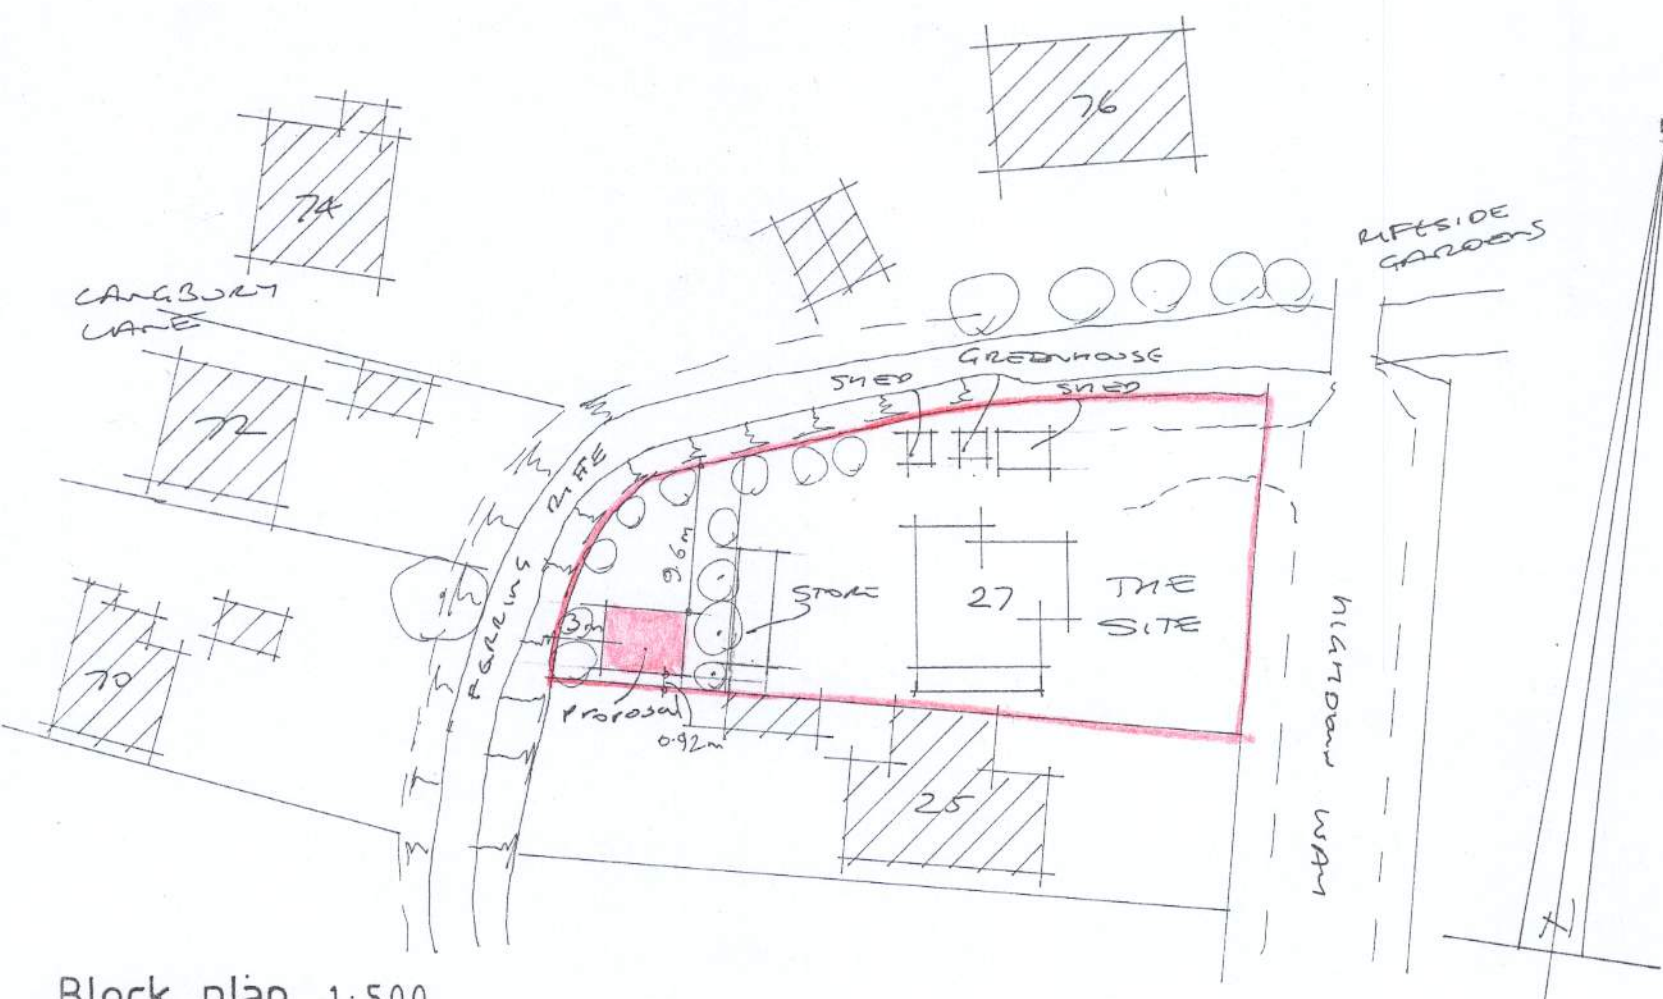


Block plan 1:500

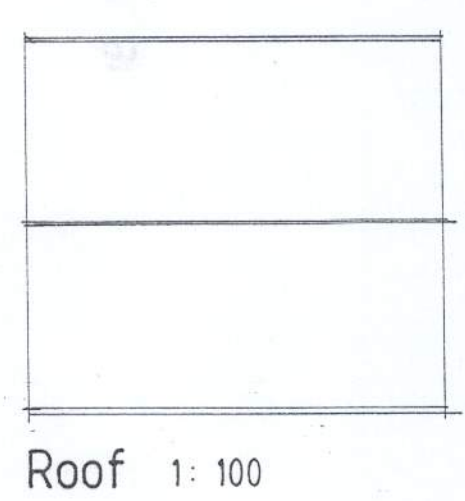


Site plan 1:1250

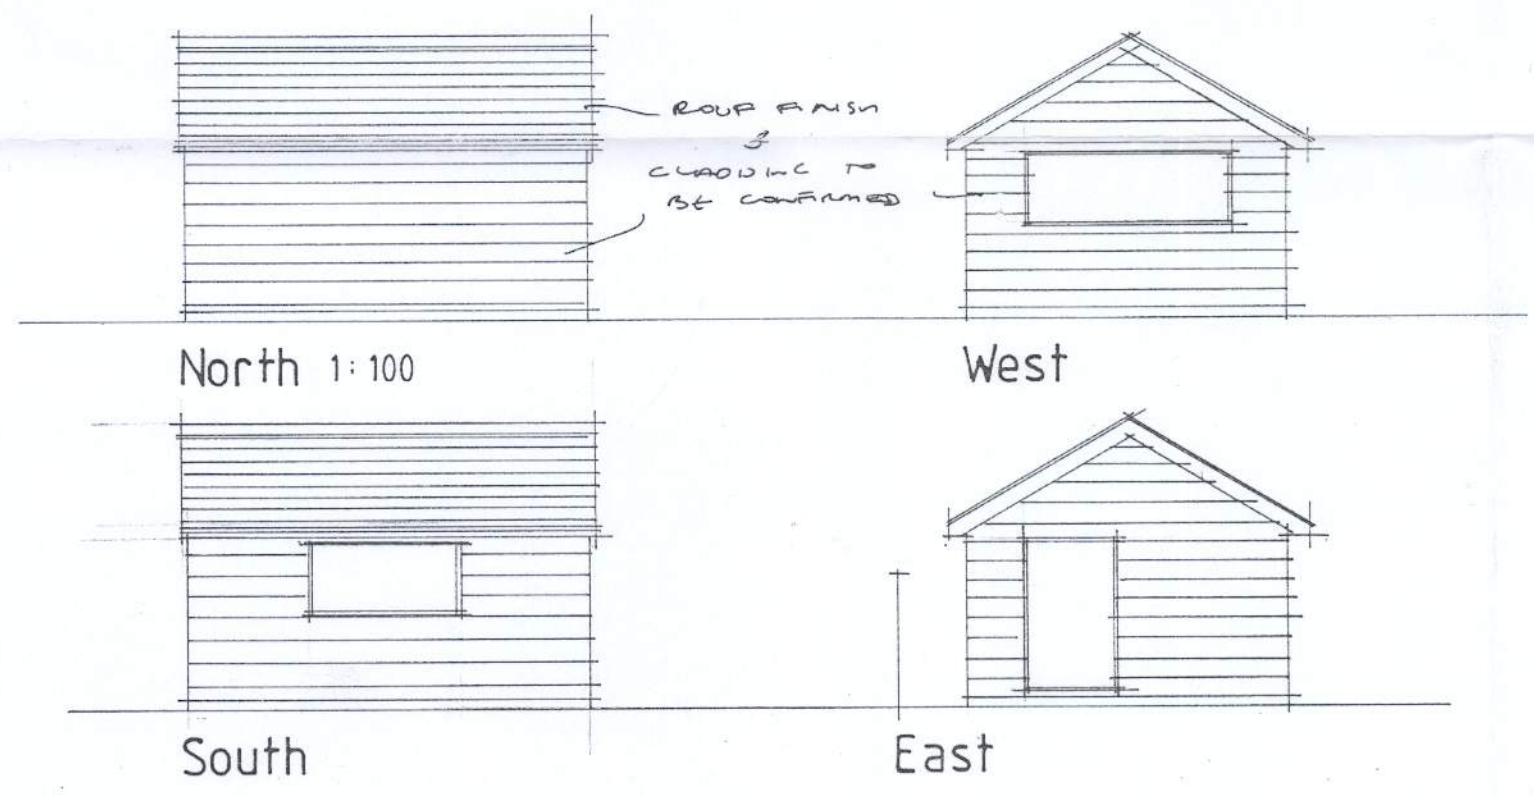

Roof 1:100

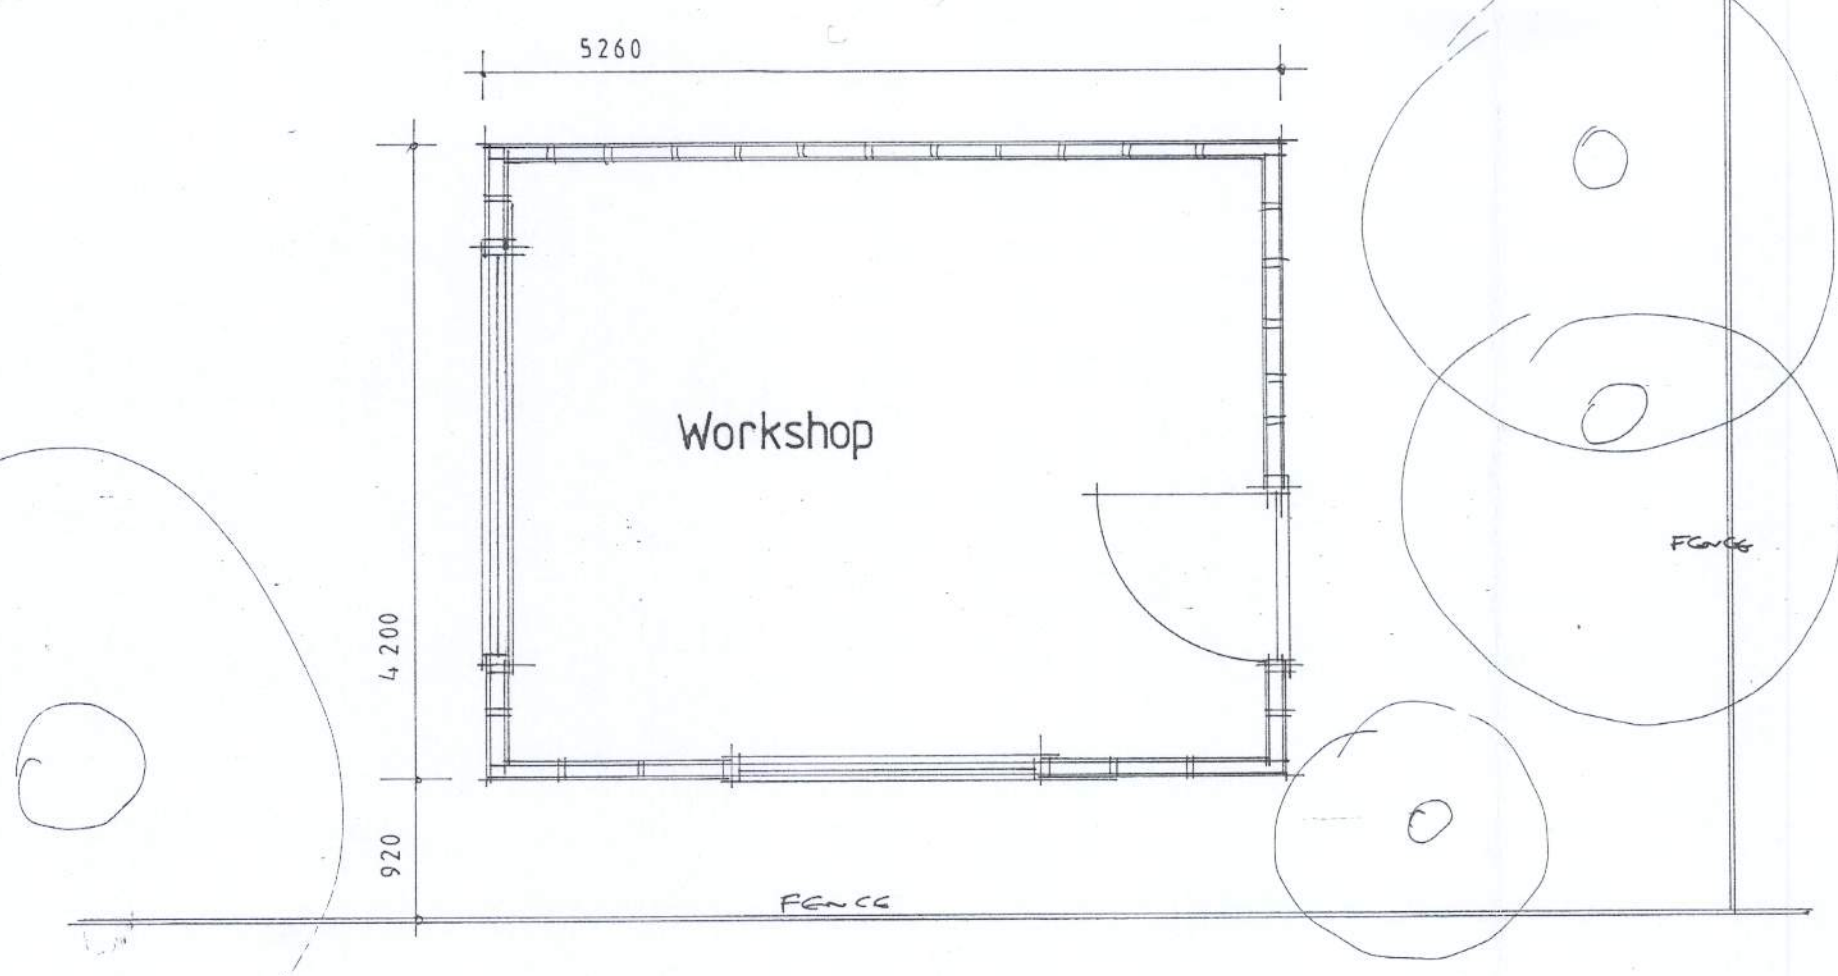

Plan 1:50

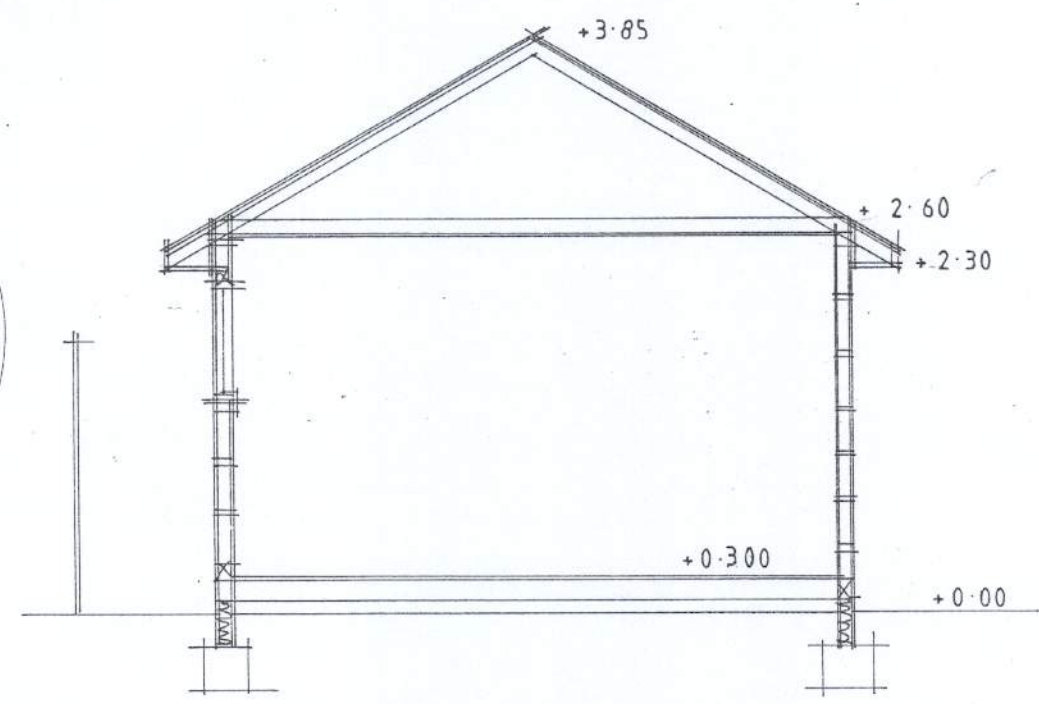

Section 1:50

AJ SALTER & SON
 Architectural Technicians
 and Surveyors
 50 WINDSOR ROAD, WORTHING,
 WEST SUSSEX, BN11 2LY
 Tel/Fax: (01903 209496)
 E-mail: ajsalterandson@hotmail.com

C			
B			
A			
Client	D. Smith Esq.		
Address	27 Highdown Way : Ferring		
Drawing	OUTBUILDING	No.	0718:1
Scale	1:50 1:100 1:500 1:1250	Drawn	8
		Date	FEB 18