



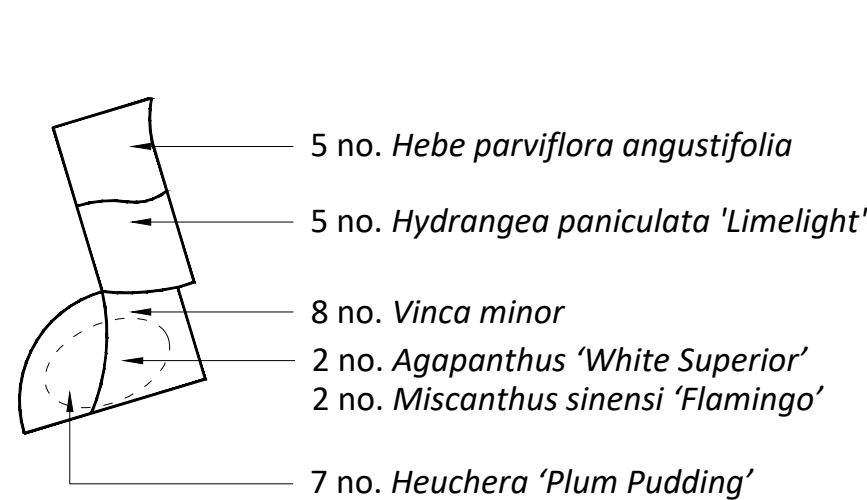


PLANTING AREA 02

Mixed Species, Native Hedgerow
26 no. *Acer campestre* (Common Hazel) Hedging;
26 no. *Carpinus betulus* (Common Hazel) Hedging;
26 no. *Corylus avellana* (Common Hazel) Hedging;
28 no. *Crataegus monogyna* (Hawthorn) Hedging;
26 no. *Ilex aquifolium* (Holly) Hedging.


(Hedging to be 2 no. staggered rows @ 400mm apart and 400mm centres. Native hedge planting material to be evenly mixed and distributed in groups of 3-5 plants of the same species throughout the 2 no. staggered rows)

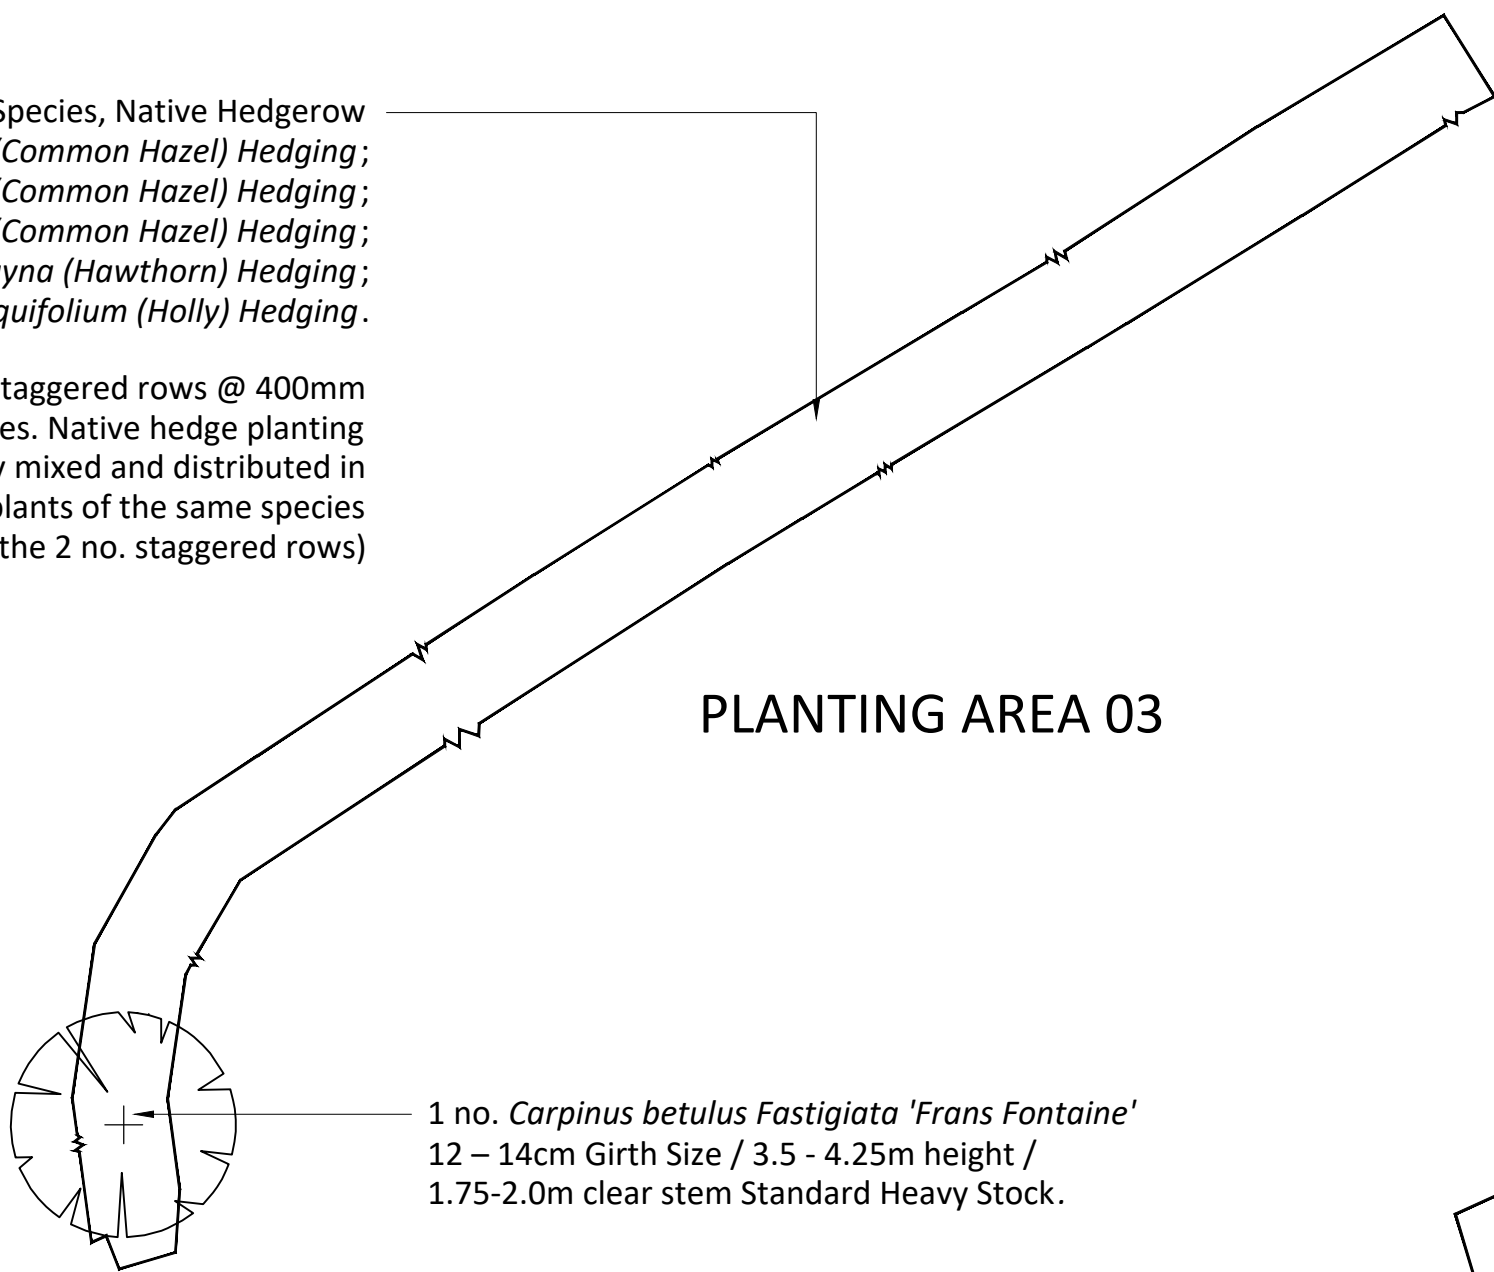


PLANTING AREA 03

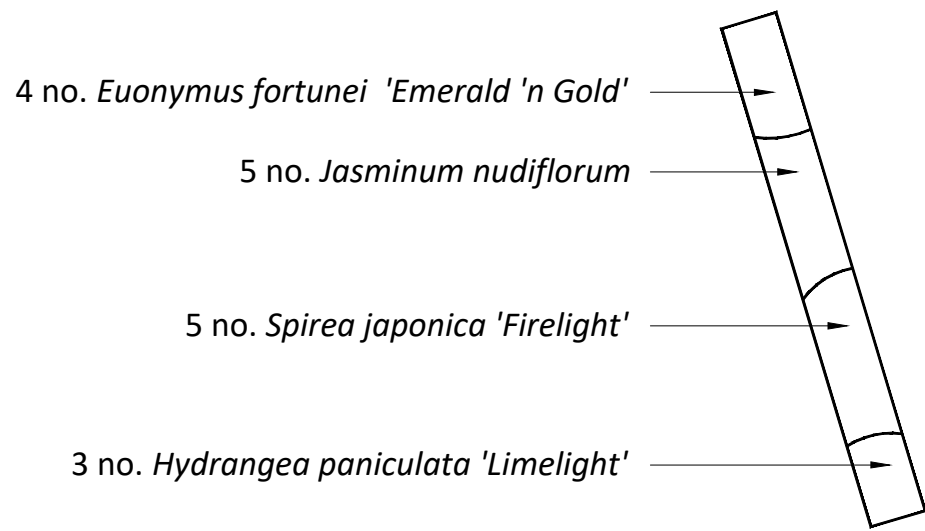


PLANTING AREA 04

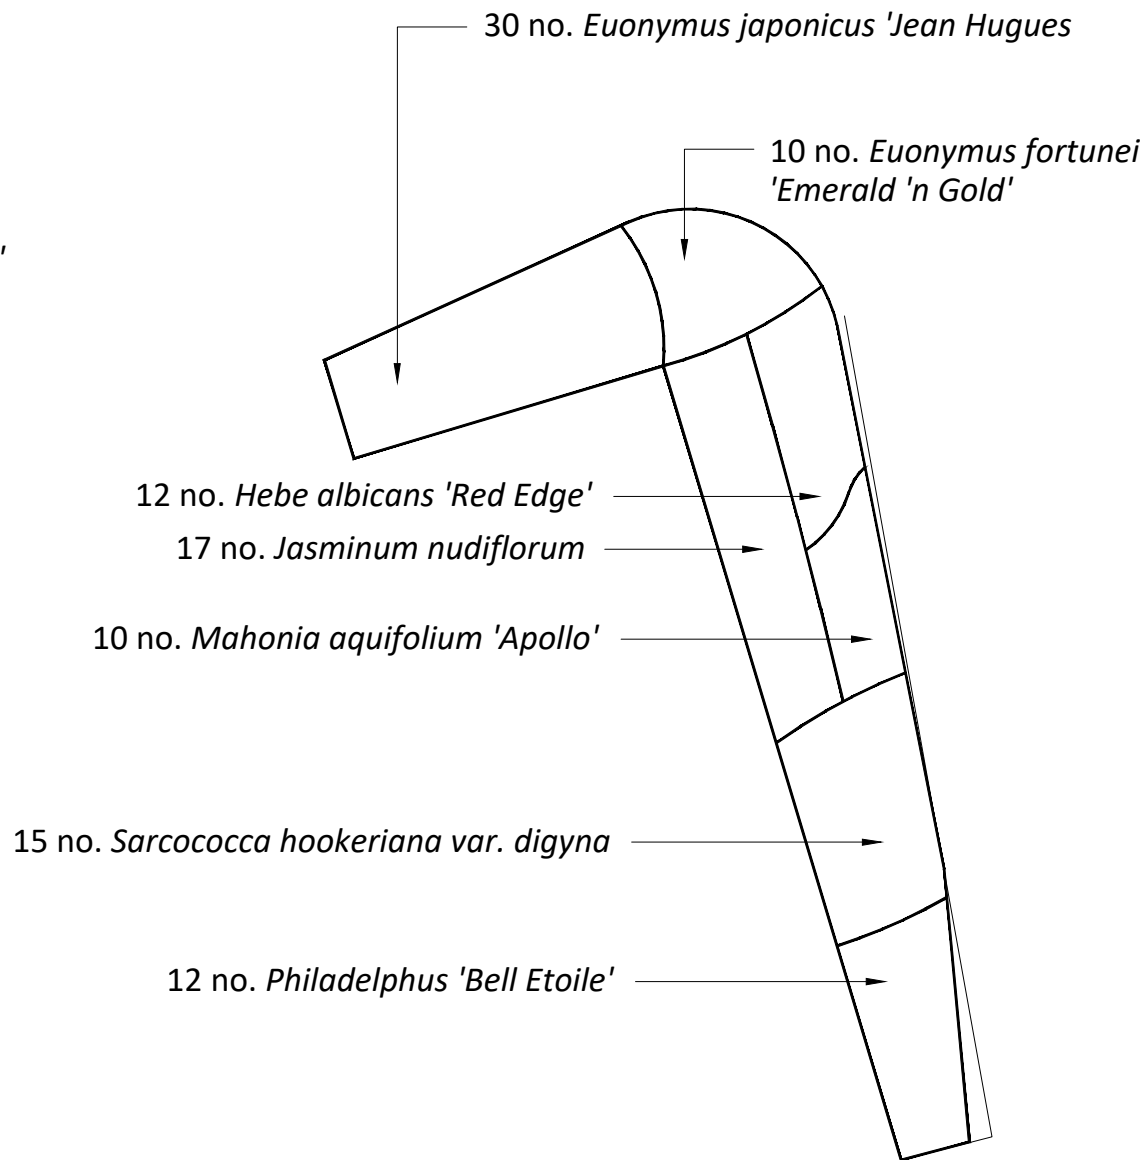


PLANTING AREA 05

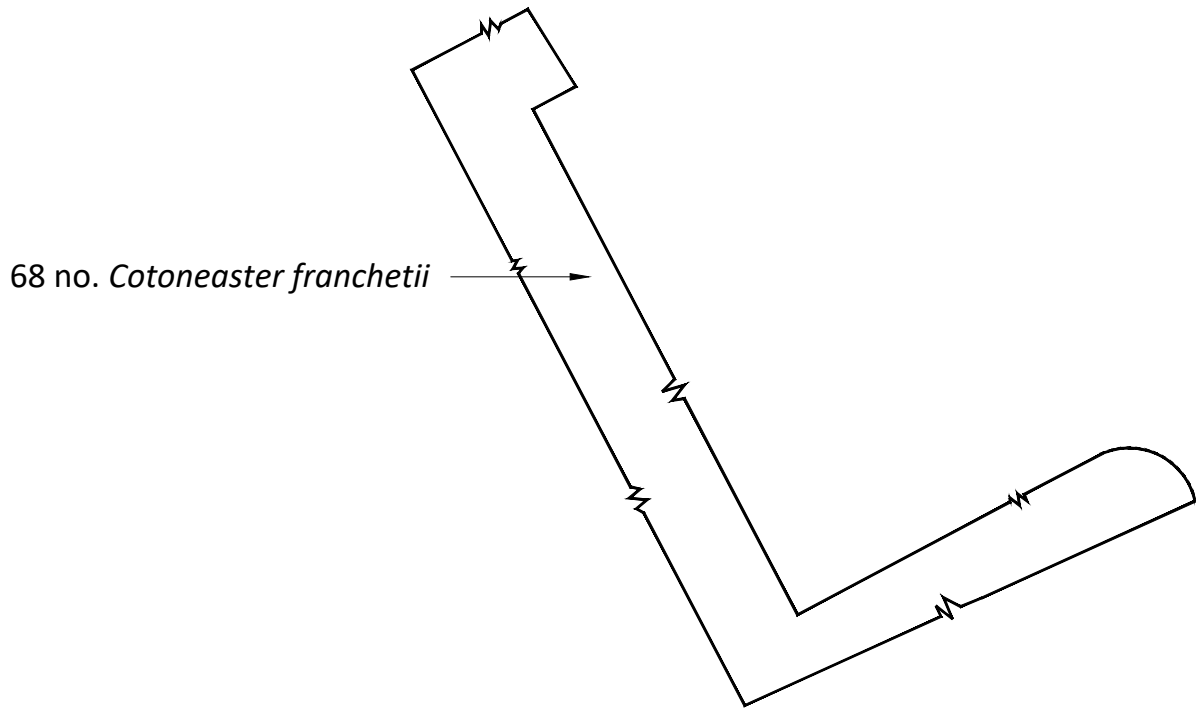


PLANTING AREA 06

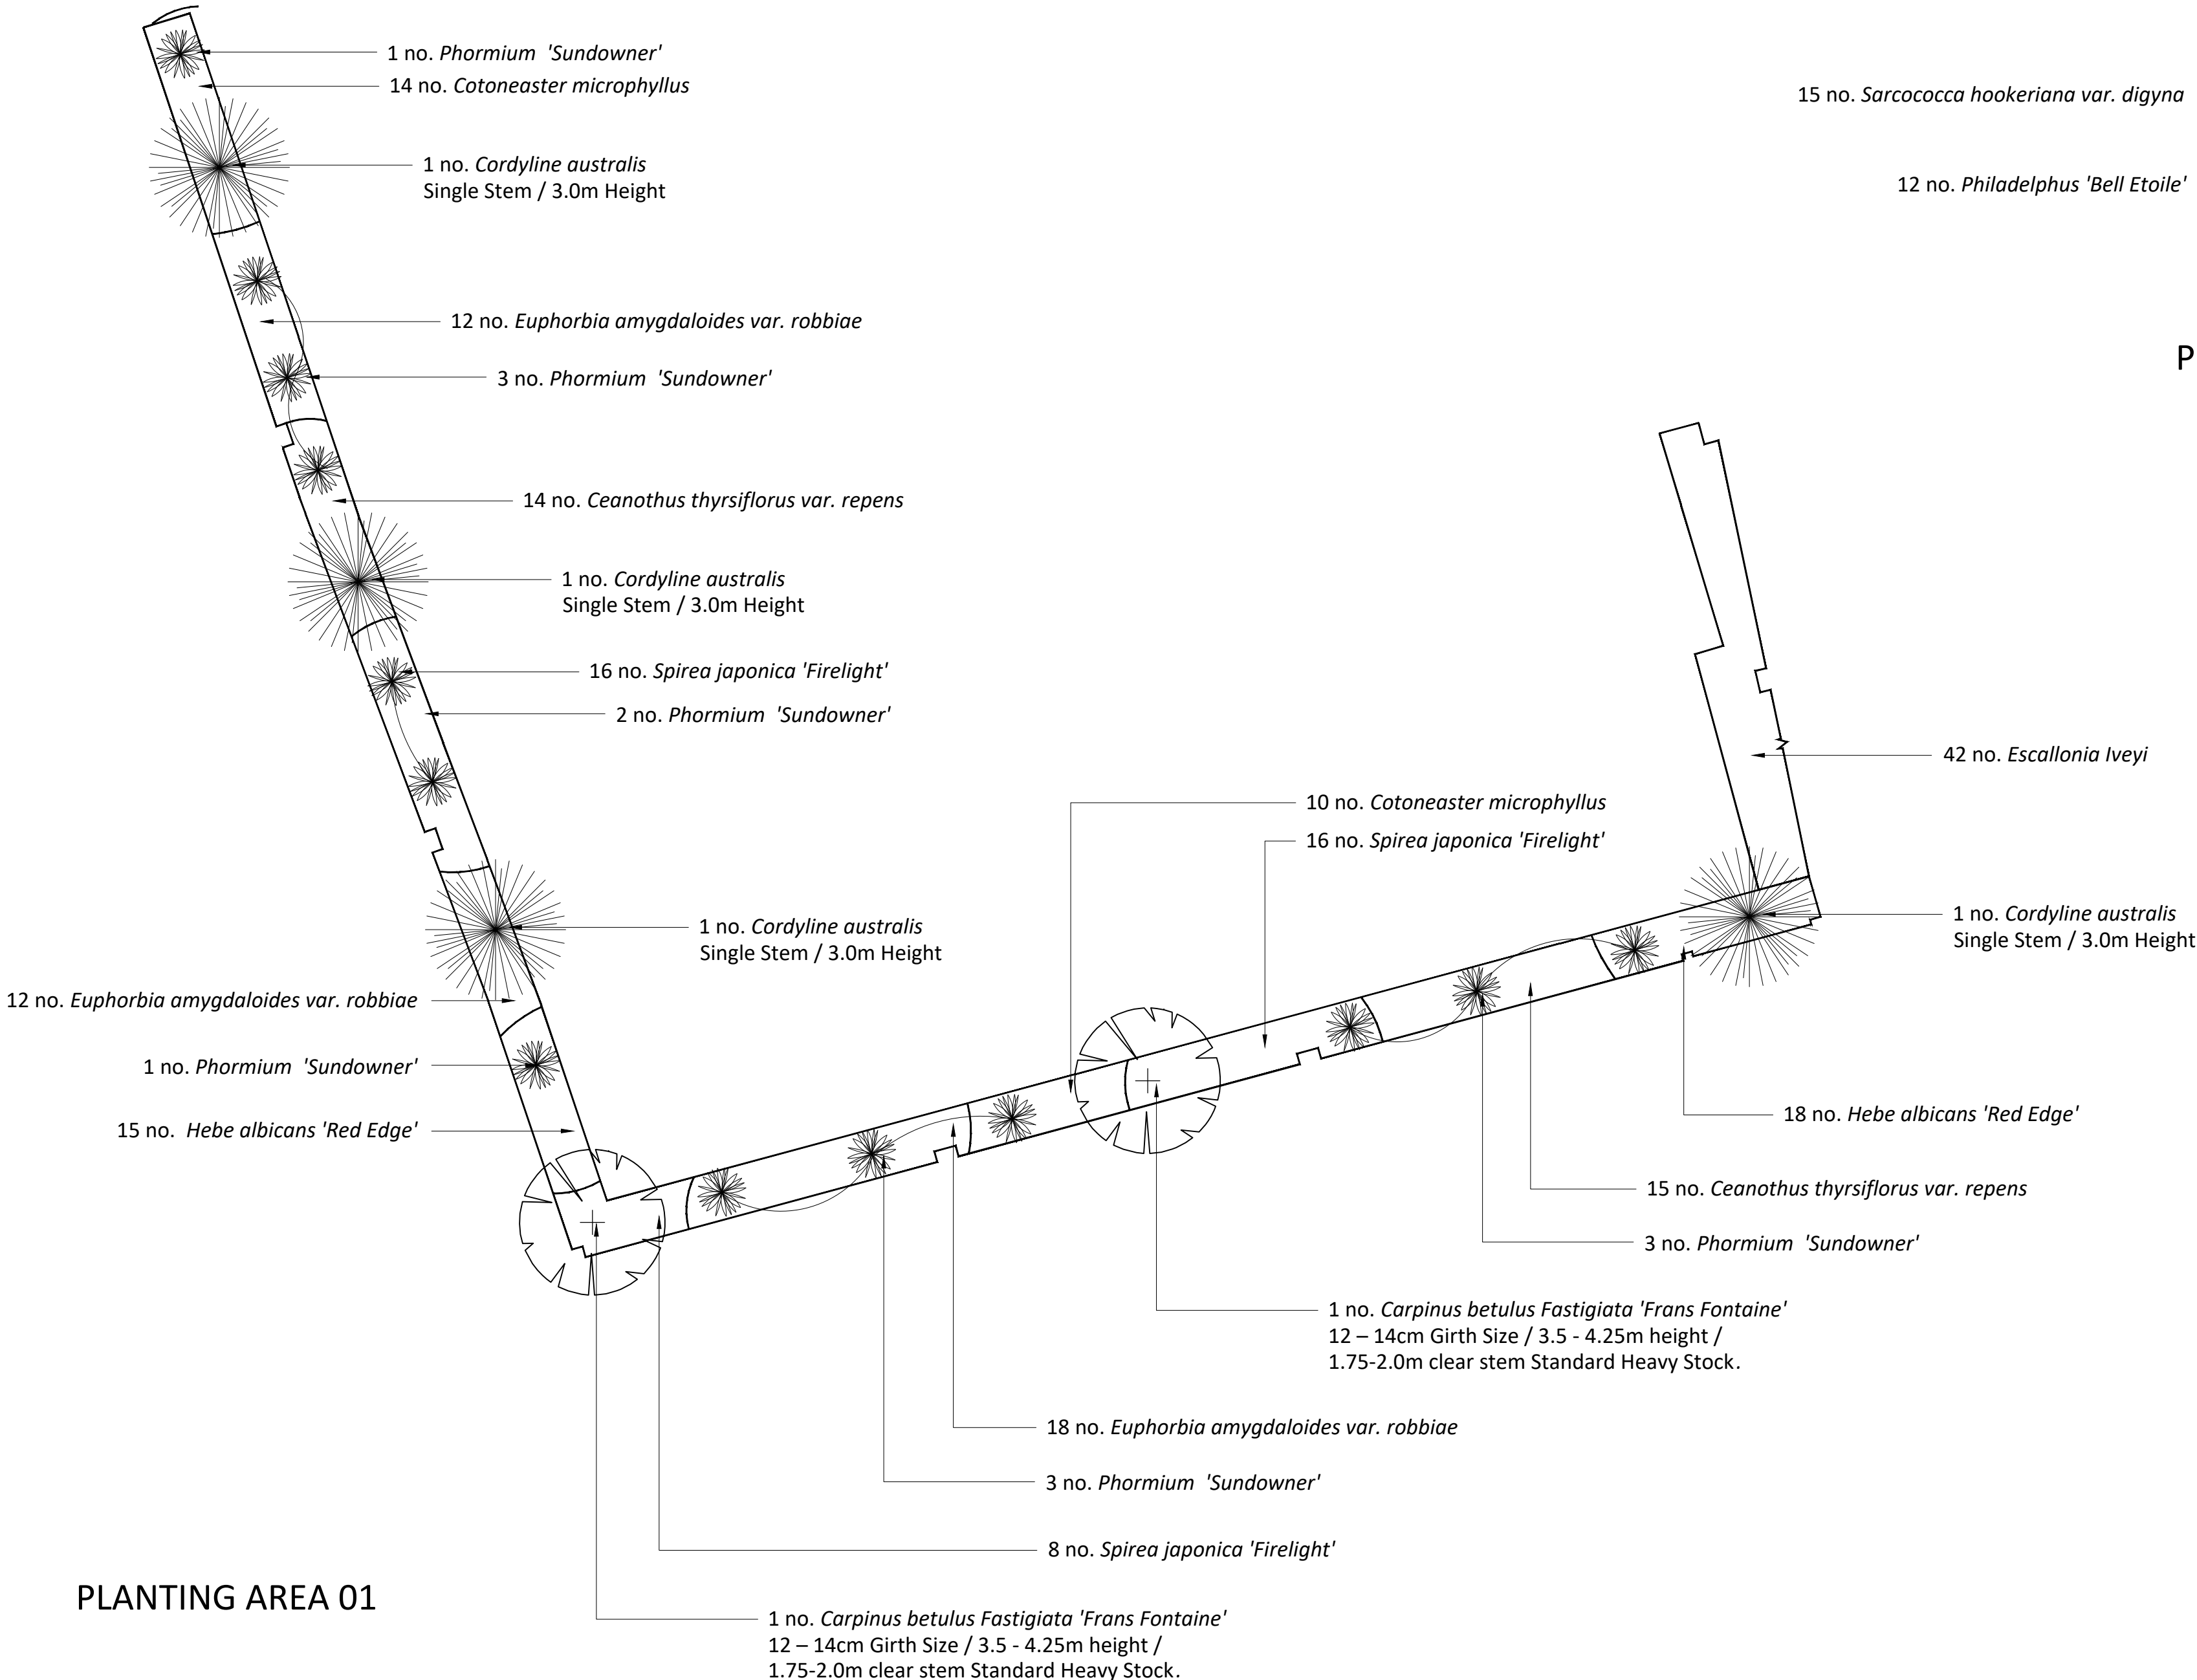


PLANTING AREA 01

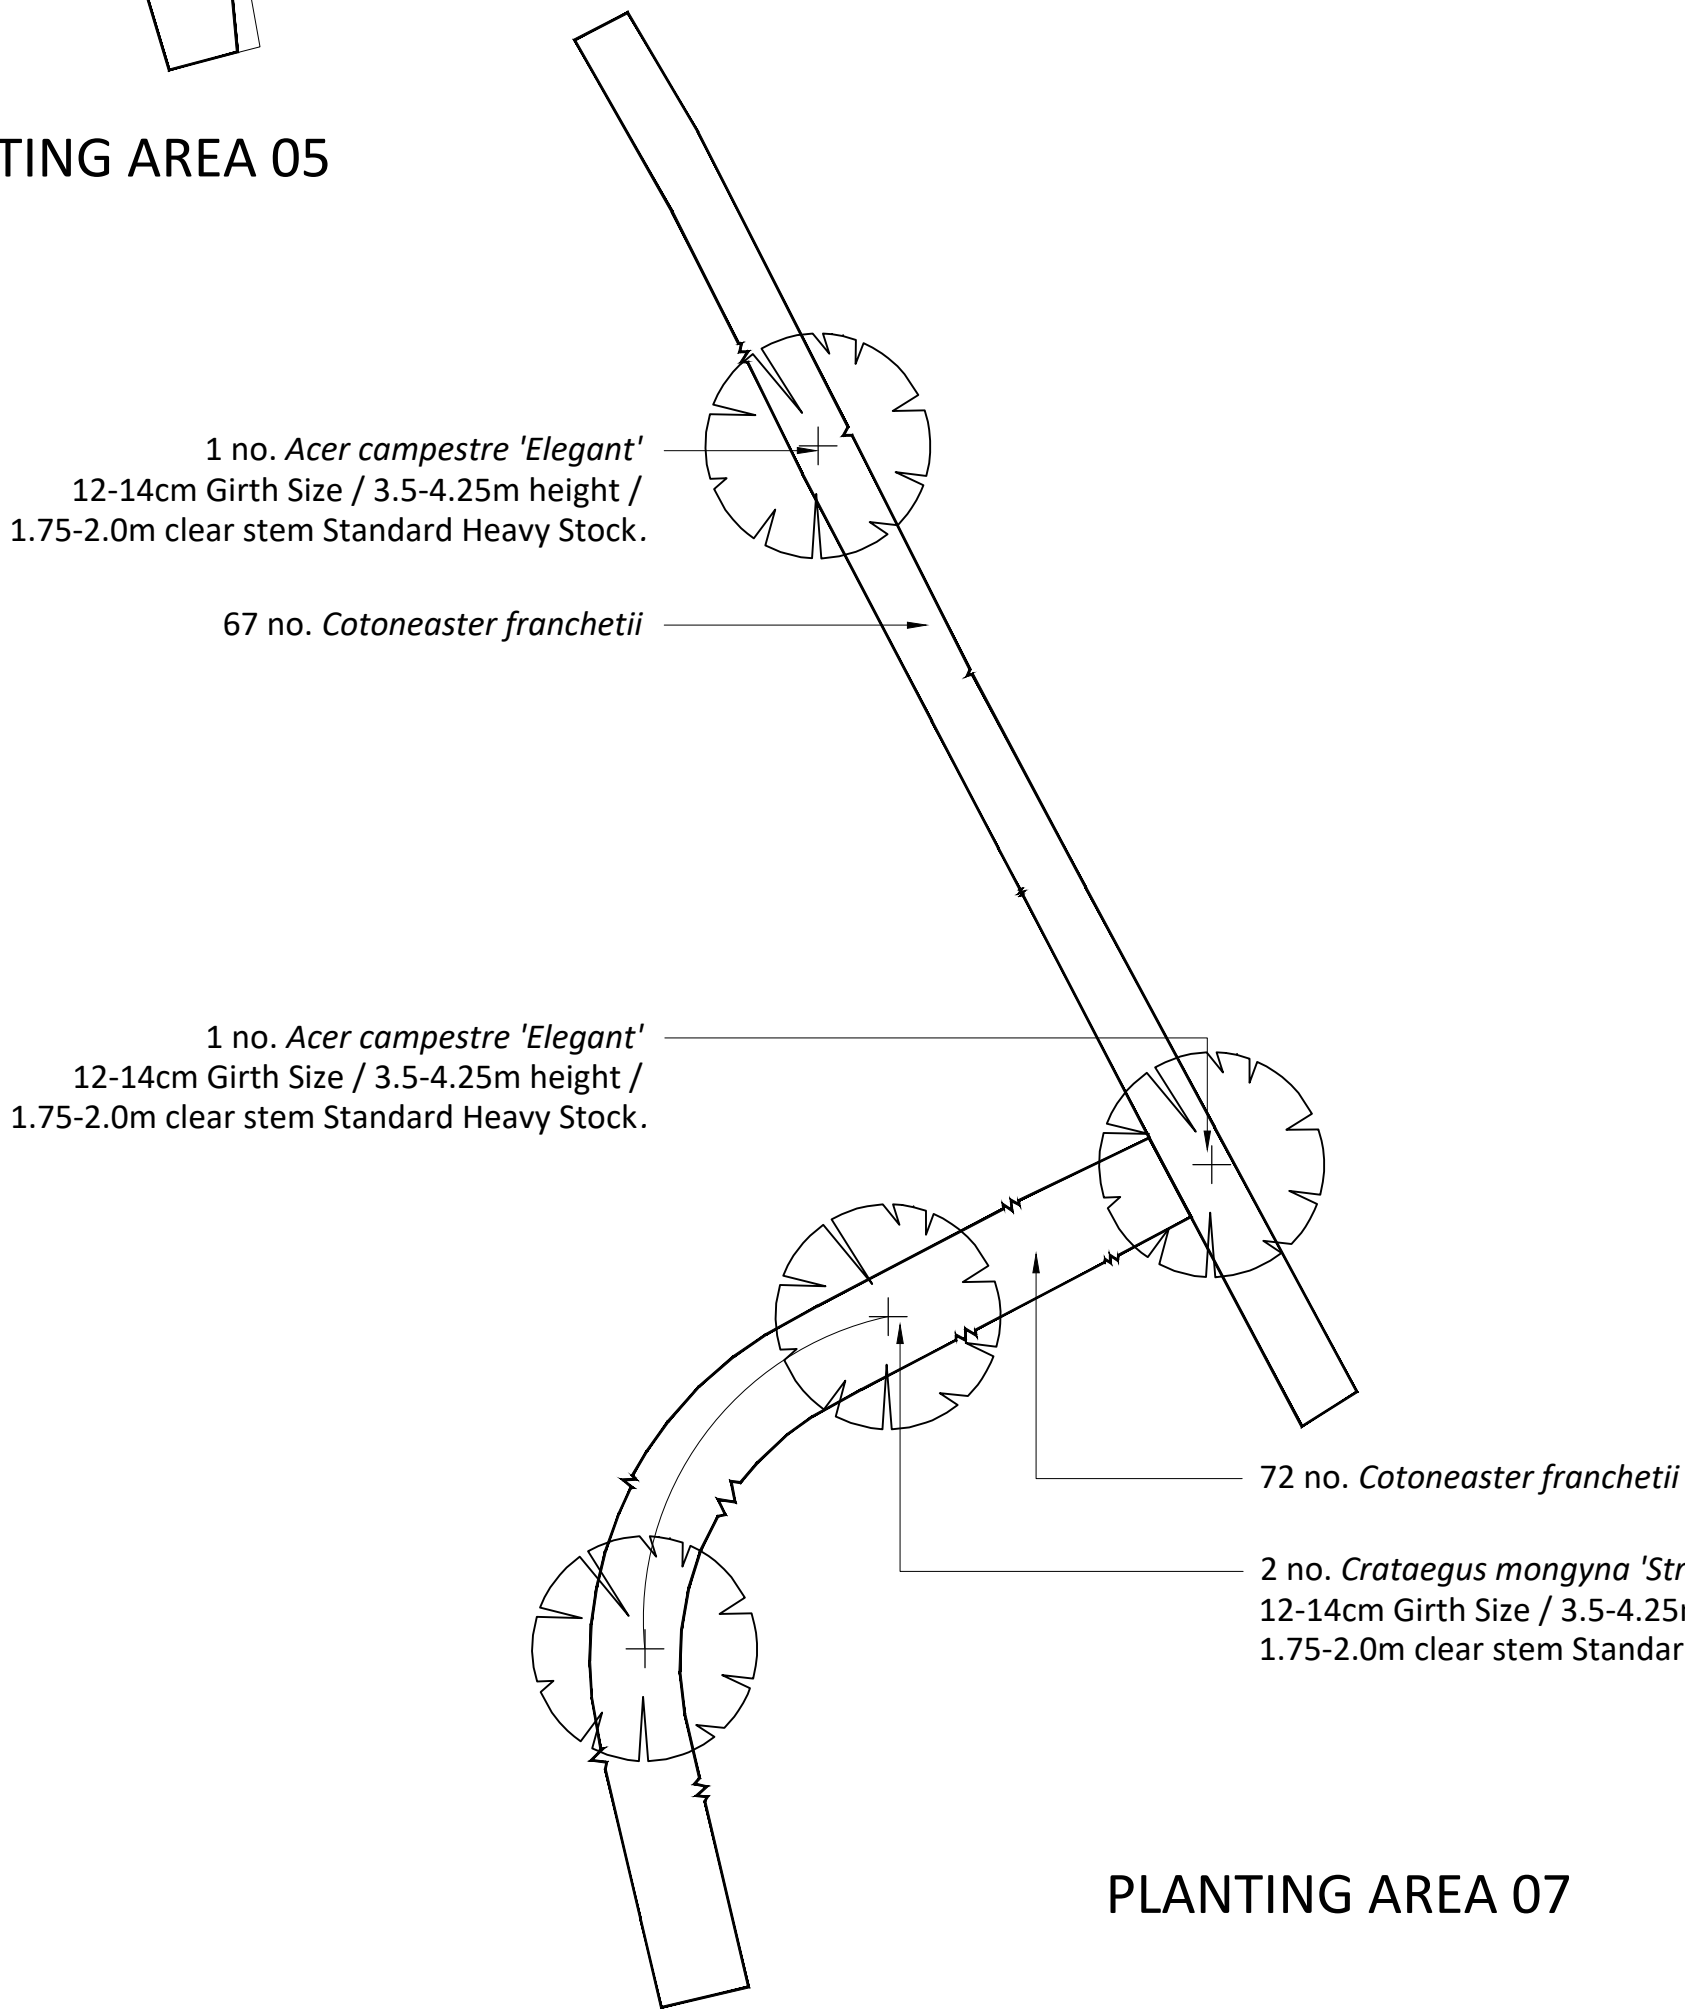


PLANTING AREA 07

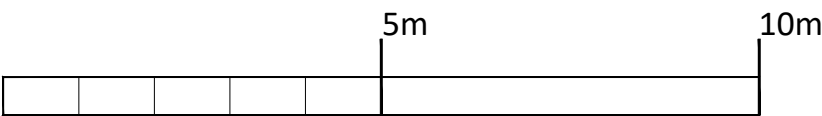


KEY

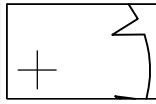


Proposed Deciduous Tree Planting
Tree planting to be 12-14cm Girth Size; 3.5-4.25m height; Standard Heavy Stock. Base of trees to have 0.7m diameter / 75 mm depth (min) Ornamental Bark Mulch. Trees to be supplied and planted in accordance with BS 8545: 2014 Trees: from nursery to independence in the landscape. Recommendations: (Refer to RCo155 / Detailed Plant Schedule and Specification)

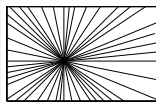


Proposed Evergreen Tree Planting
Tree planting to be 3.0m Height / Container Grown. Base of trees to have 0.7m diameter / 75 mm depth (min) Ornamental Bark Mulch. Trees to be supplied and planted in accordance with BS 8545: 2014 Trees: from nursery to independence in the landscape. Recommendations: (Refer to RCo155 / Detailed Plant Schedule and Specification)

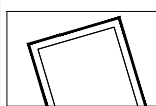


Proposed Hedgerow
Proposed ornamental hedgerows. Hedgerow planting areas to be a minimum of 300 mm depth of subsoil overlap with a minimum of 450 mm depth of Multi Purpose Topsoil to BS3882: 2015 'Specification for Topsoil'. Hedgerow Planting Areas to have 75 mm depth of Ornamental Bark Mulch.

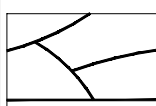


Proposed Ornamental Planting Areas
Proposed ornamental shrub planting areas. Planting areas to be a minimum of 300 mm depth of subsoil overlap with a minimum of 450 mm depth of Multi Purpose Topsoil to BS3882: 2015 'Specification for Topsoil'. Planting Areas to have 75 mm depth of Ornamental Bark Mulch.

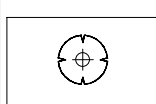

Proposed Specimen Shrubs
Proposed specimen shrubs. Planting areas to be a minimum of 300 mm depth of subsoil overlap with a minimum of 450 mm depth of Multi Purpose Topsoil to BS3882: 2015 'Specification for Topsoil'. Planting Areas to have 75 mm depth of Ornamental Bark Mulch.

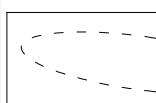

Proposed Herbaceous Planting
Proposed herbaceous planting areas. Planting areas to be a minimum of 300 mm depth of subsoil overlap with a minimum of 450 mm depth of Multi Purpose Topsoil to BS3882: 2015 'Specification for Topsoil'. Planting Areas to have 75 mm depth of Ornamental Bark Mulch.

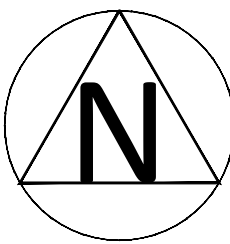

REV	DESCRIPTION	DATE	INITIALS
01	Layout updated following revisions.	23-02-17	AR
02	Layout updated following revisions.	08-06-17	AR
03	Layout updated following revisions.	08-03-18	AR
04	Layout updated with additional dwelling.	19-03-19	AR



Ramsay & Co
Landscape Architecture

The Studio, 68 Cuckfield Road, Hurstpierpoint, West Sussex, BN6 9SB
T: 01273 834 198 M: 07973 770047 E: landscape@ramsayandco.com

Project Title:
South Point, Beehive Lane, Ferring, West Sussex
Globe Estates (Southern) Ltd
Drawing Title:
Detailed Planting Plan

Scale: 1:100@A1	Drawn: AR	Date: 13-07-15
Drawing Number: RCo 155 / 02	Revision: 04	