



Units 1 & 3:


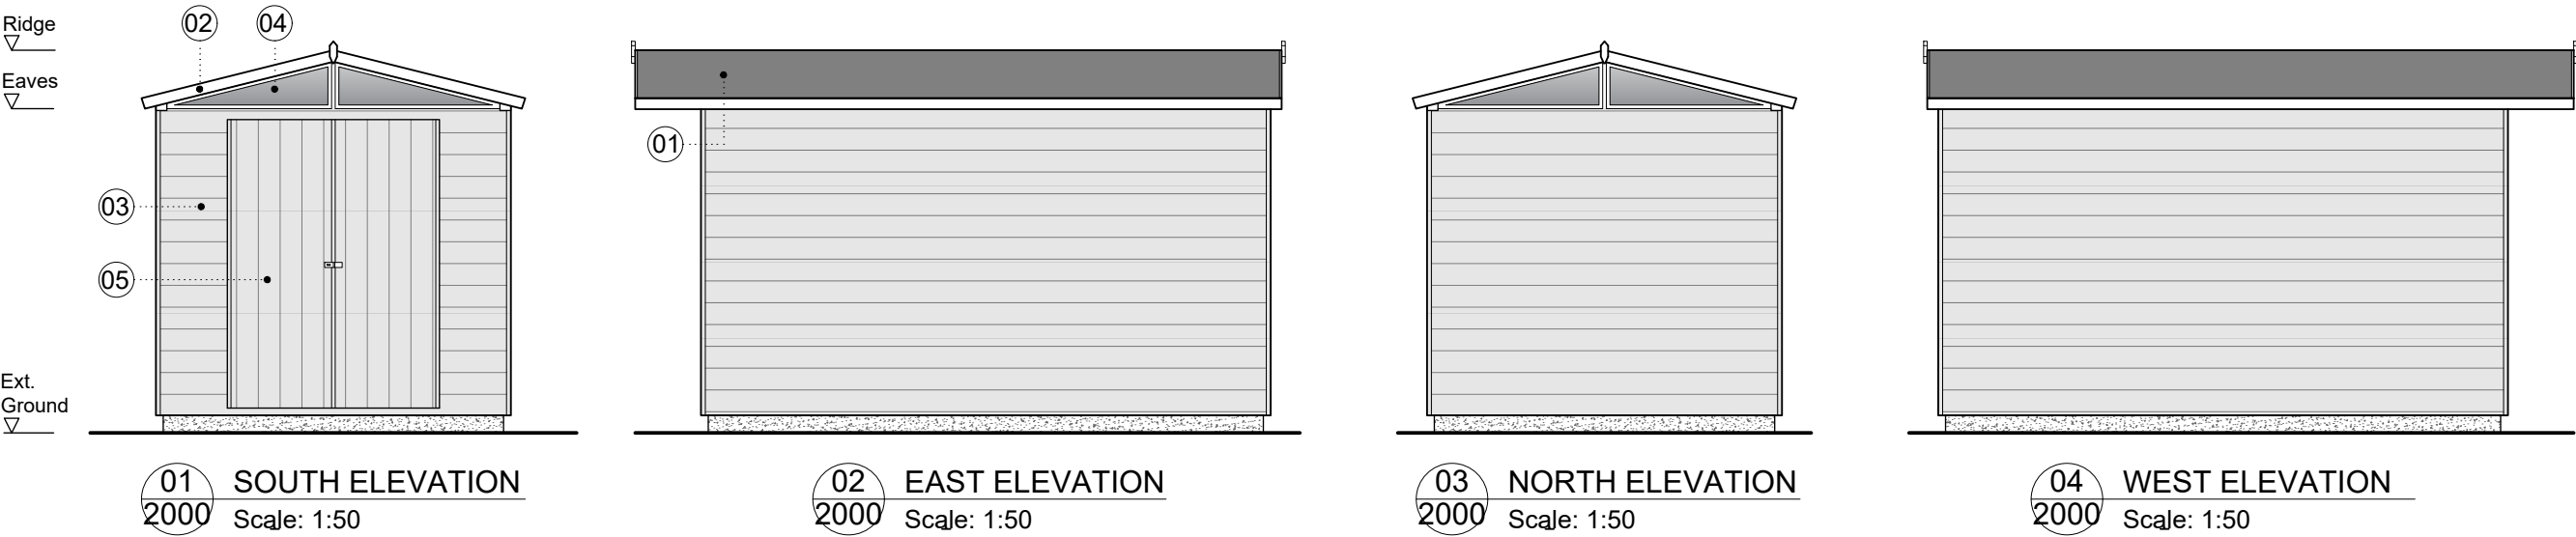


Unit 2:

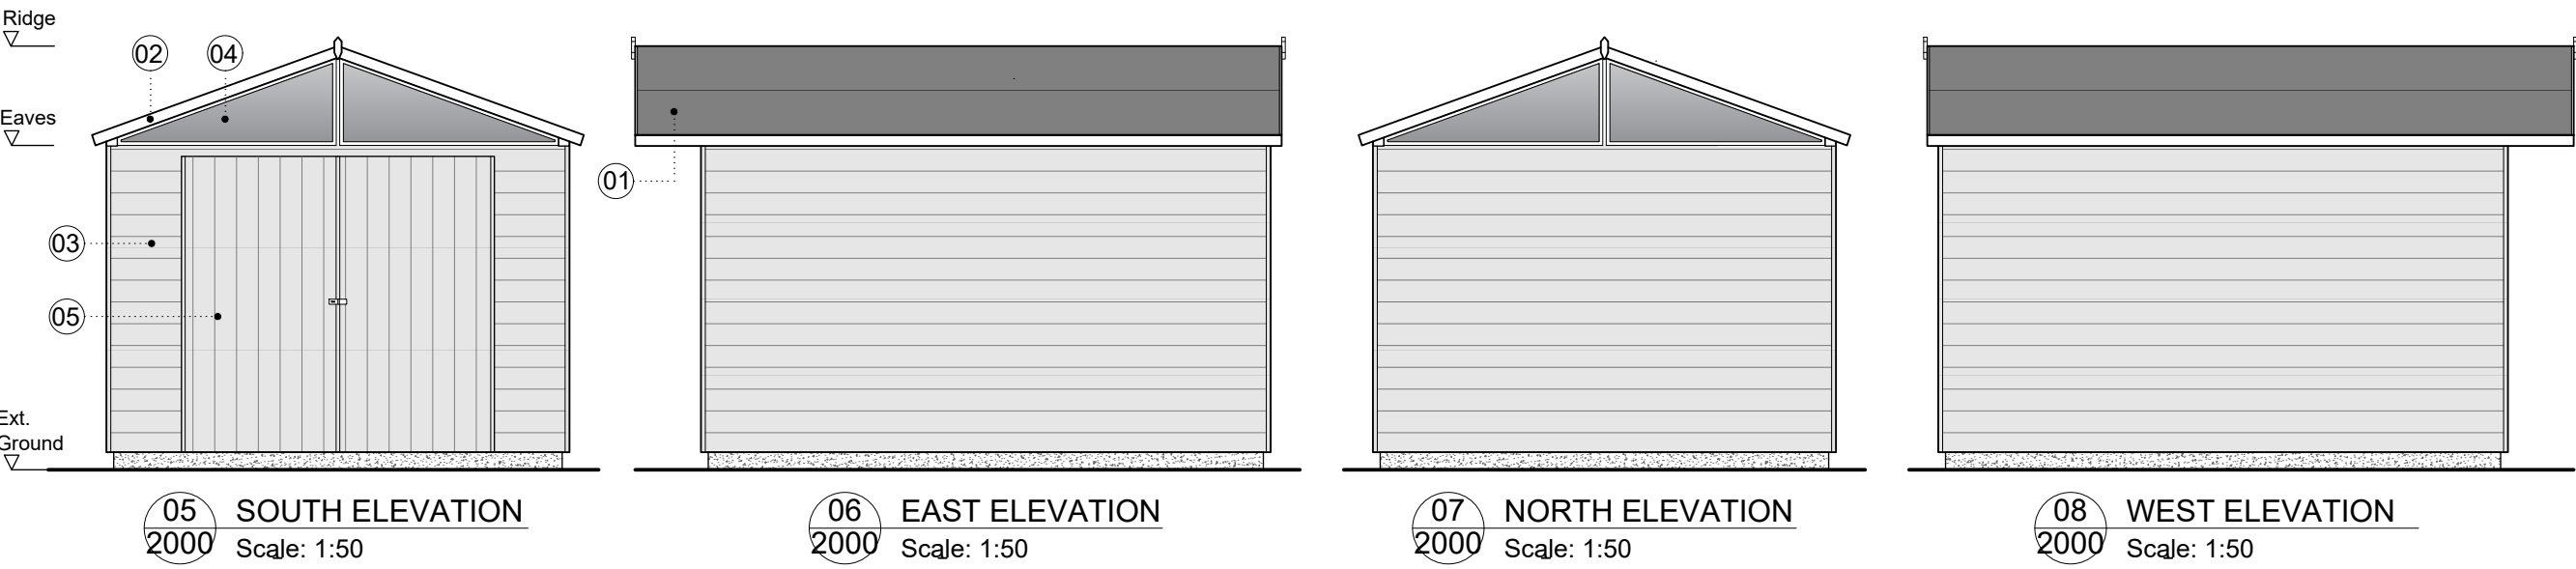

- Notes
- All dimensions must be checked on site and not scaled from this drawing, apart from the local authority.
 - Any works commencing on site prior to obtaining full planning and building regulation approval including full condition discharge, is entirely at the client's / contractor's risk.
 - The contractor is responsible for taking and checking all levels and dimensions prior to ordering materials and starting work on site. Any discrepancies are to be reported to OM Architectural Design prior to commencing any works.
 - All building work is to be carried out in accordance with building regulations and to the satisfaction of the local authority and as such additional unforeseen building works may be required on site.
 - These drawings do not constitute full working drawings.
 - All drawings are copyright of OM Architectural Design and may not be copied or reproduced by any third party without prior written consent.

- KEY
- 01 EPDM Roof (dark grey)
 - 02 Fibre Cement Fascia Trims (white)
 - 03 Fibre Cement (Timber Effect) Weatherboard Cladding (light grey/blue/green)
 - 04 Treated Timber Windows (white)
 - 05 Treated Timber Door (to match cladding)

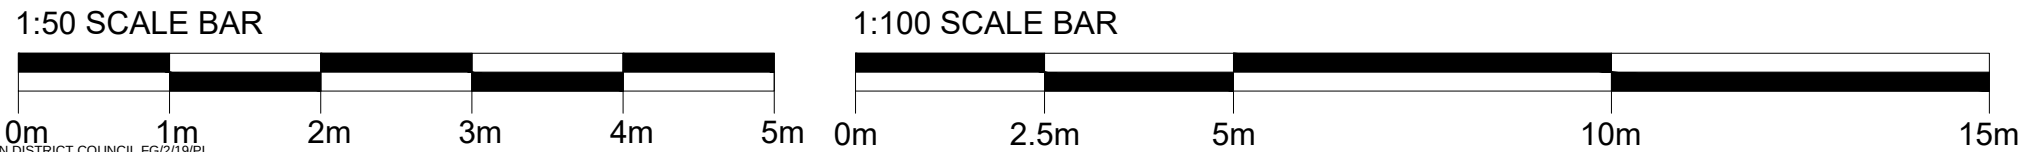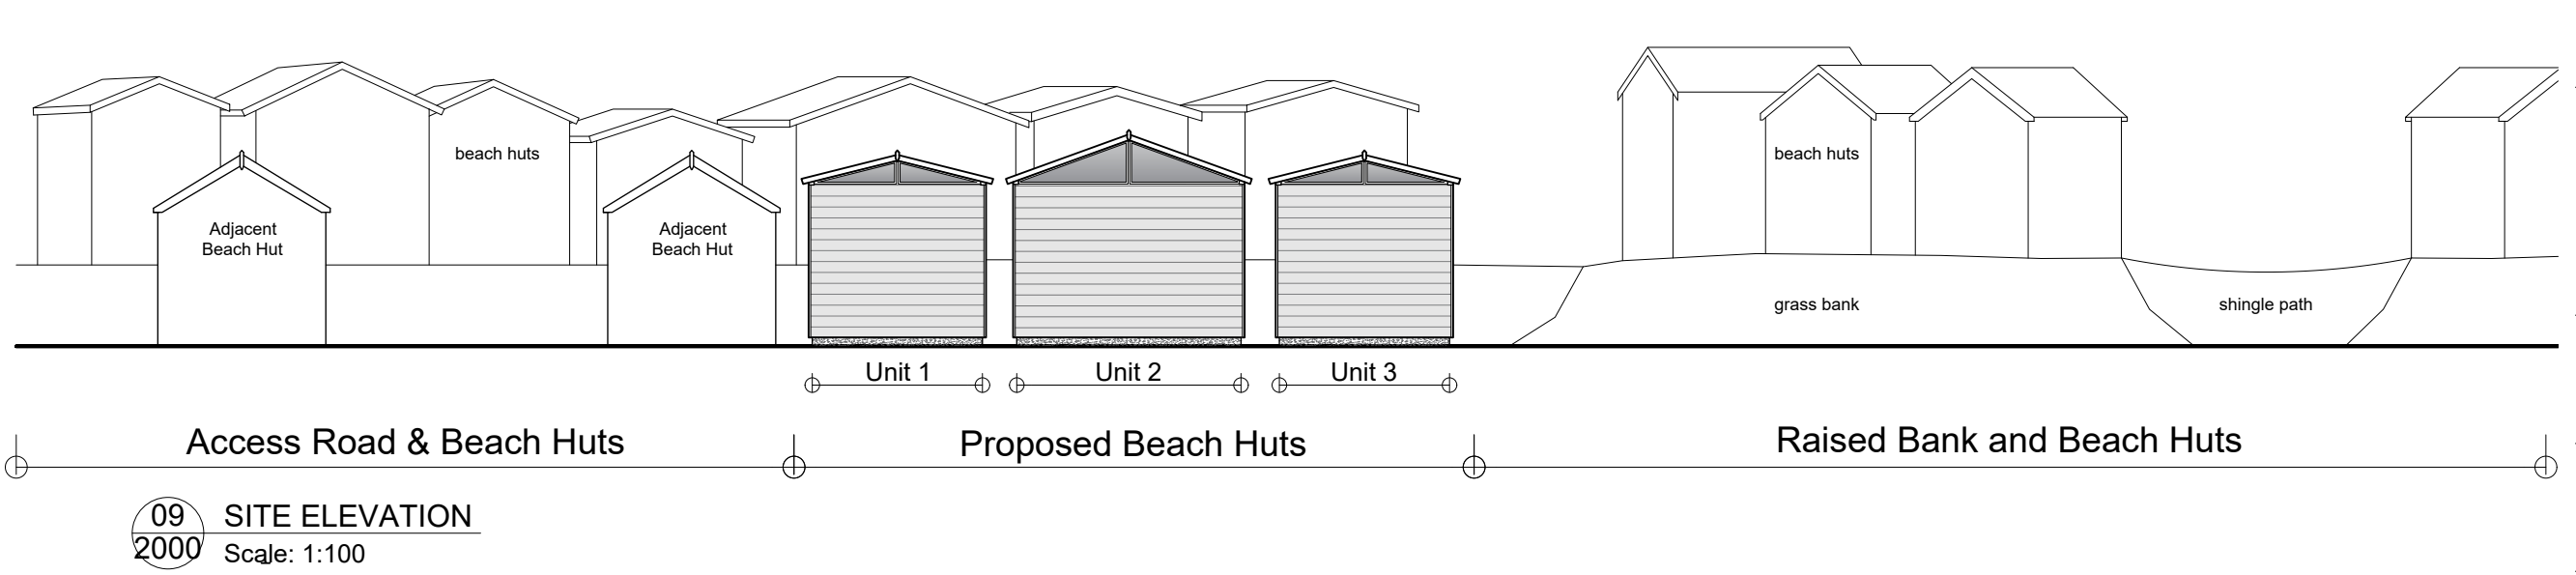

00	18 December 2018 Planning issue.	SB	OM
Rev	Date + notes	Drwn.	Chkd.

OM Architectural Design

Works House, Station Road, Angmering, BN16 3AA
Tel: 07590 508302
E-mail: info@olivermcgowan.co.uk

Project

Beach Huts
Ferring Beach

Drawing

Elevations

Job Ref	Dwg No	Revision
BBH	2000	00
Scale(s)	Size	Date
1:50 1:100	A3	Dec 2018
Status	Drwn	Chkd.
Planning	SB	OM