


Notes

- All dimensions must be checked on site and not scaled from this drawing, apart from the local authority.
- Any works commencing on site prior to obtaining full planning and building regulation approval including full condition discharge, is entirely at the client's / contractor's risk.
- The contractor is responsible for taking and checking all levels and dimensions prior to ordering materials and starting work on site.
- Any discrepancies are to be reported to OM Architectural Design prior to commencing any works.
- All building work is to be carried out in accordance with building regulations and to the satisfaction of the local authority and as such additional unforeseen building works may be required on site.
- These drawings do not constitute full working drawings.
- All drawings are copyright of OM Architectural Design and may not be copied or reproduced by any third party without prior written consent.

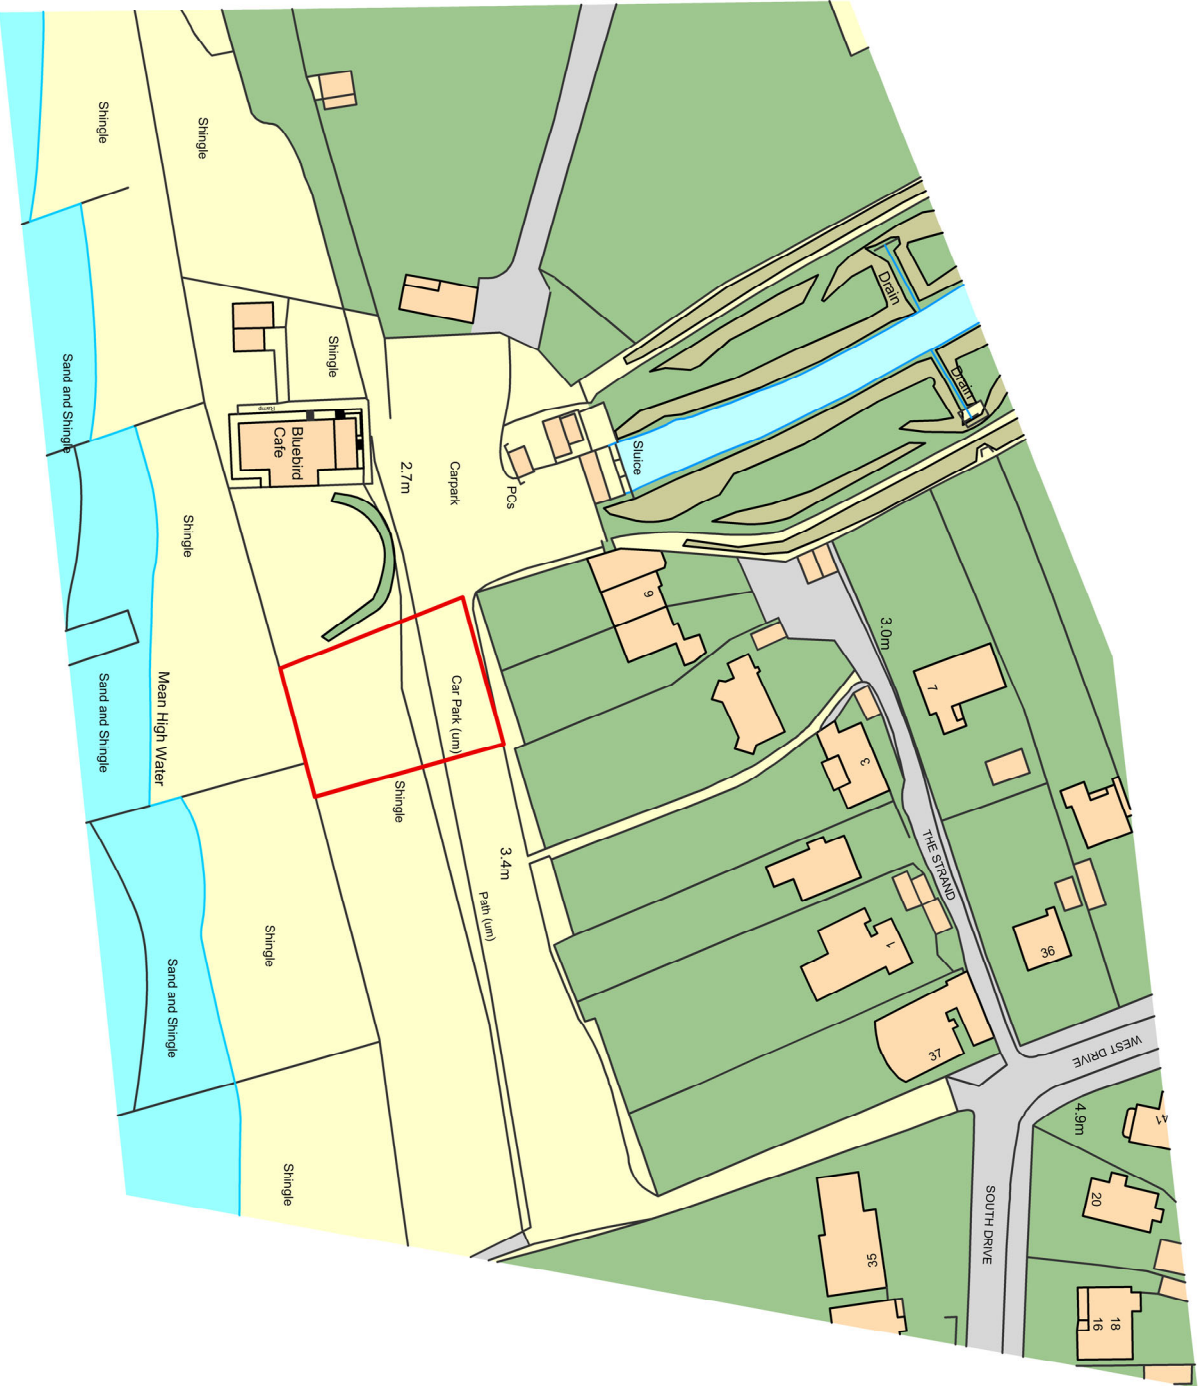


Ordnance Survey, (c) Crown Copyright 2014. All rights reserved. Licence number 100022432

01

LOCATION PLAN

1000

Scale: 1:1250

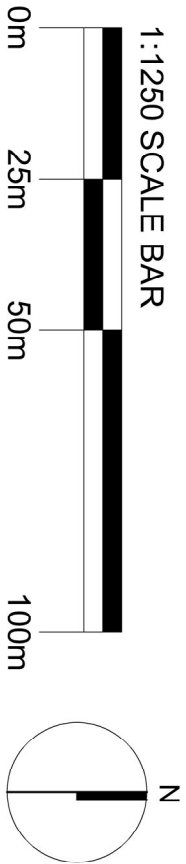

OM Architectural Design

Works House, Station Road, Angmering, BN16 3AA
Tel: 07590 508302
E-mail: info@olivernogowan.co.uk

Project
Beach Huts
Ferring Beach

Drawing
Location Plan

Job Ref	Dwg No	Revised
BBH	1000	00
Scales	Size	Date
1:1250	A3	Dec 2018
		SB
		OM

Status
Planning