
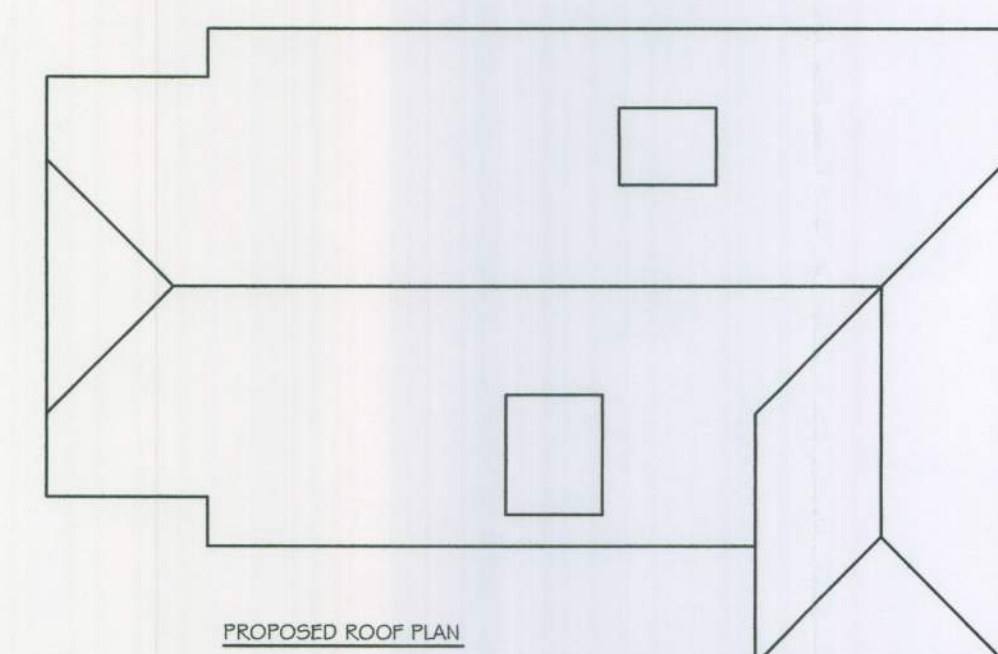
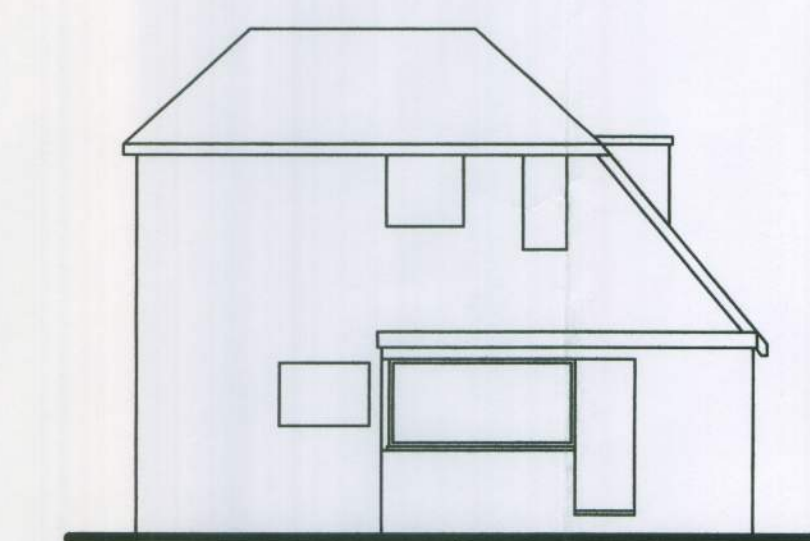
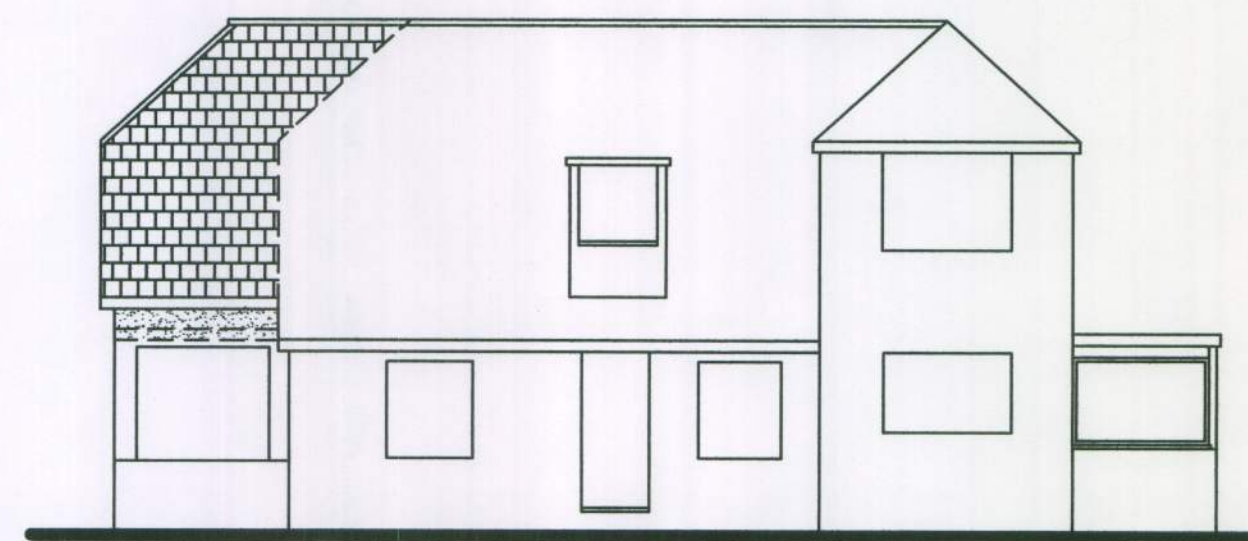
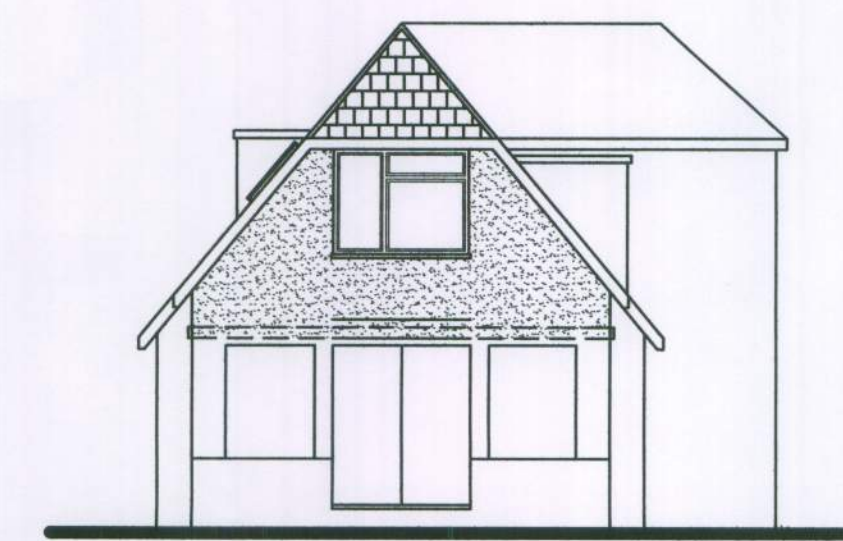
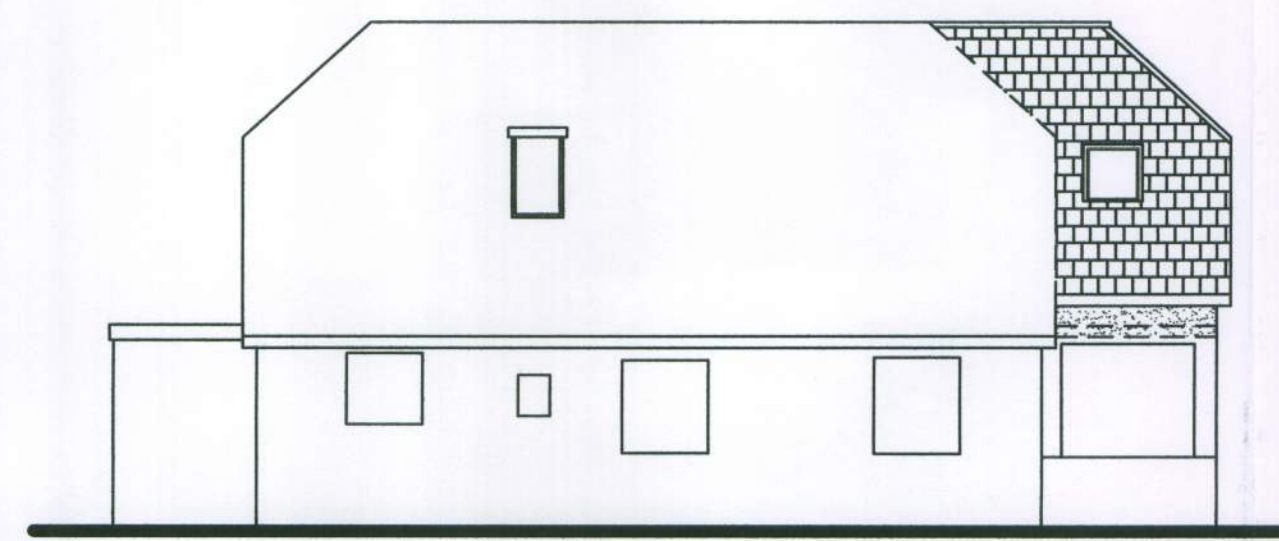
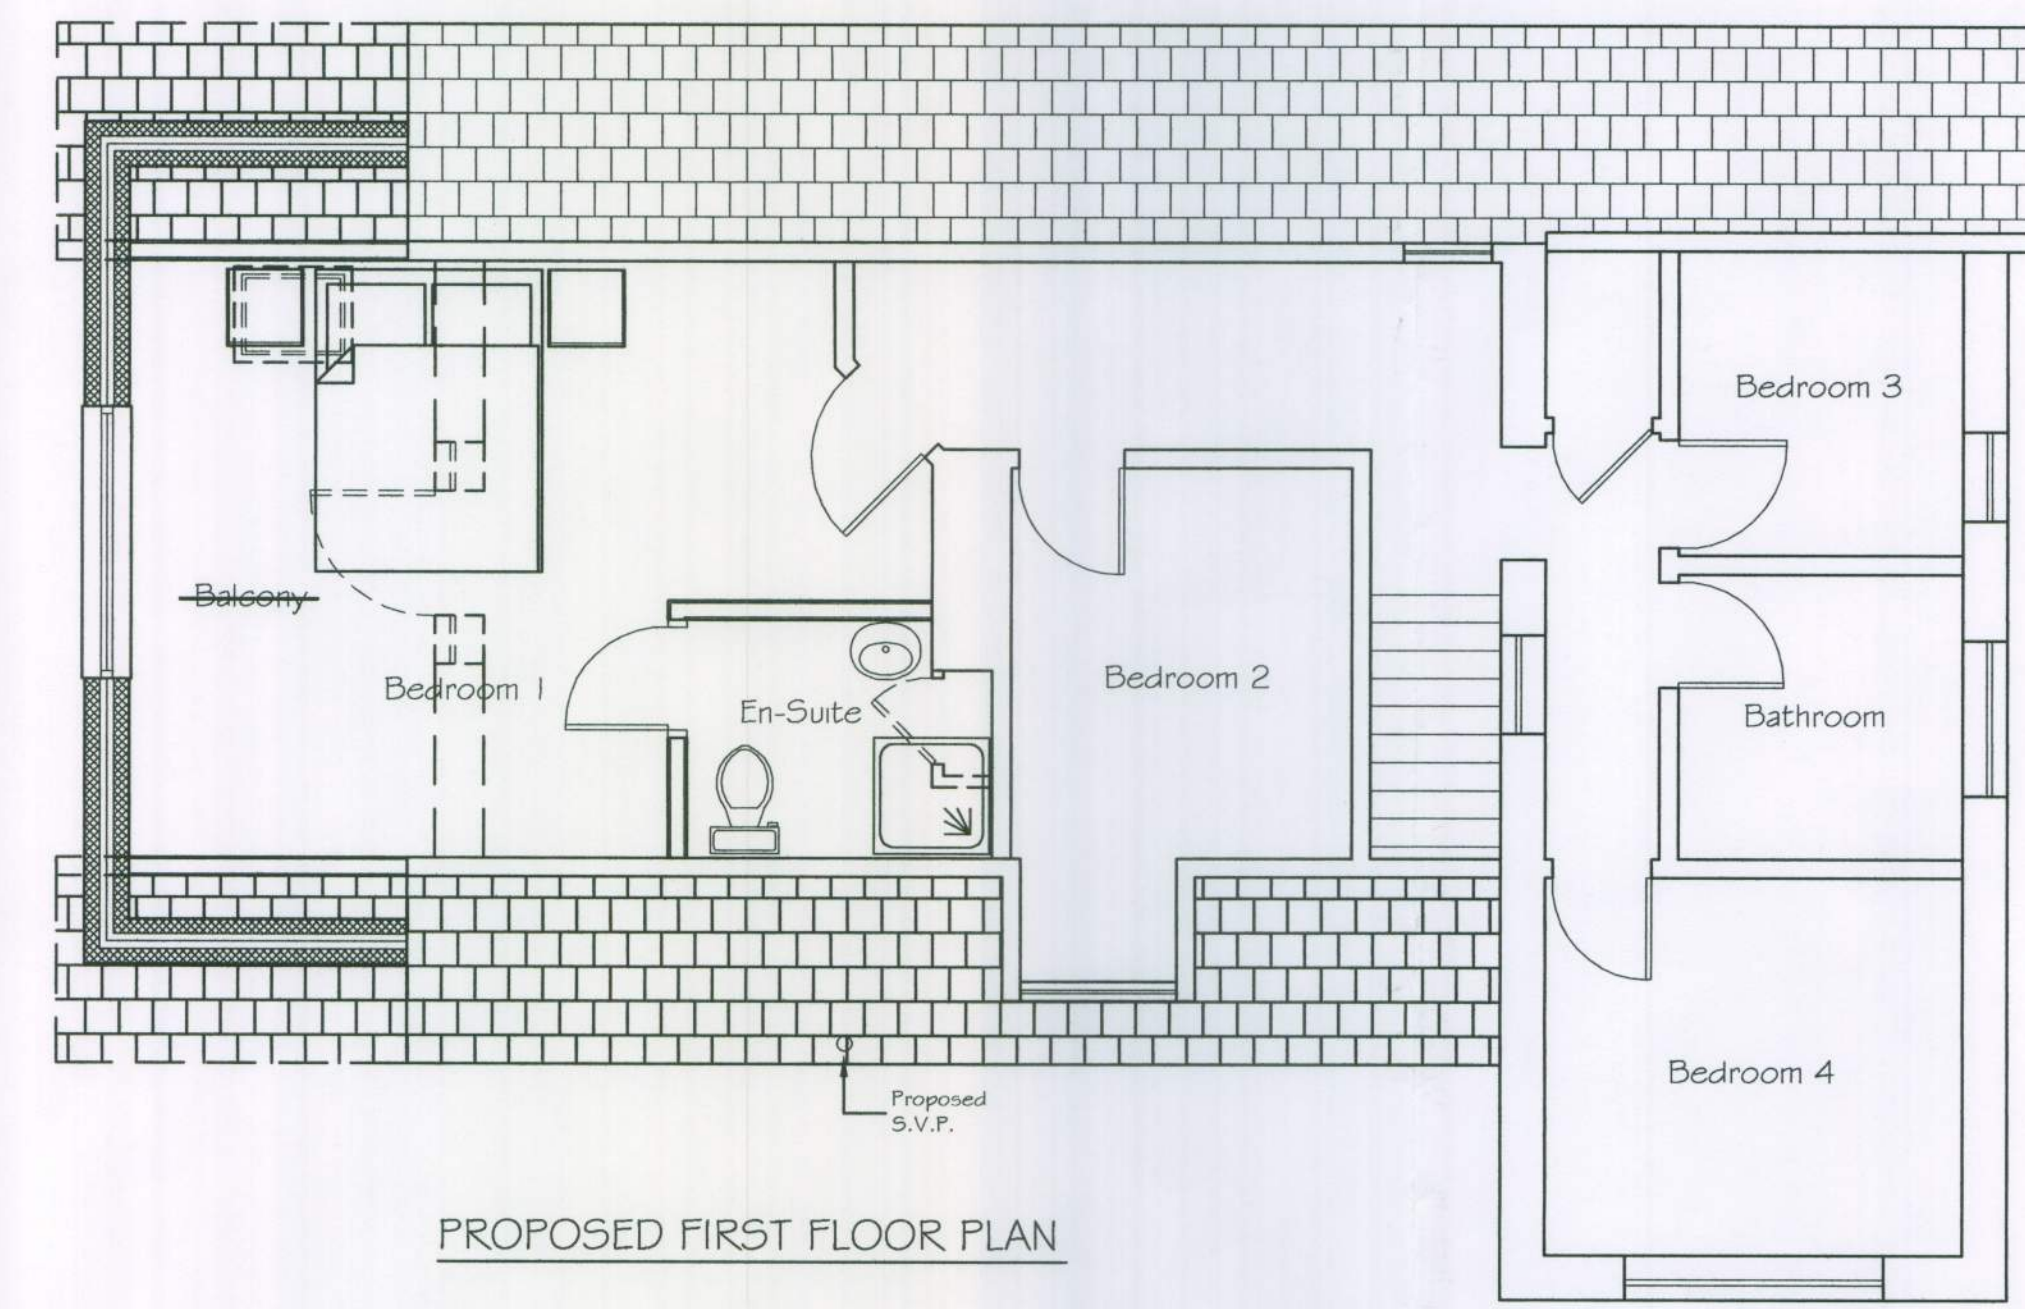


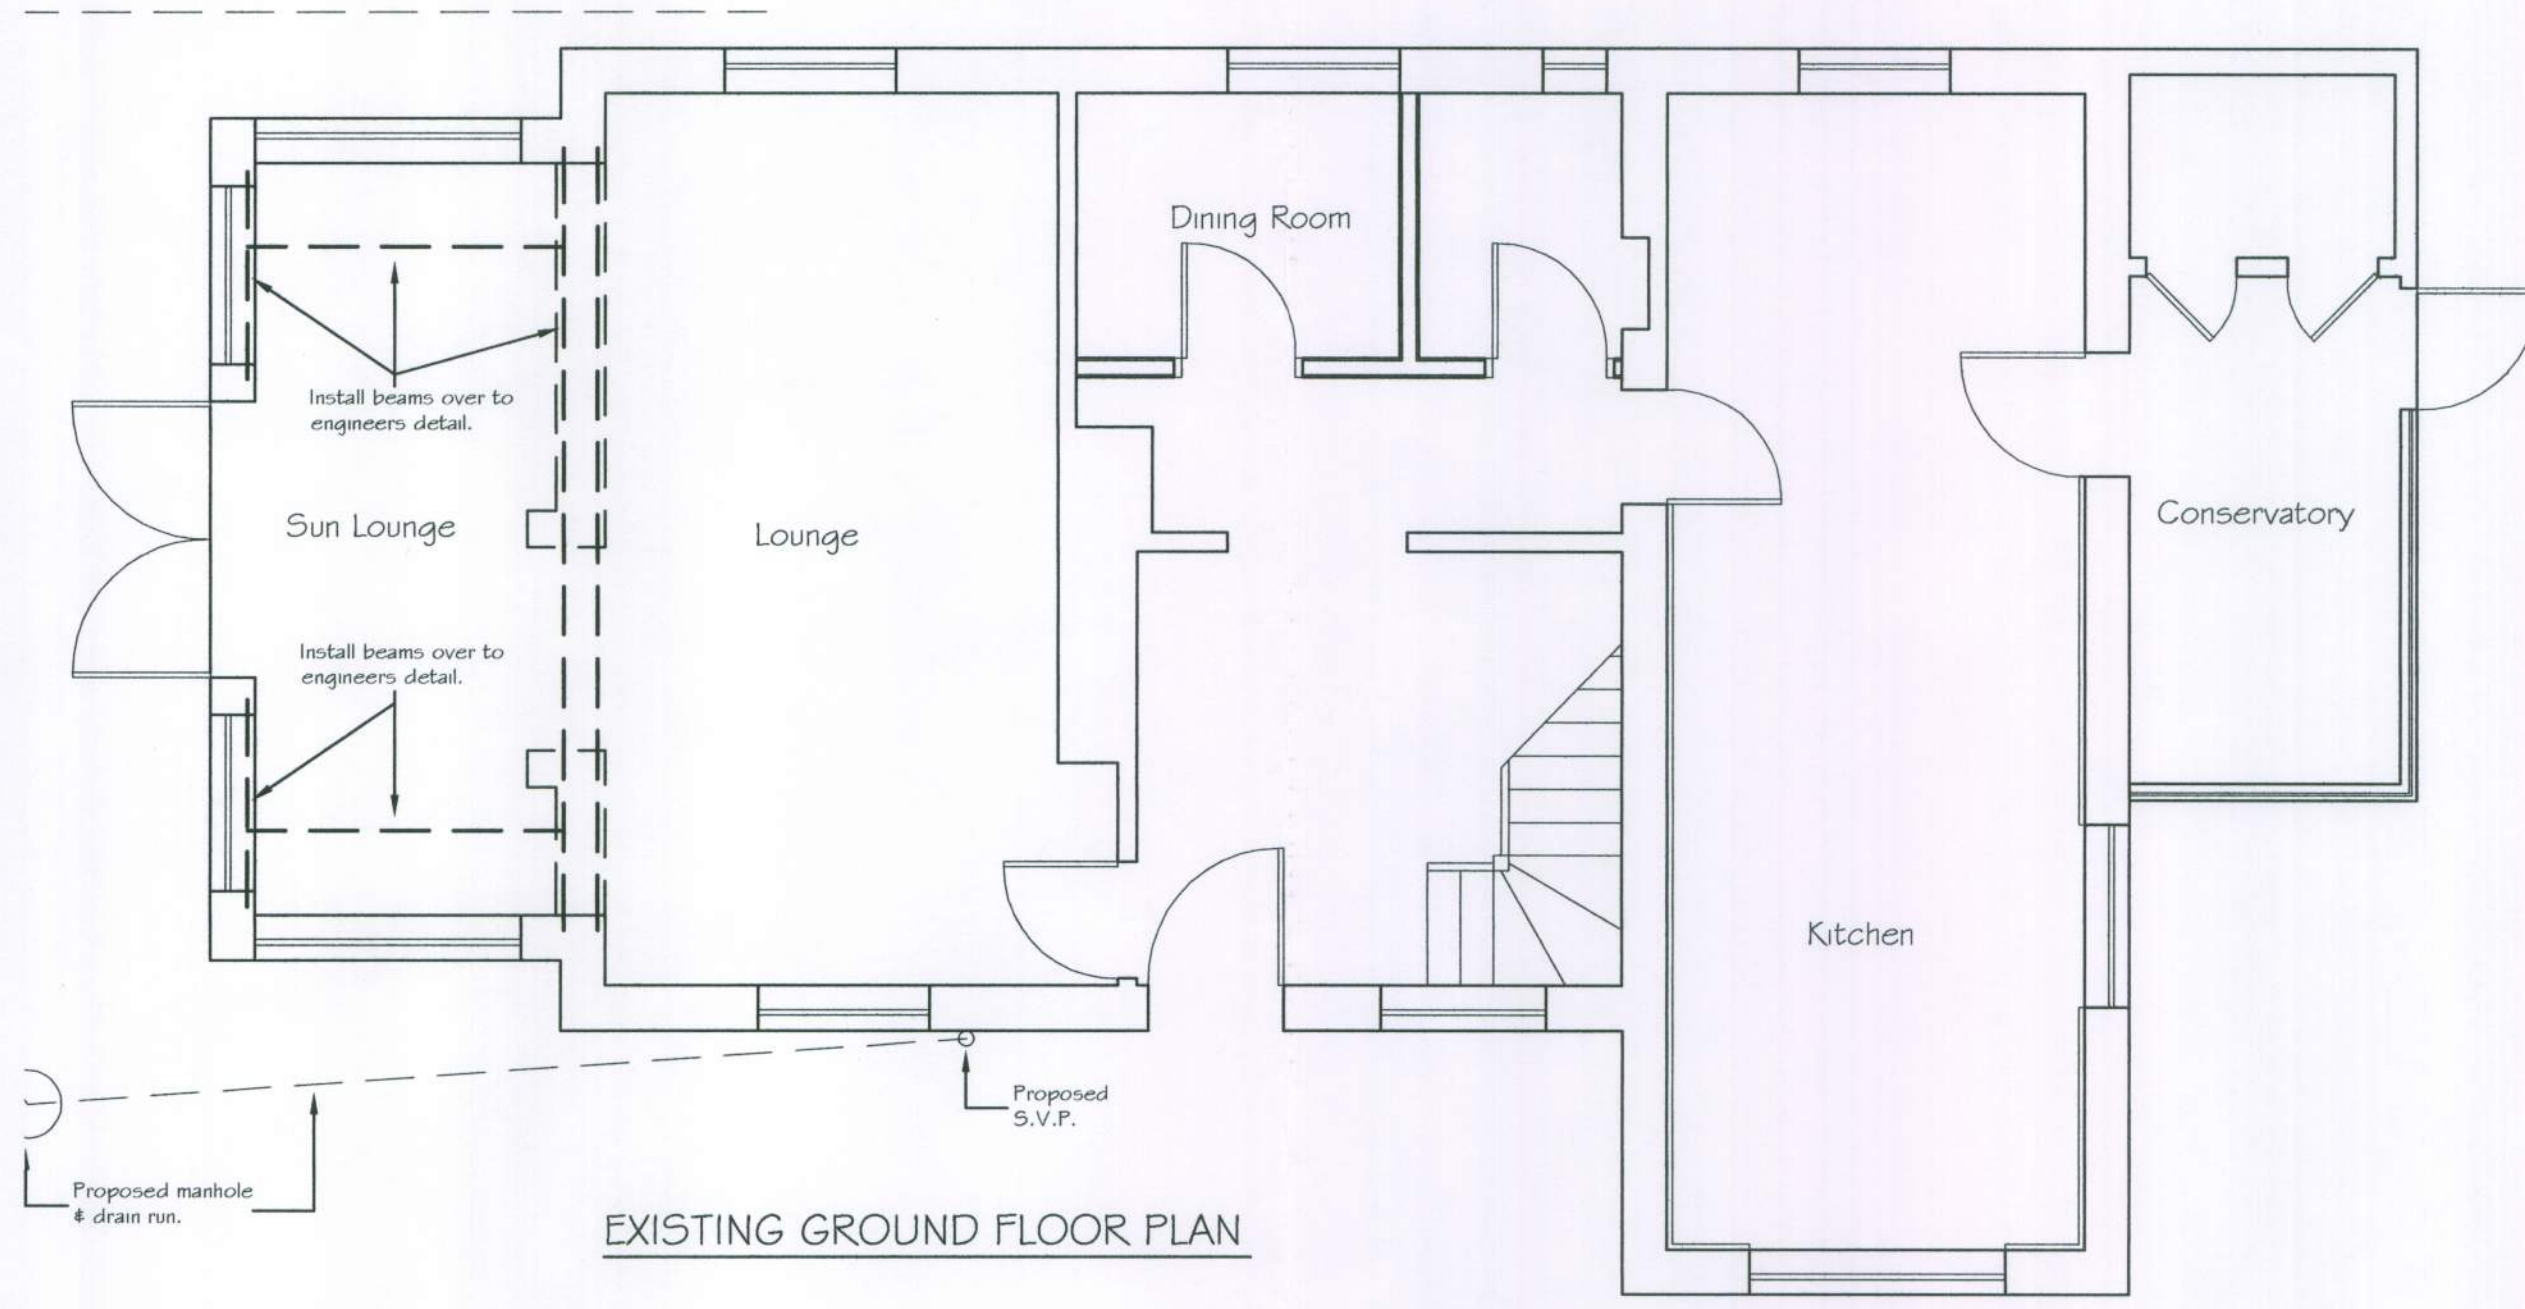

Tony Rogers Building Consultant Address: 40 Dawn Crescent, Upper Beeding, West Sussex, BN44 3WH Telephone: 01903 815225		
Rev.	Date	Revision Description
Client: Mr & Mrs Pye Address: Corner Cottage 54 Ocean Drive Ferring West Sussex Project: Proposed First Floor Extension Scale: 1:50 1:100 Date: FEB 2011 Drawing No: 11/300/02 Drawn By: AWR Revision:		