
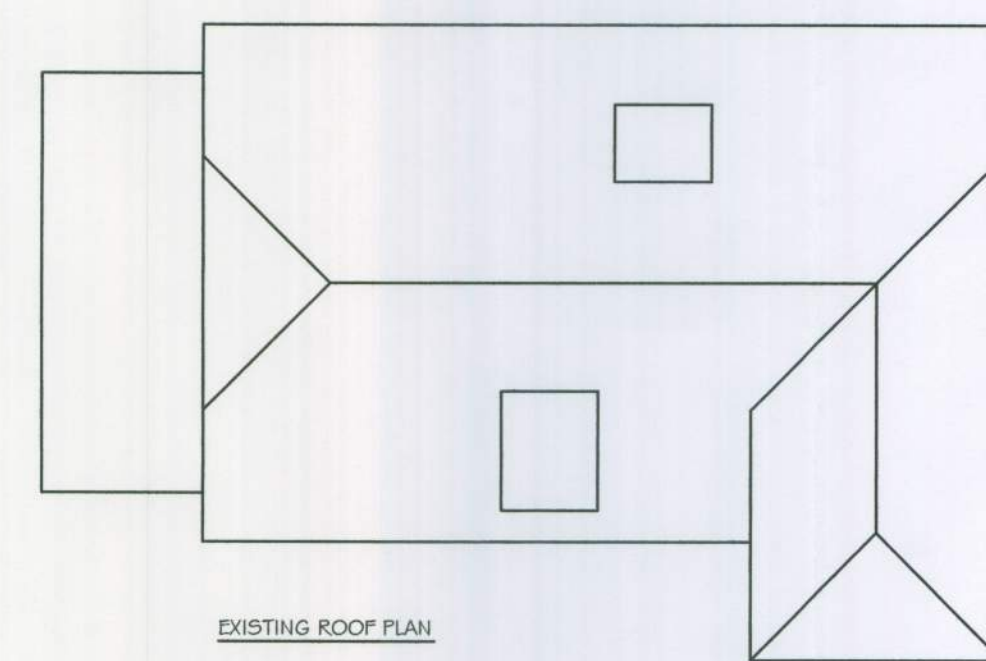
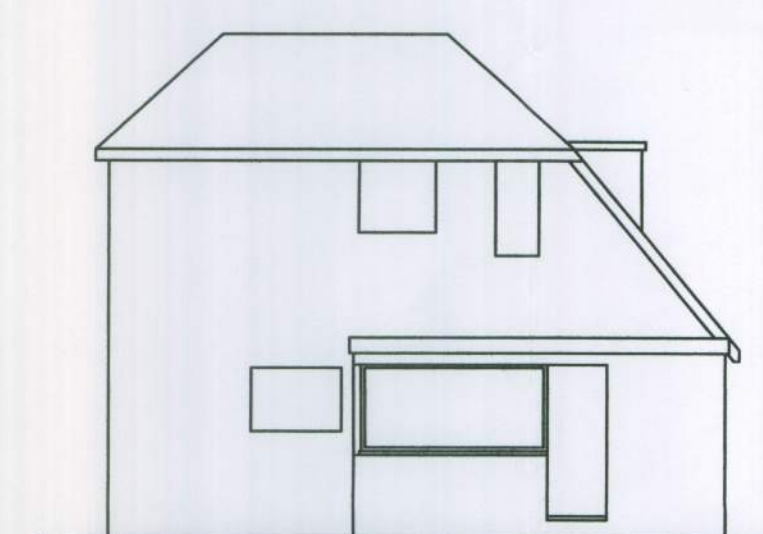
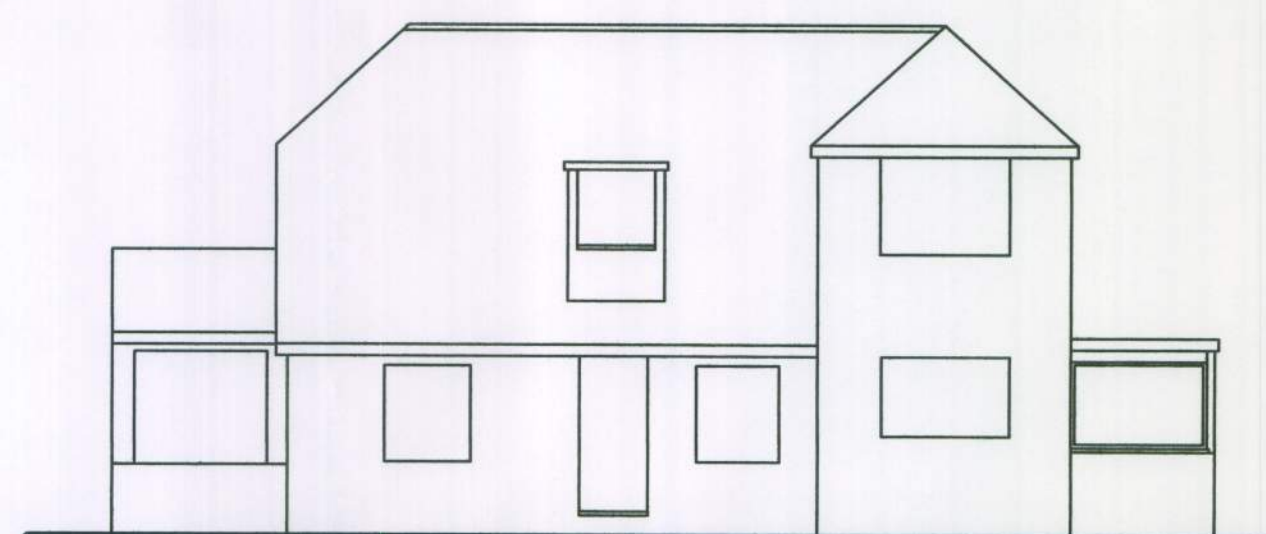
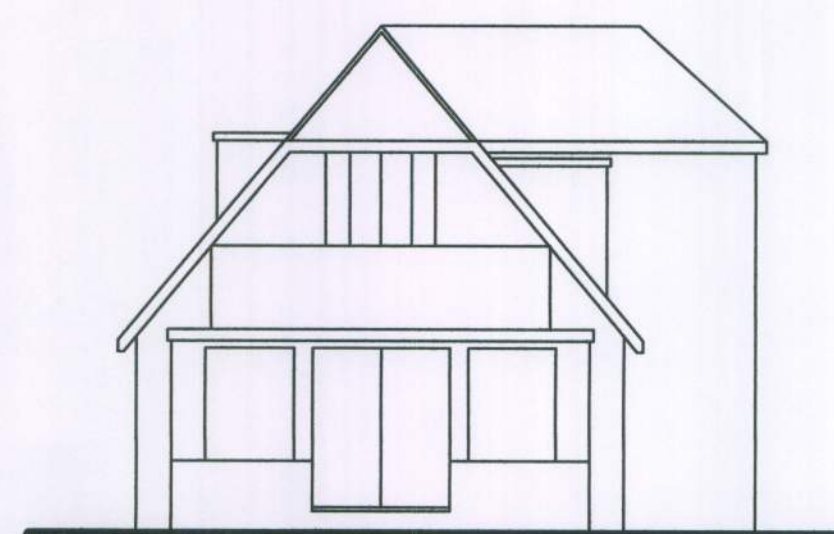
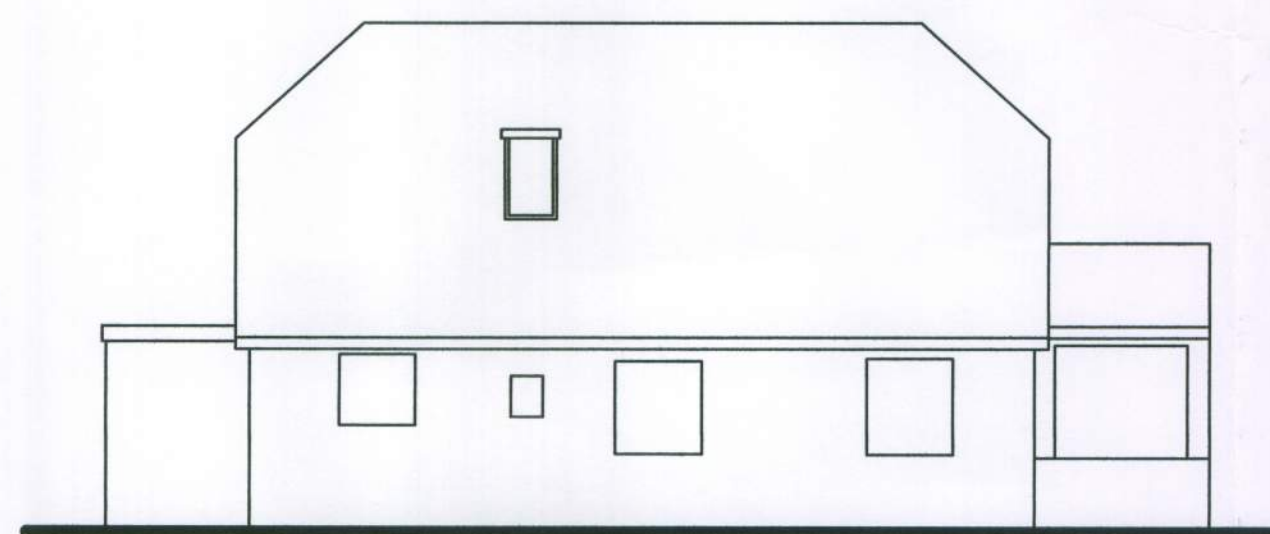
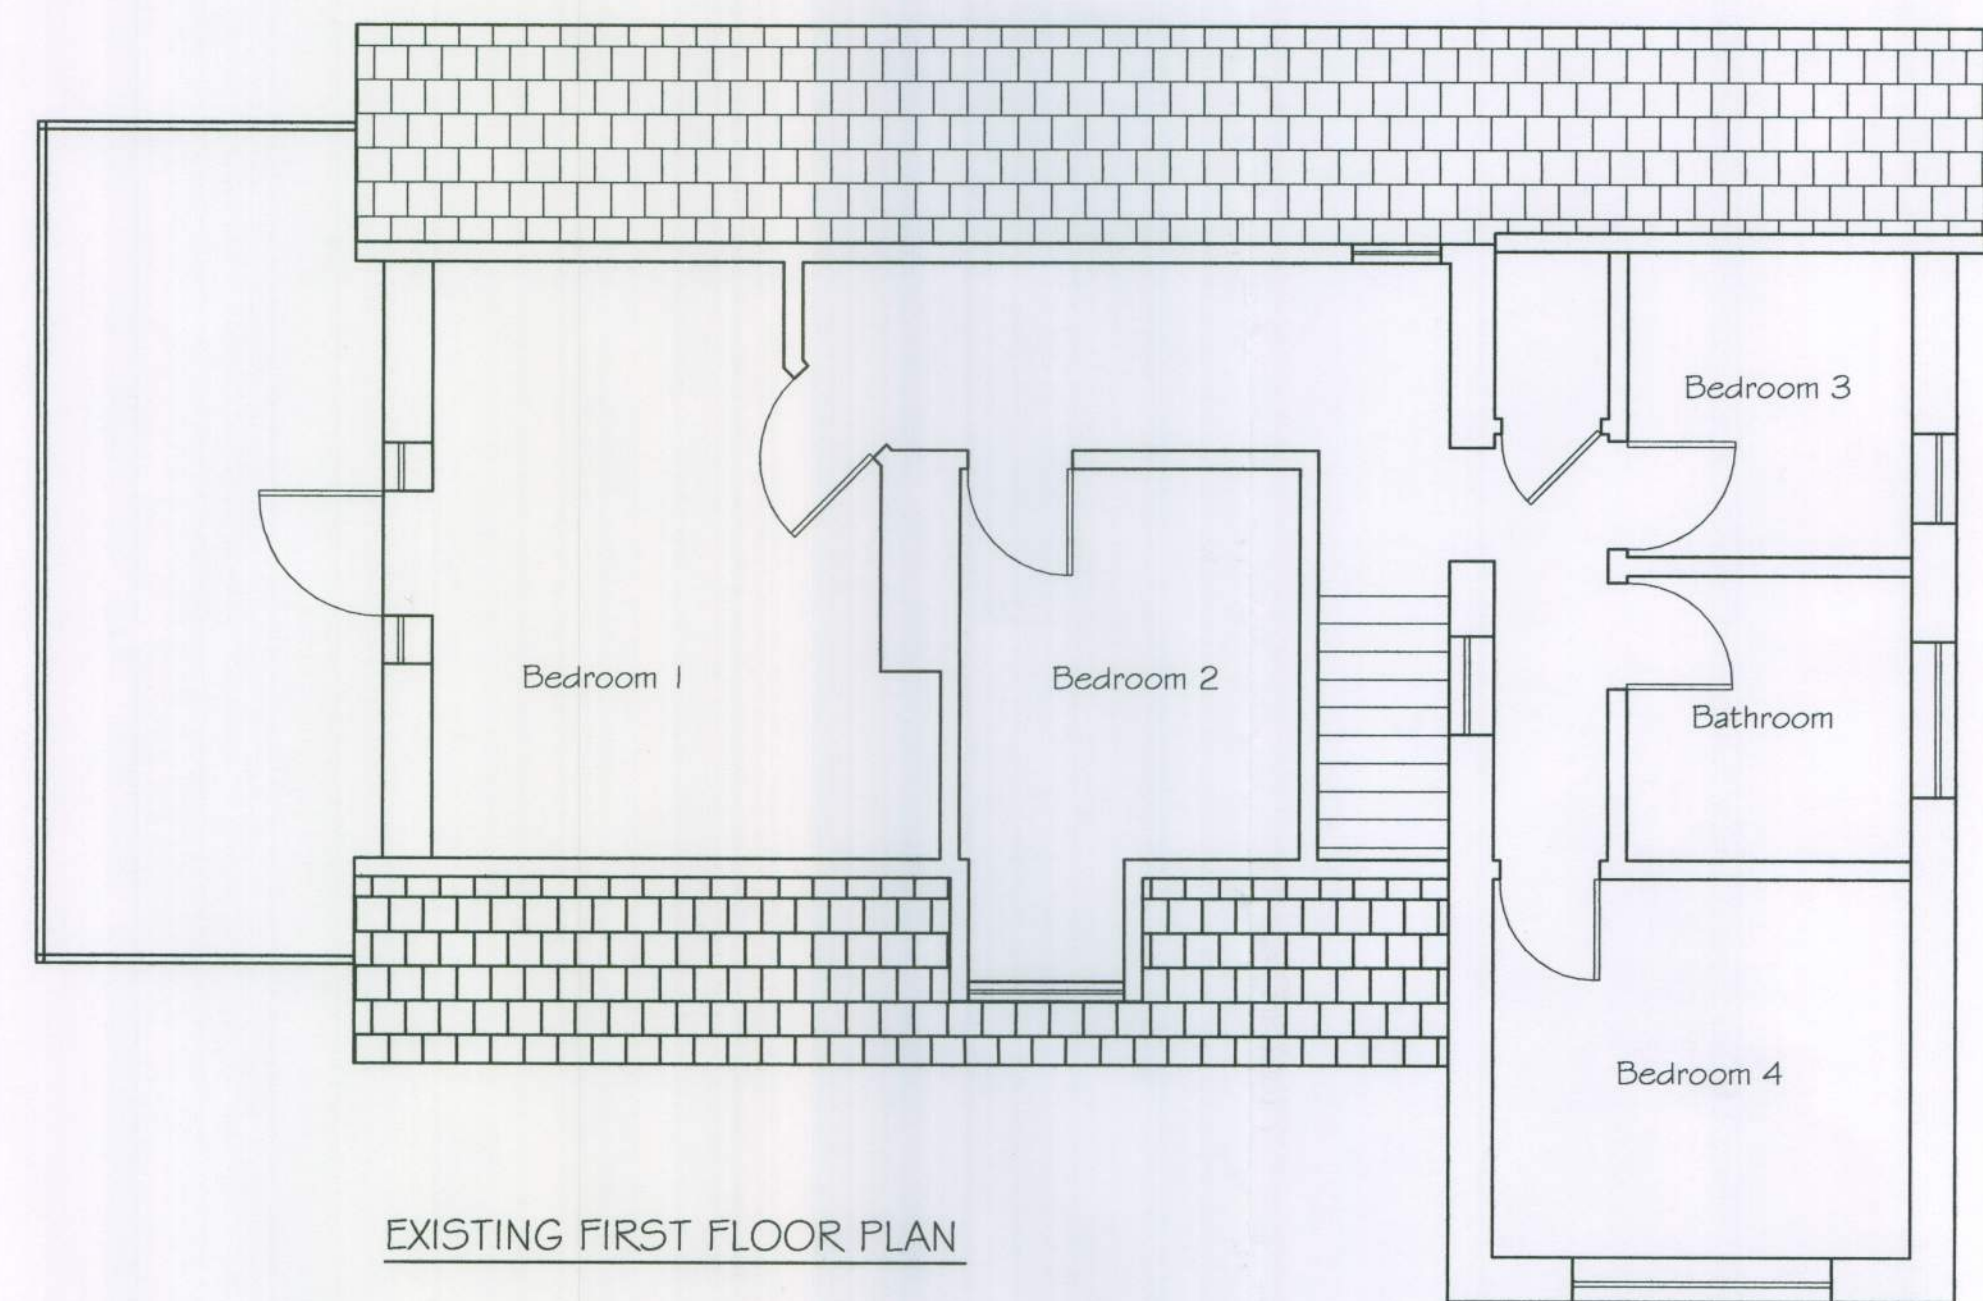


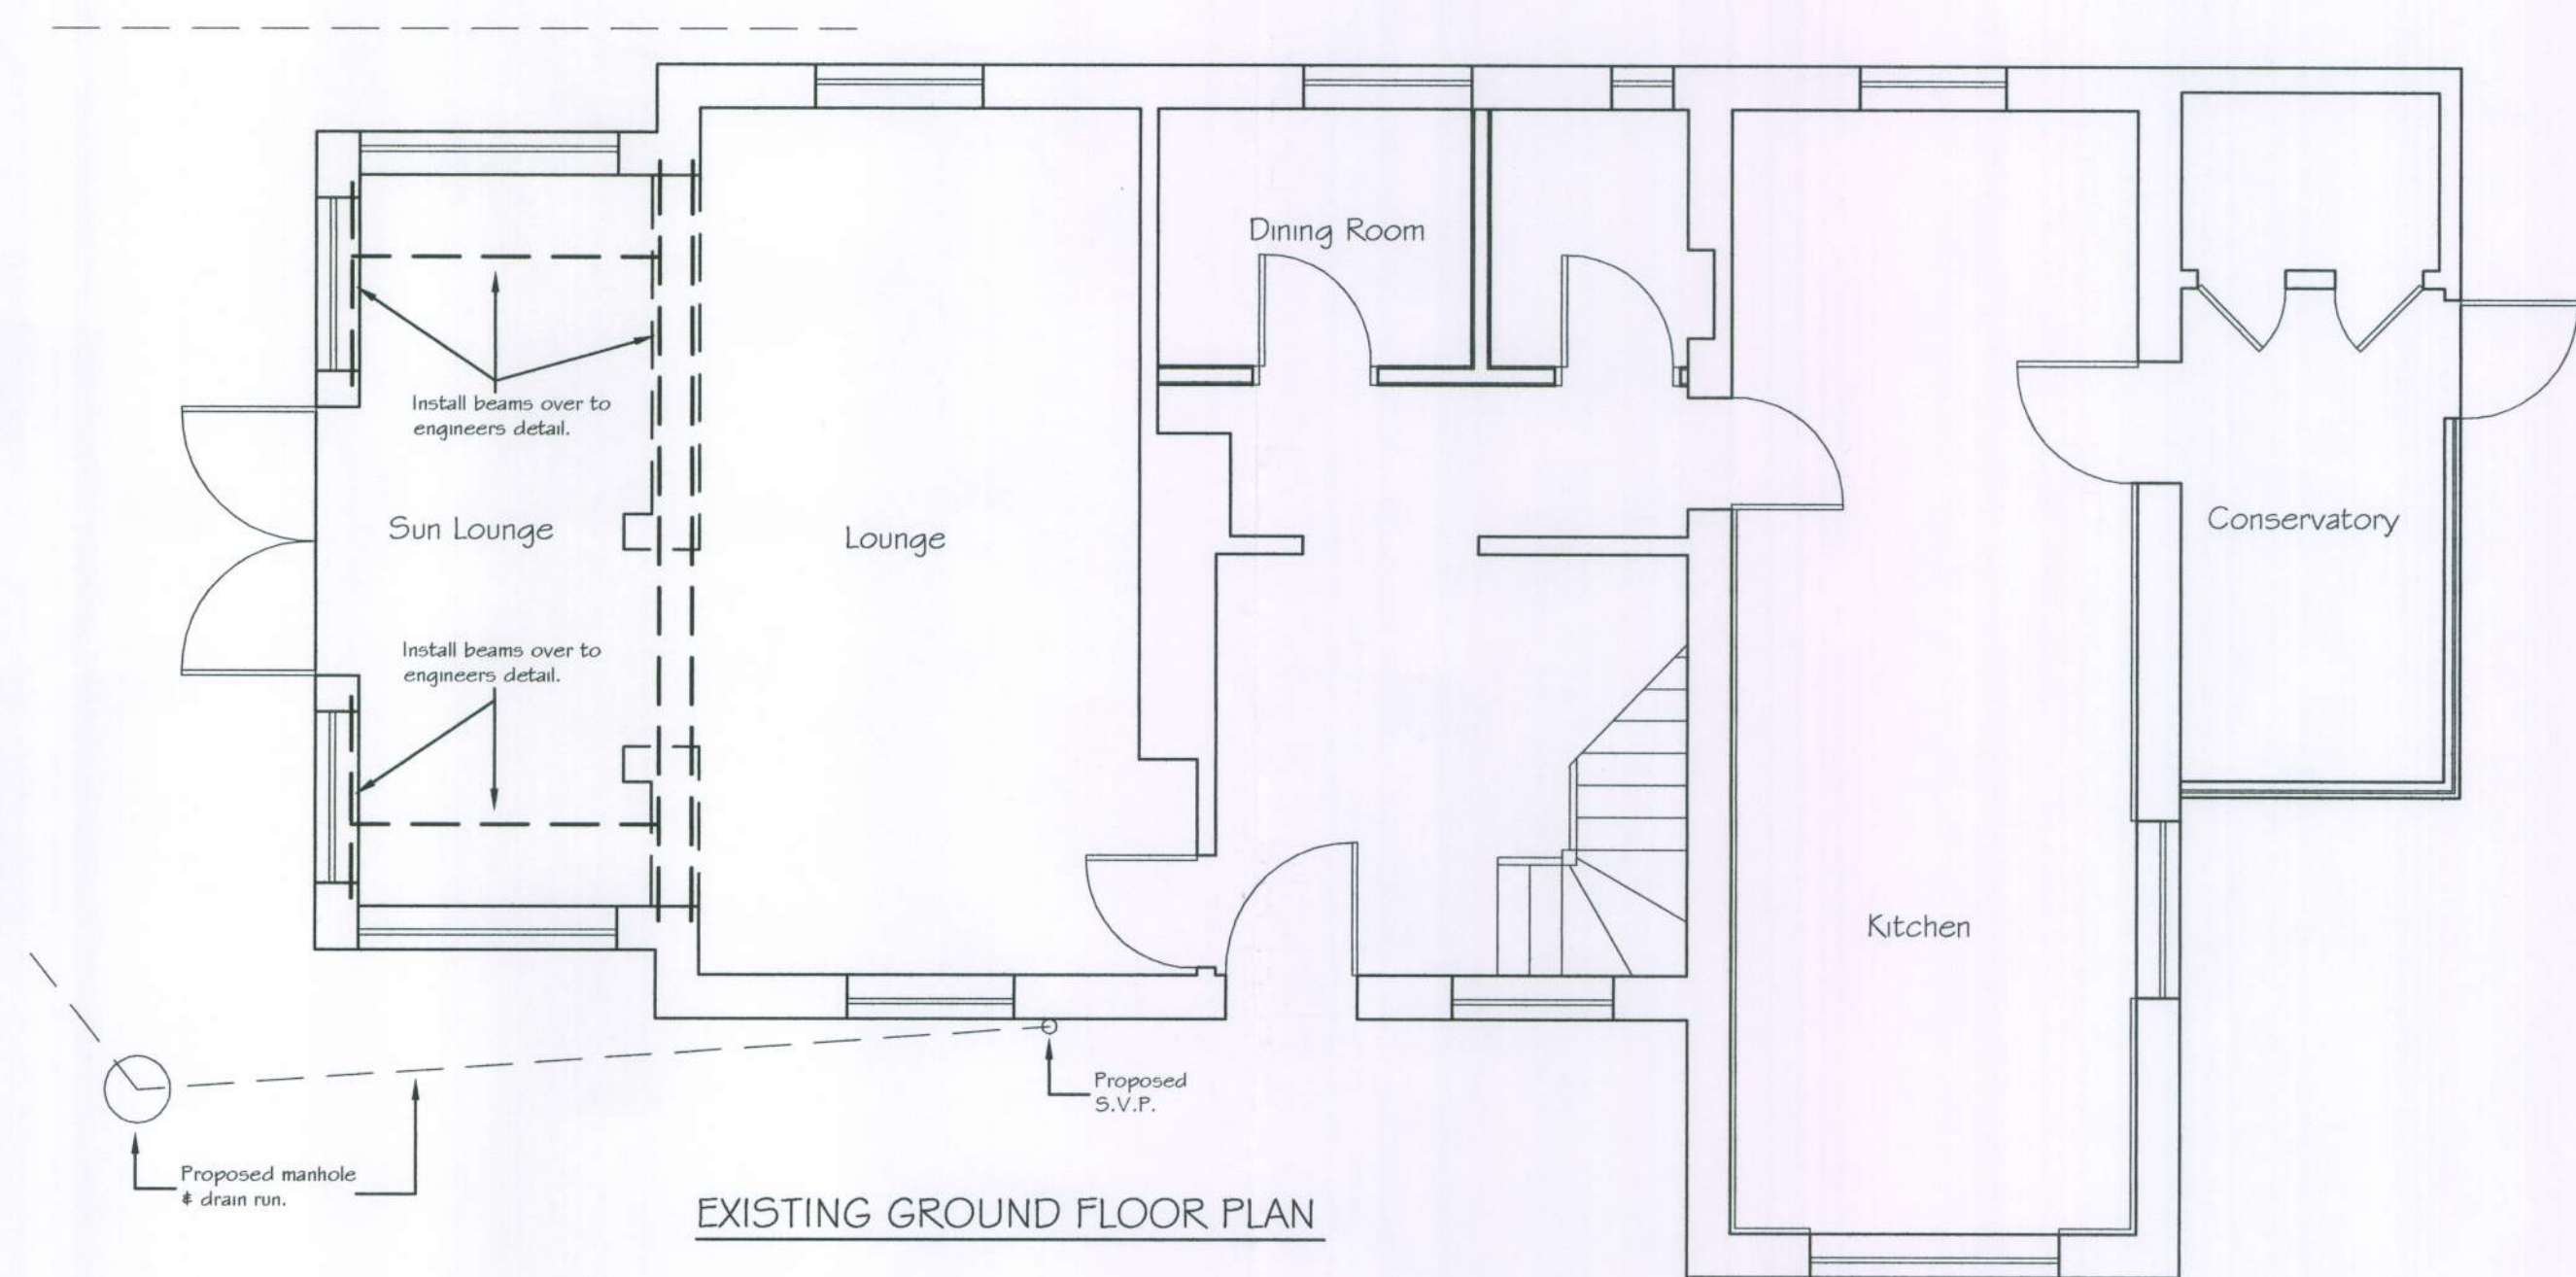

Tony Rogers Building Consultant Address: 40 Dawn Crescent, Upper Beeding, West Sussex, BN44 3WH Telephone: 01903 615225		
Rev.	Date:	Revision Description:
Client: Mr & Mrs Pye		
Address: Corner Cottage 54 Ocean Drive Ferring West Sussex		
Project: Proposed First Floor Extension		
Scale: 1:50 1:100		
Date: FEB 2011		
Drawing No: 11/300/03		
Drawn By: AWR	Revision:	