
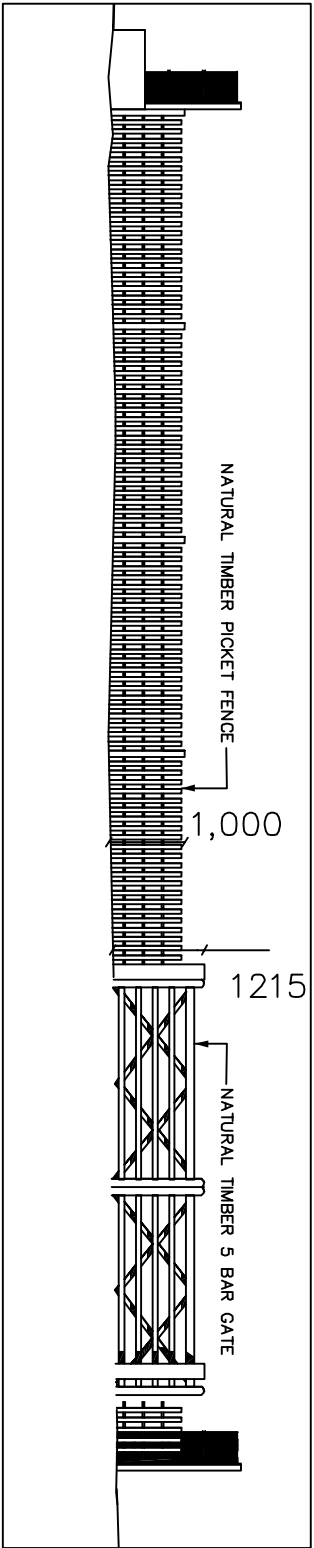
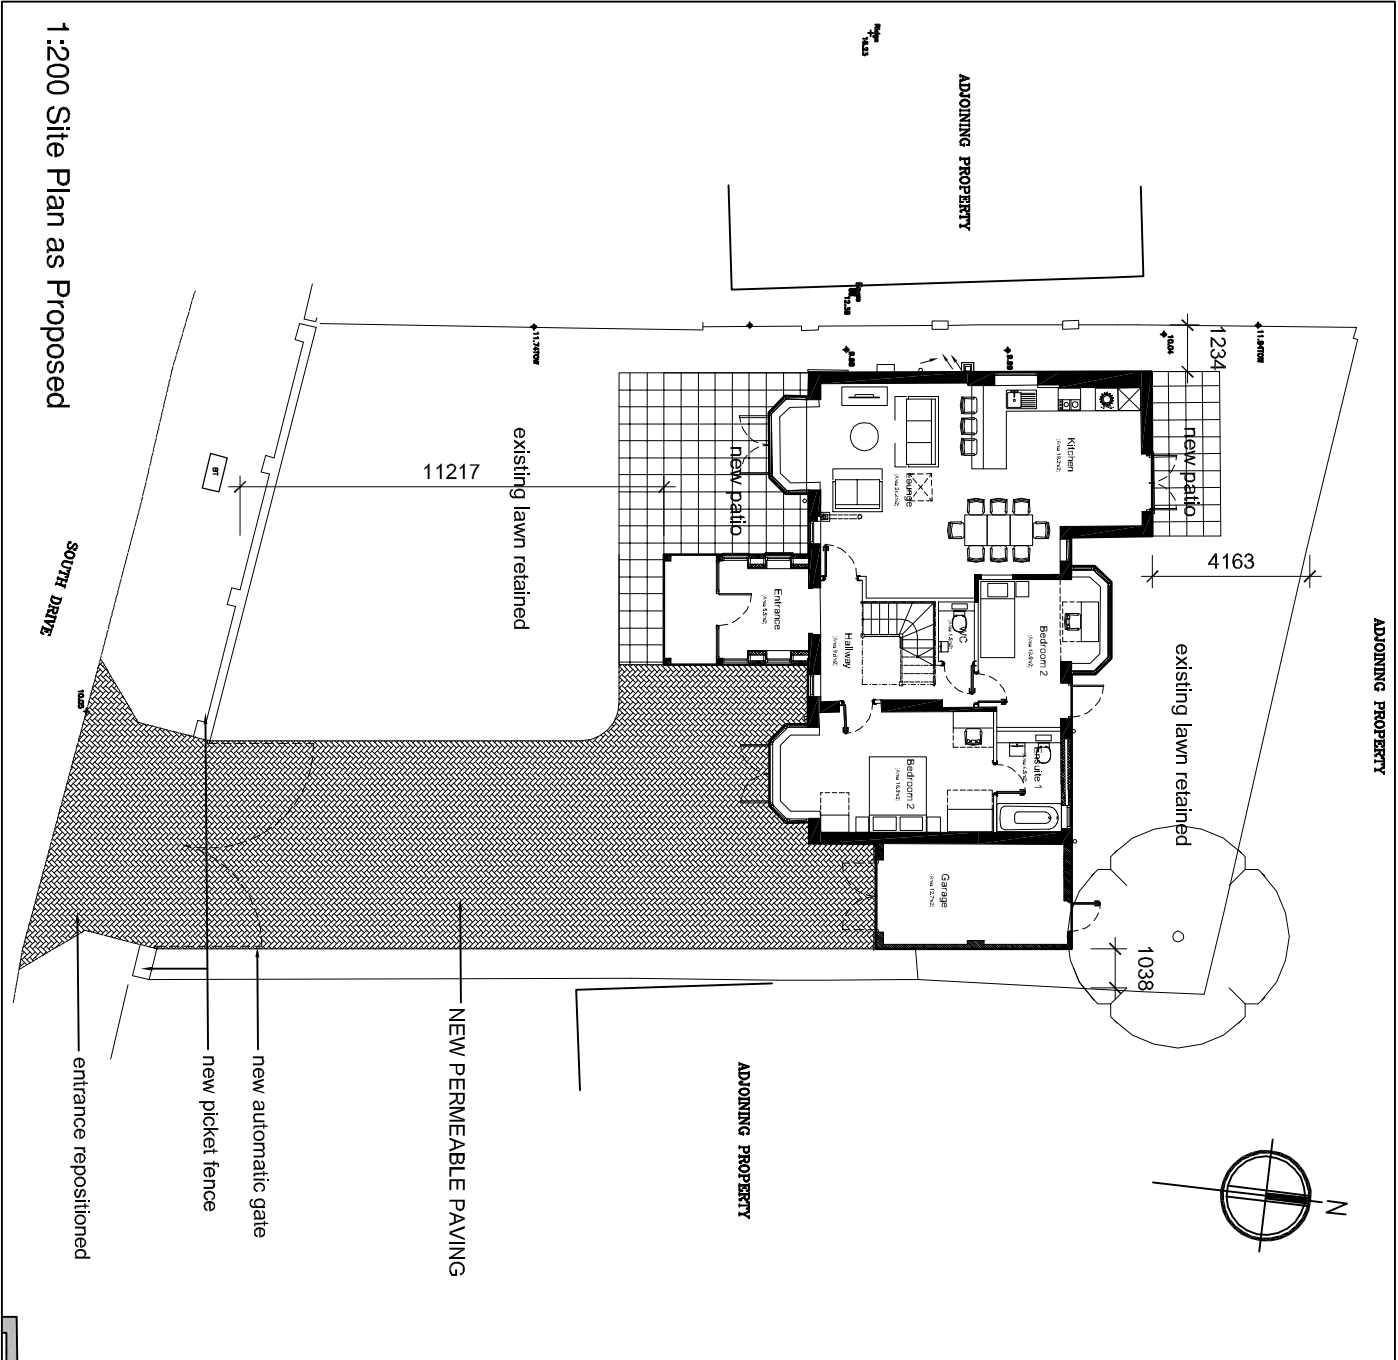


REV	DATE	DESCRIPTION
A	10.03.26	Gate height amended.
B	08.04.26	Window omitted to garage. Window added to Ensure 1

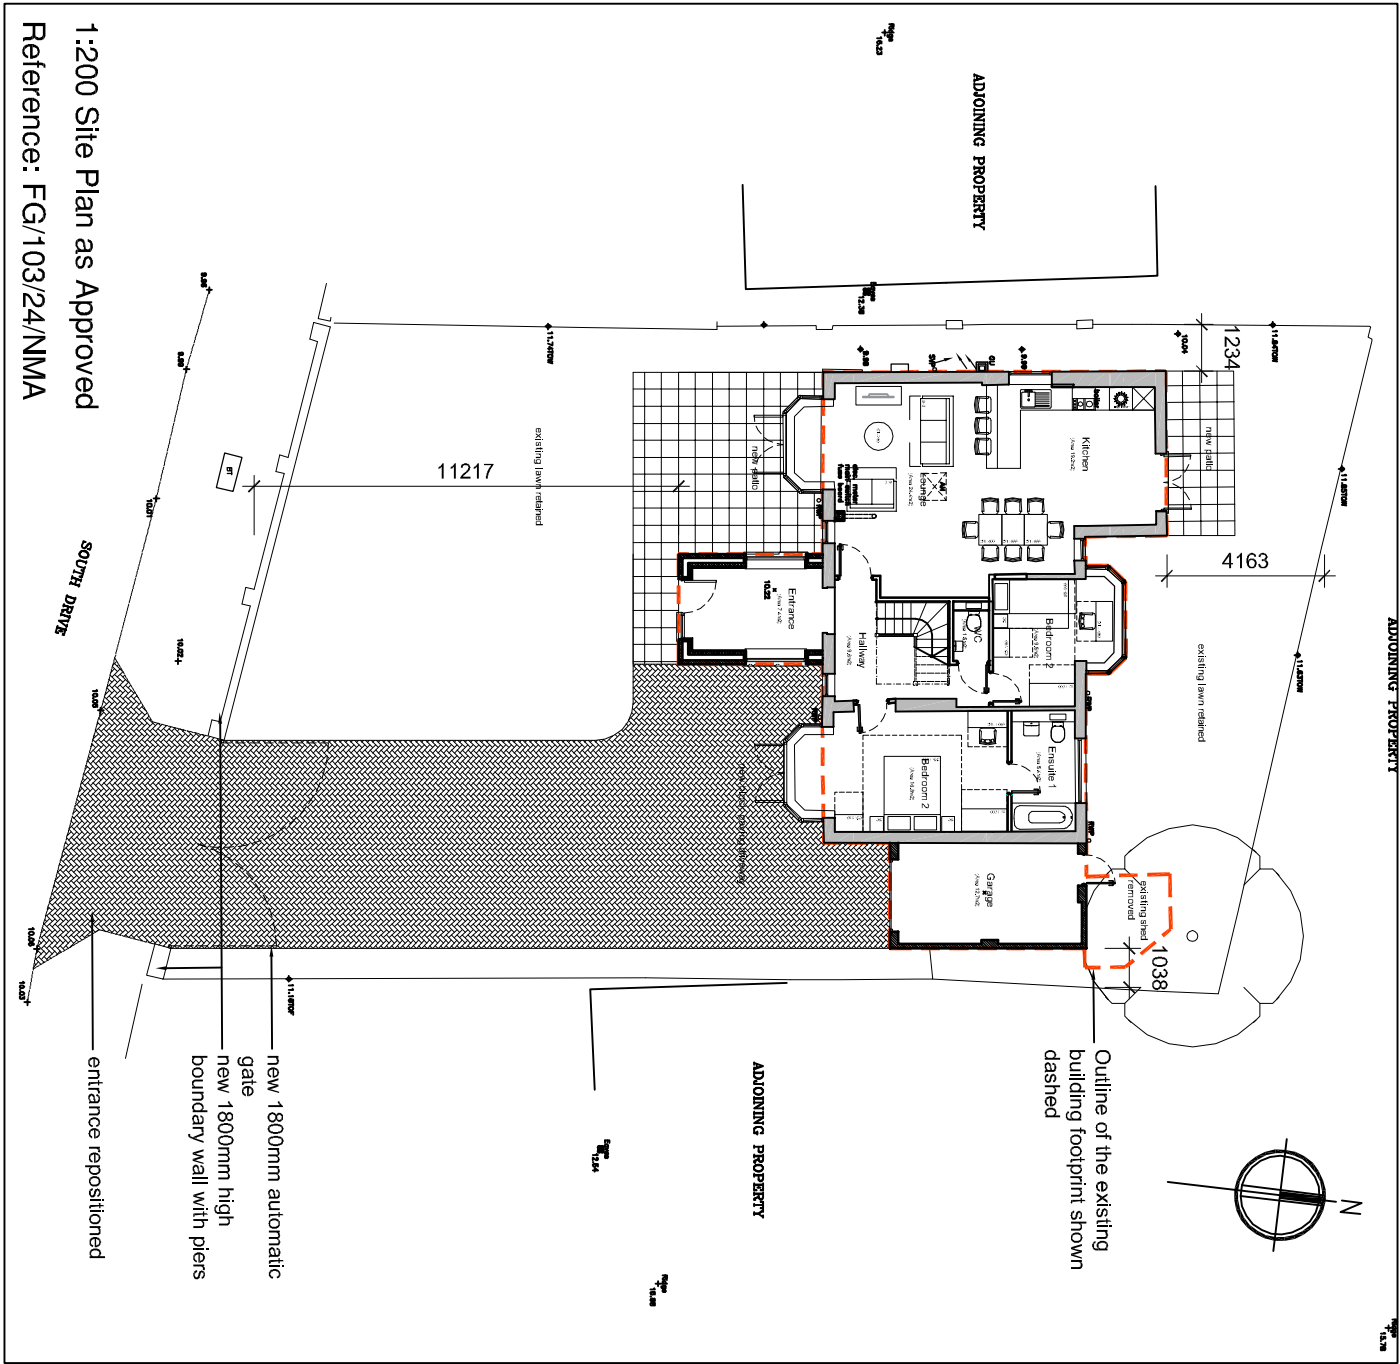

4 South Drive, Ferring

Site Plan as Proposed

PLANNING

saville jones | architects

DWG: \DRAWINGS\PROGRAM\SJA_A1_200.DWG

date:	Feb 2026	25005	SK	01B
scale:	as shown @A3			