



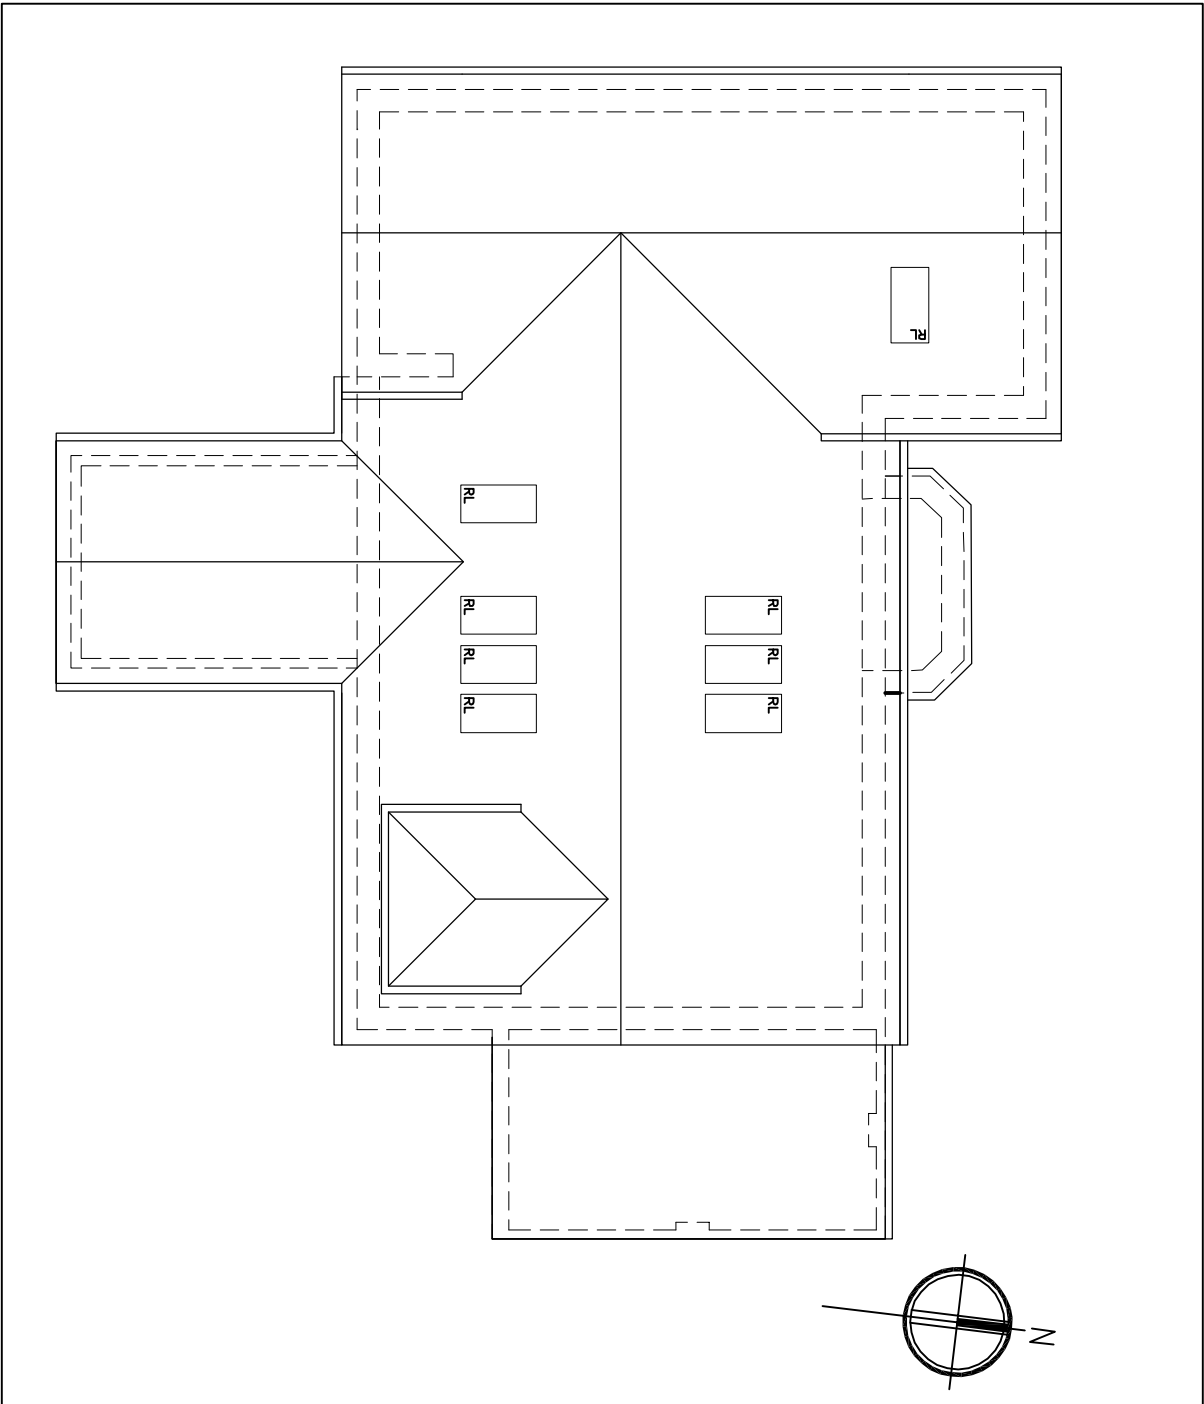


1:100 Roof Plan as Approved

Reference: FG/103/24/NMA

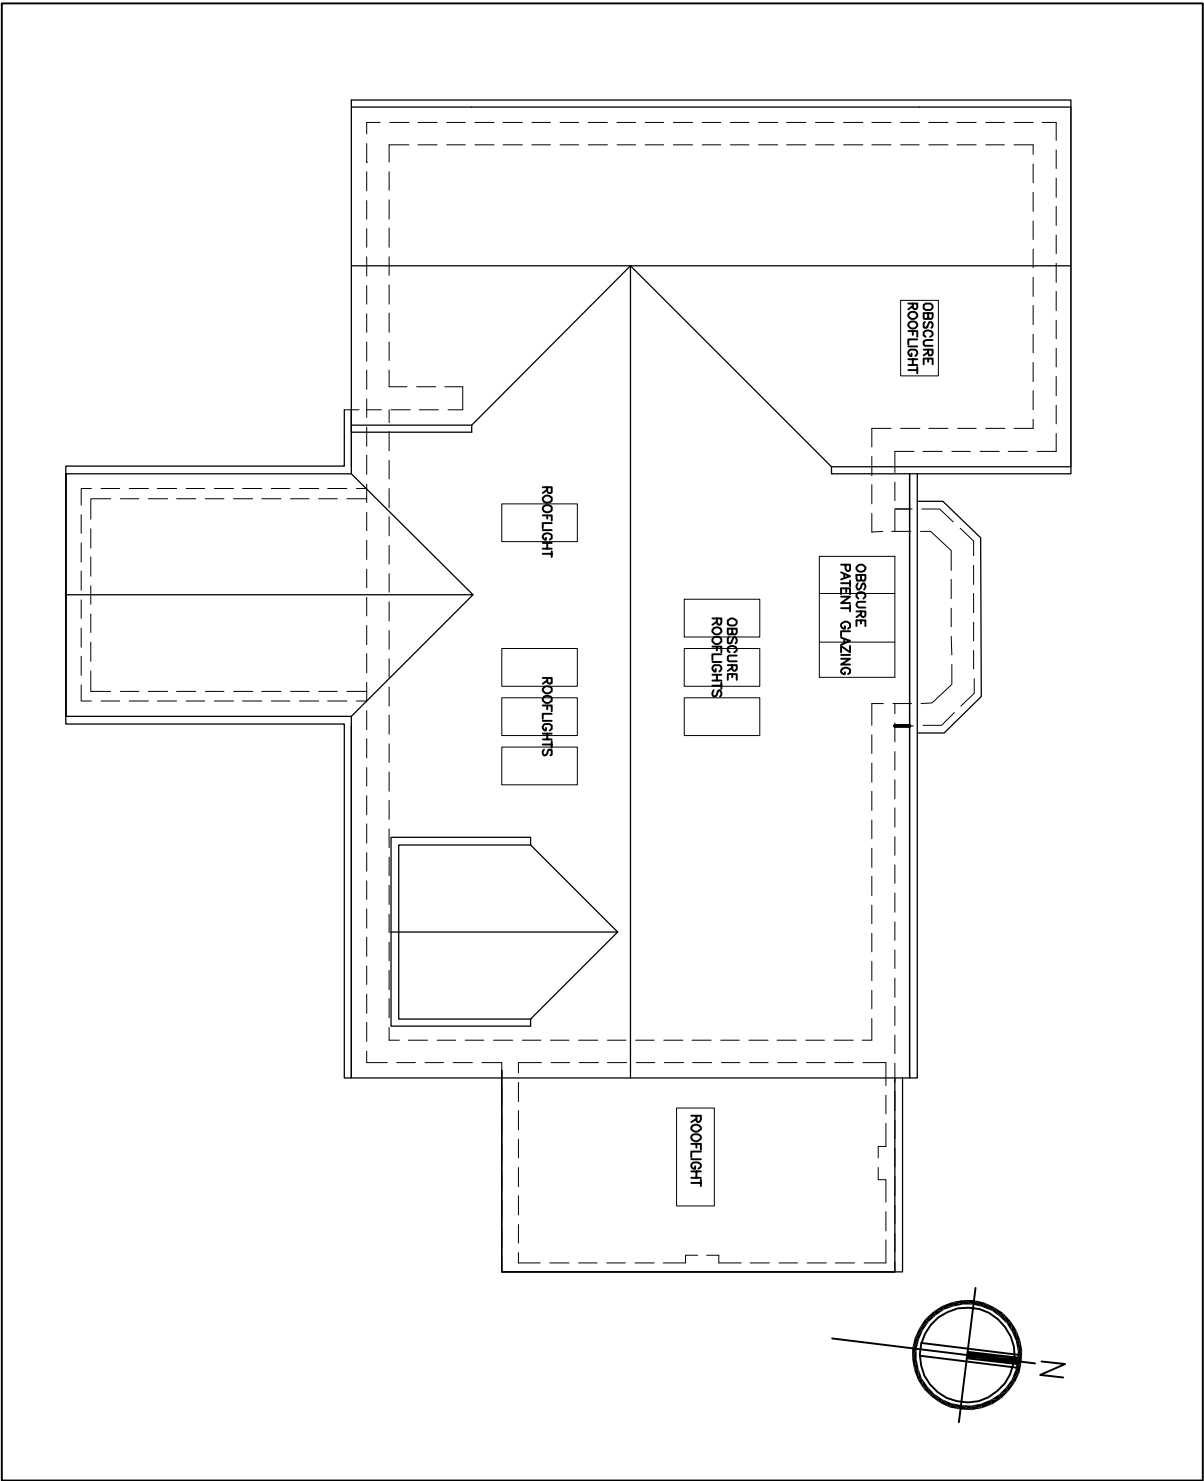

1:100 Roof Plan as Proposed

Scale Bar 1:100

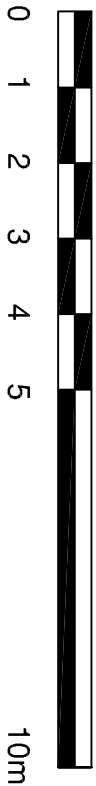

4 South Drive, Ferring

 **saville jones** | architects

DWG: \DRAWINGS\PROFORM\SJA_A1_200.DWG

Roof Plan as Proposed

PLANNING

date:	Feb 2026	25005	SK	04A
scale:	1 : 100 @A3			