

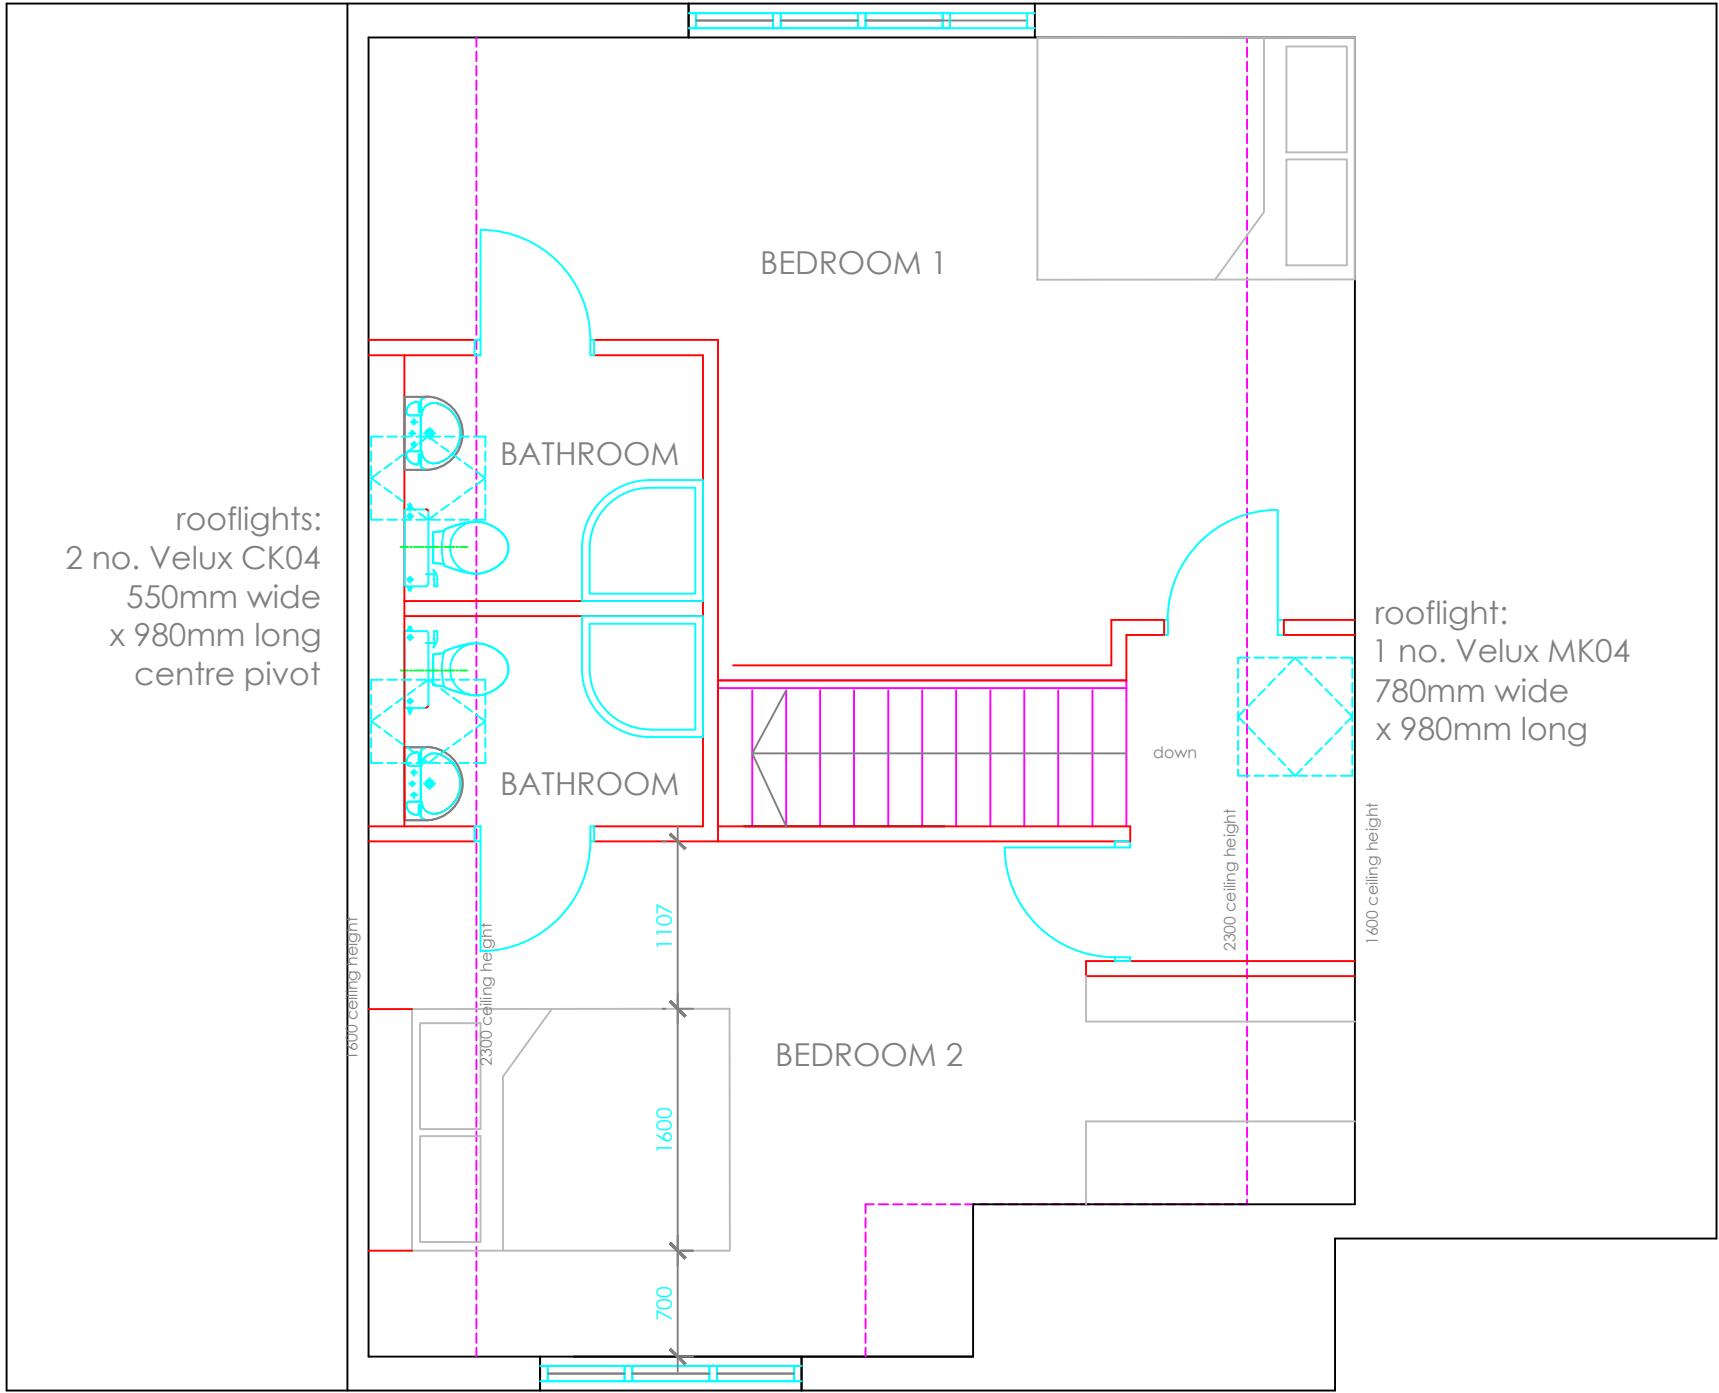



ALL DIMENSIONS TO BE CHECKED ON SITE.  
DO NOT SCALE FROM THIS DRAWING EXCEPT FOR THE  
PURPOSES OF LOCAL AUTHORITY PLANNING

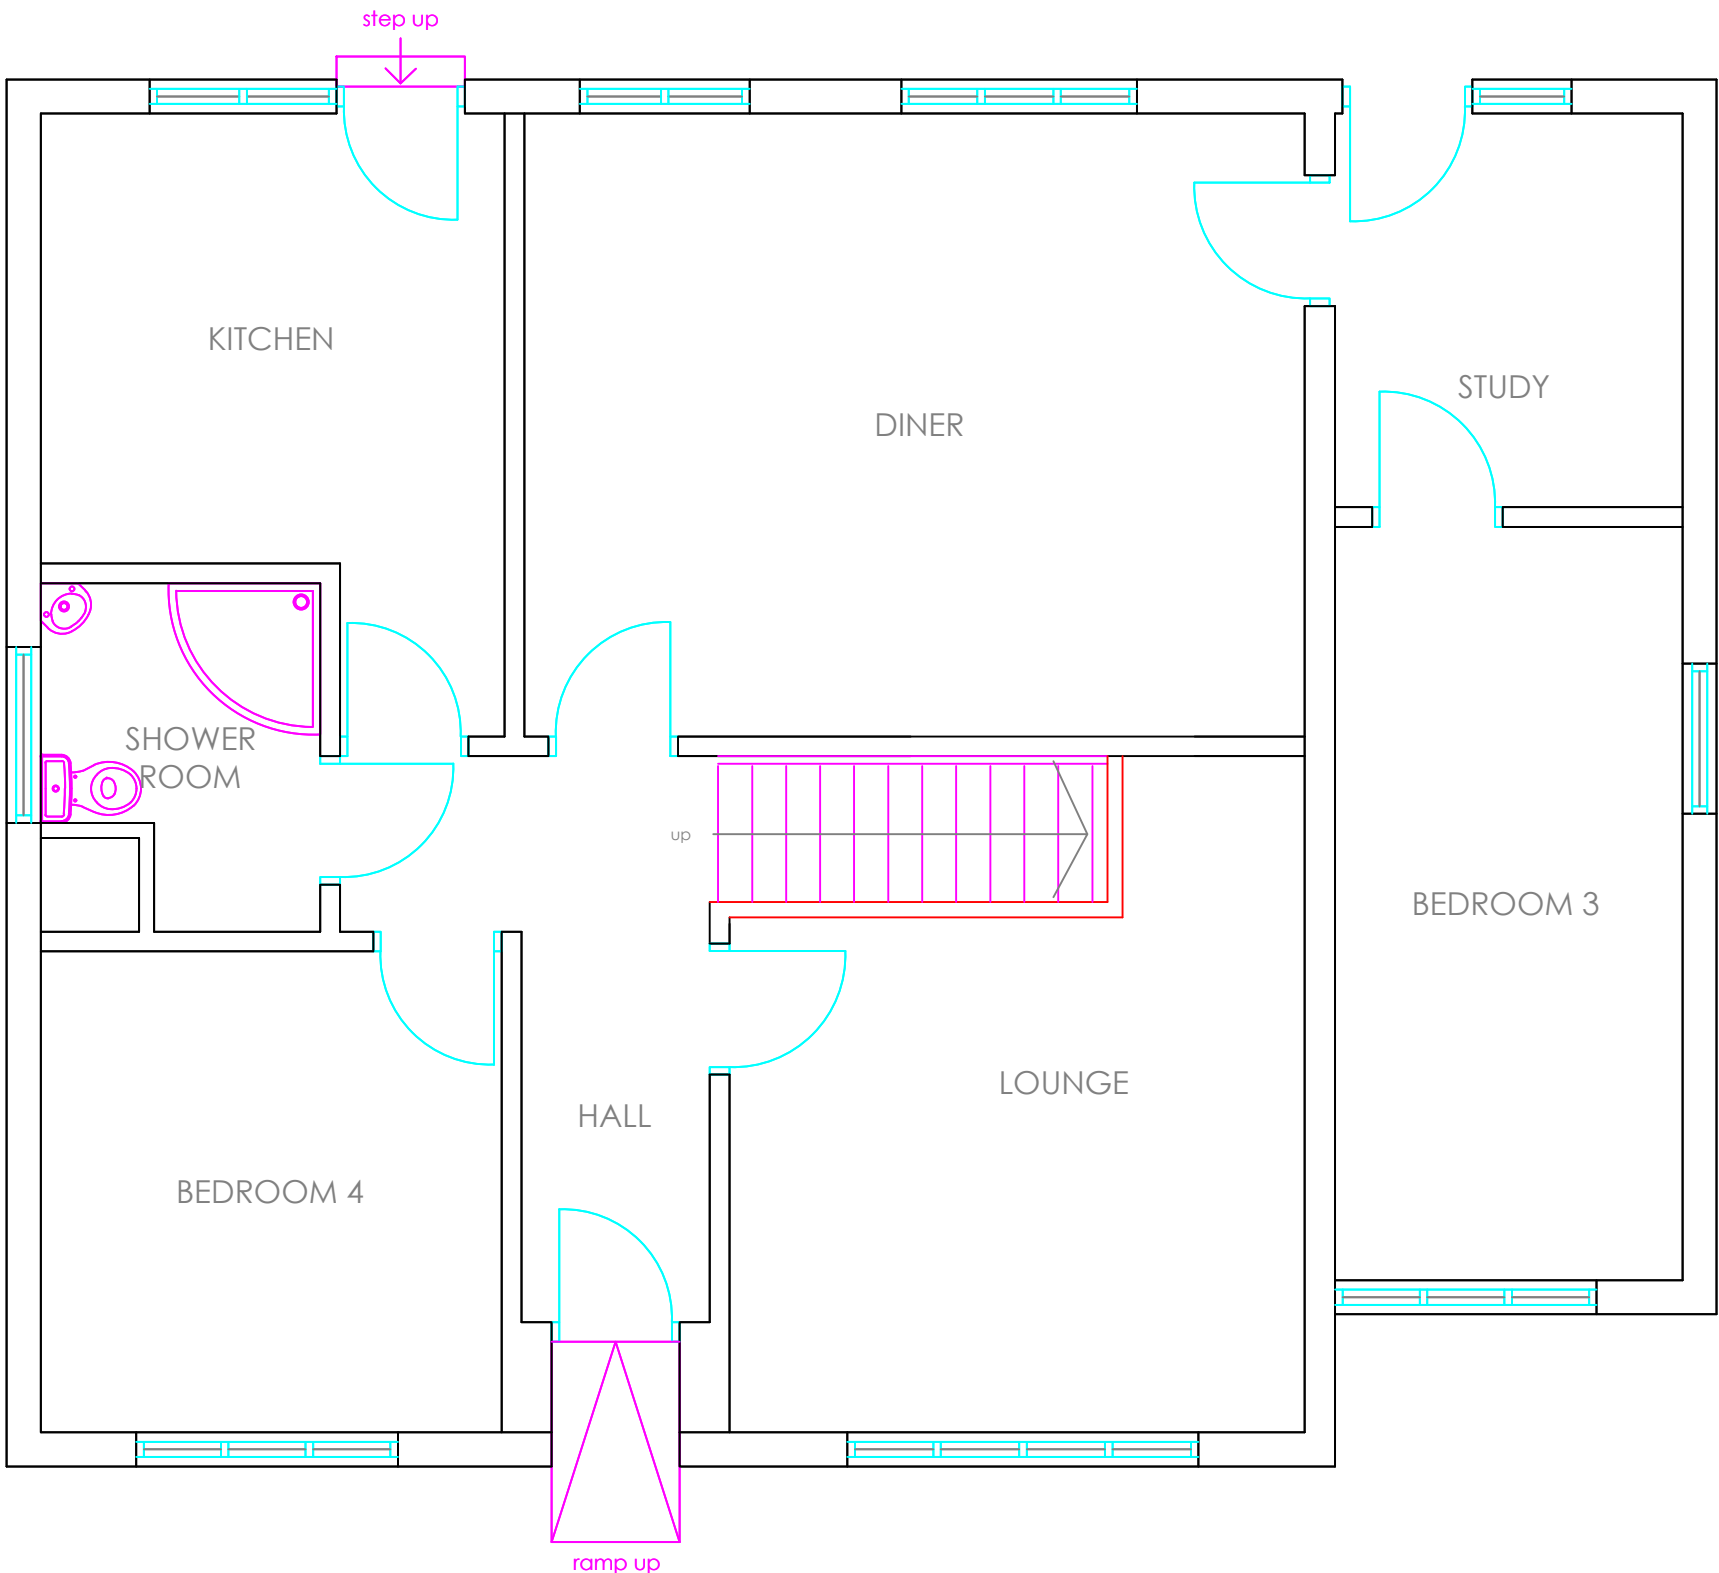


proposed first floor  
scale - 1:50 @ A1

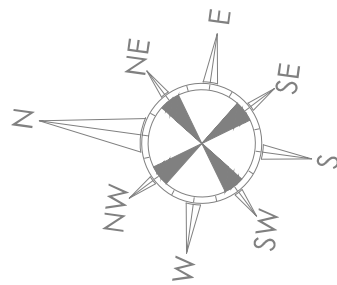


proposed ground floor  
scale - 1:50 @ A1

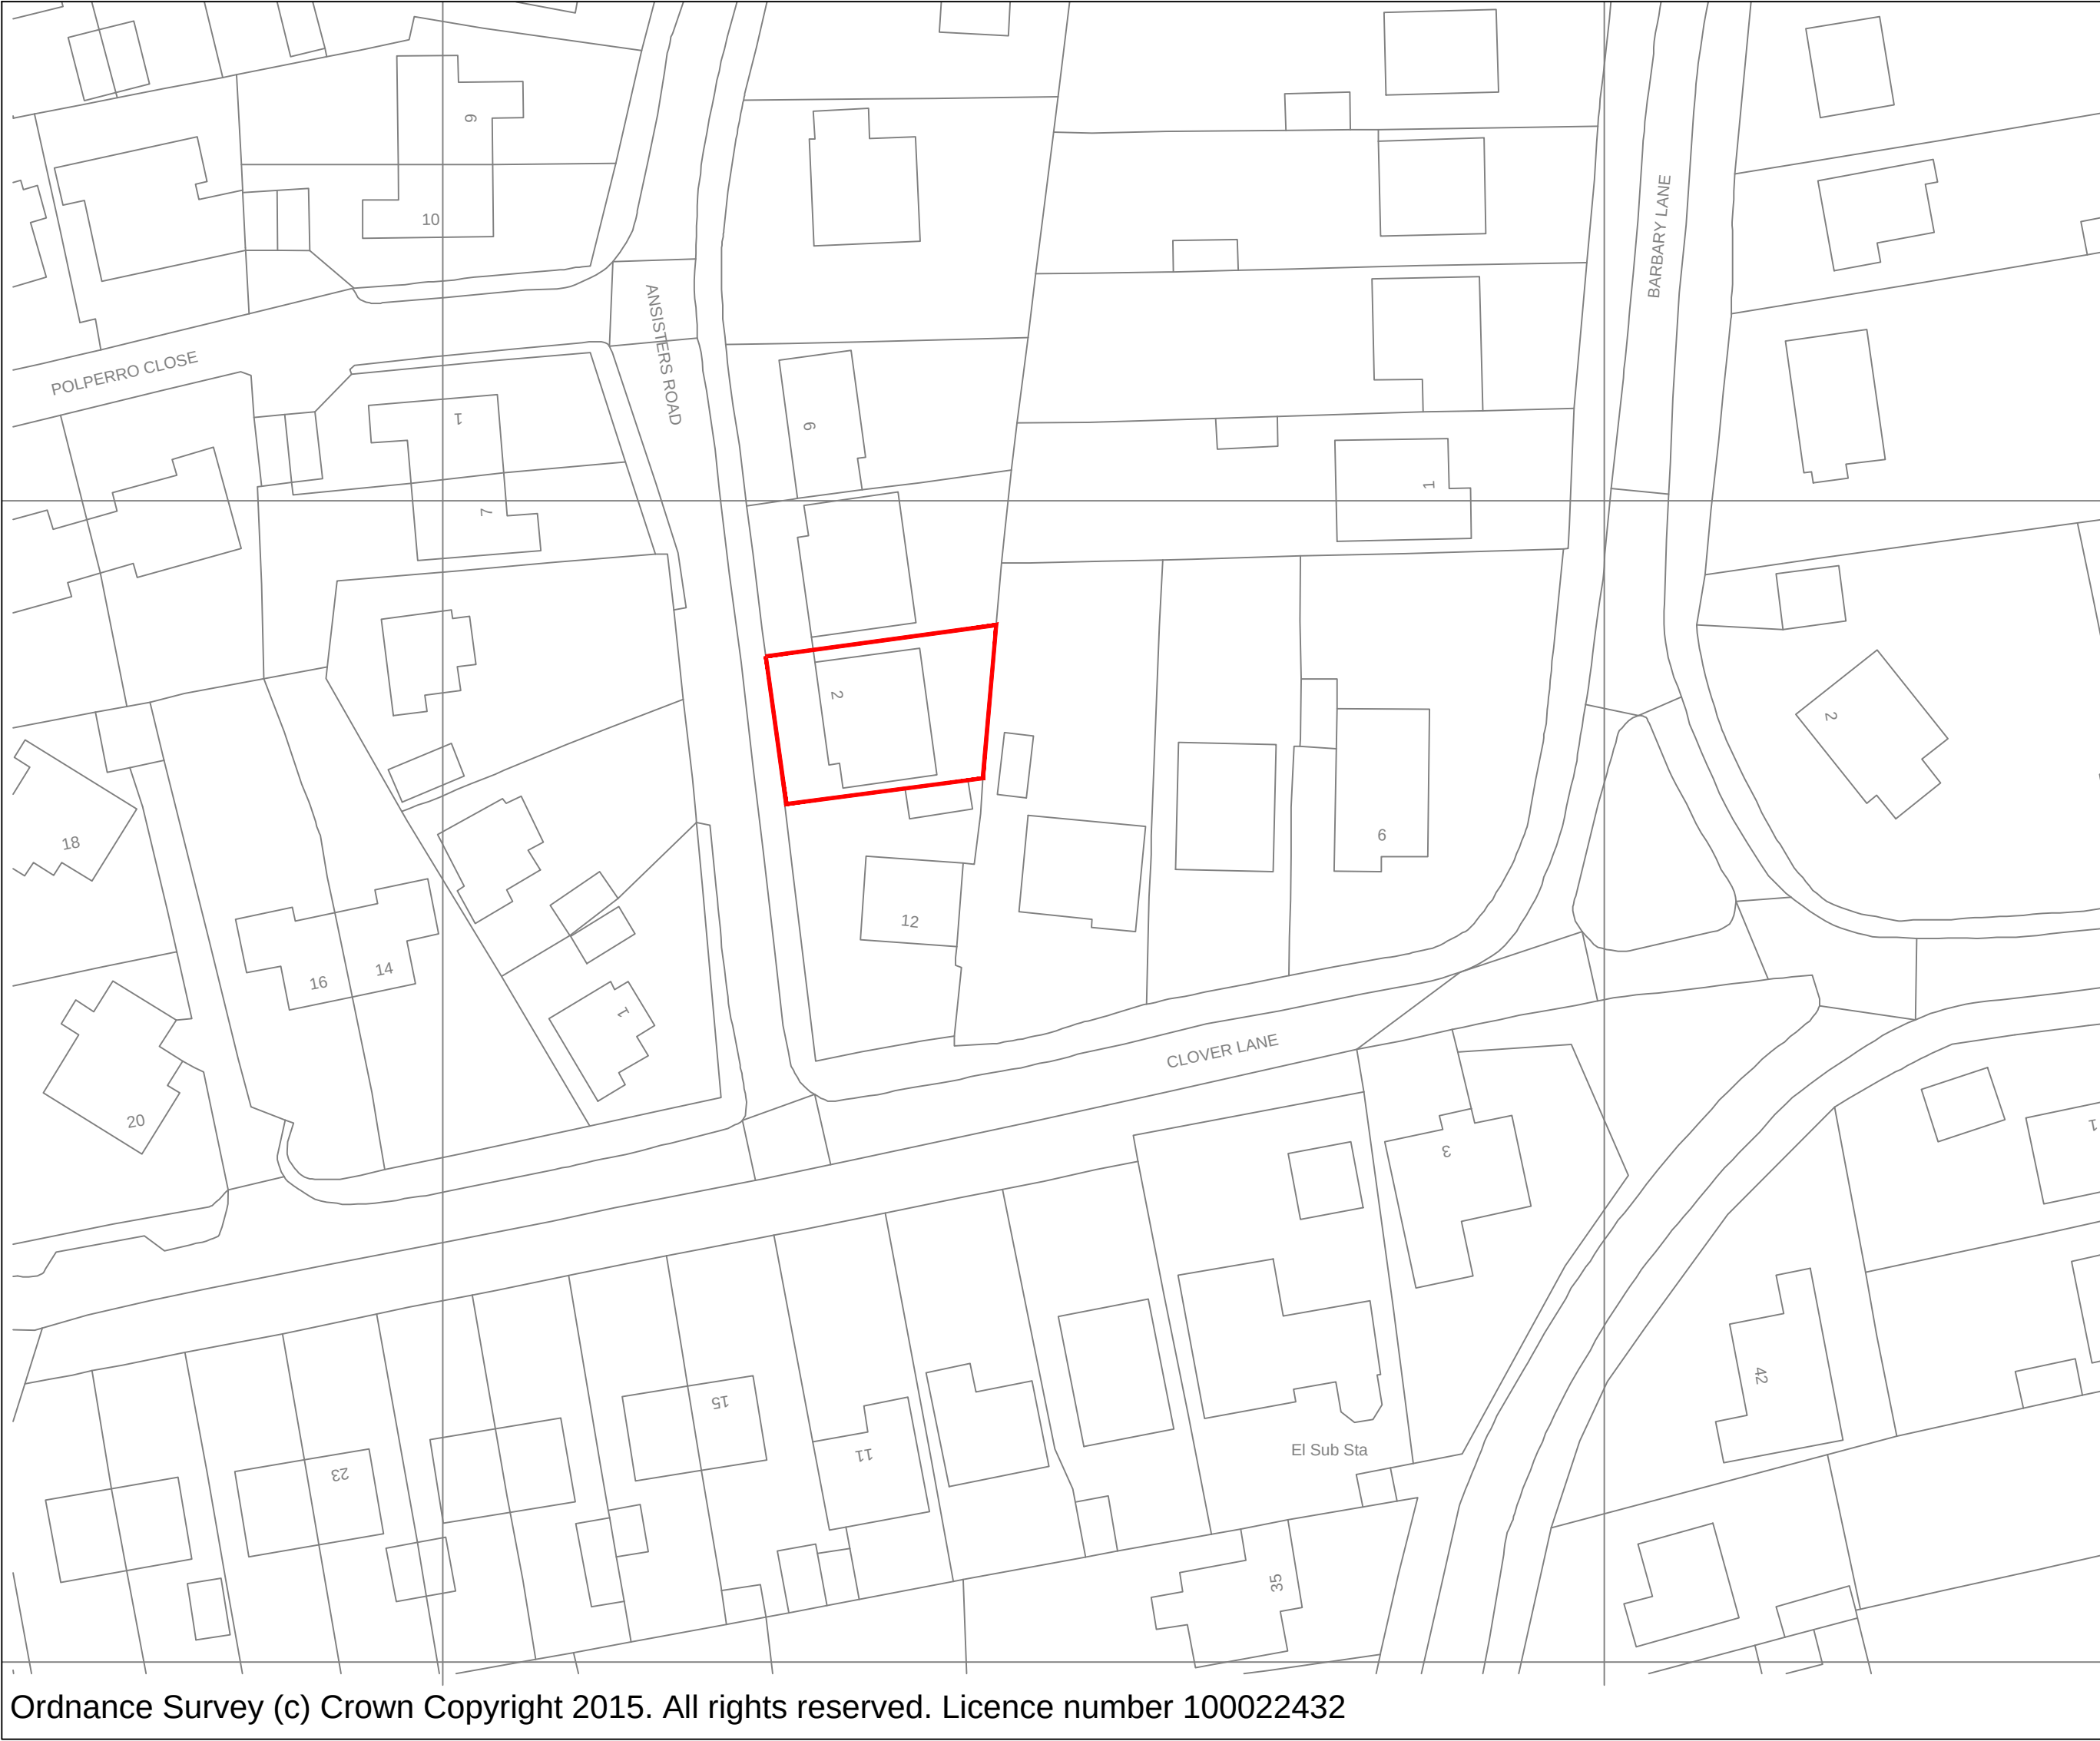

block plan  
scale - 1:500 @ A1

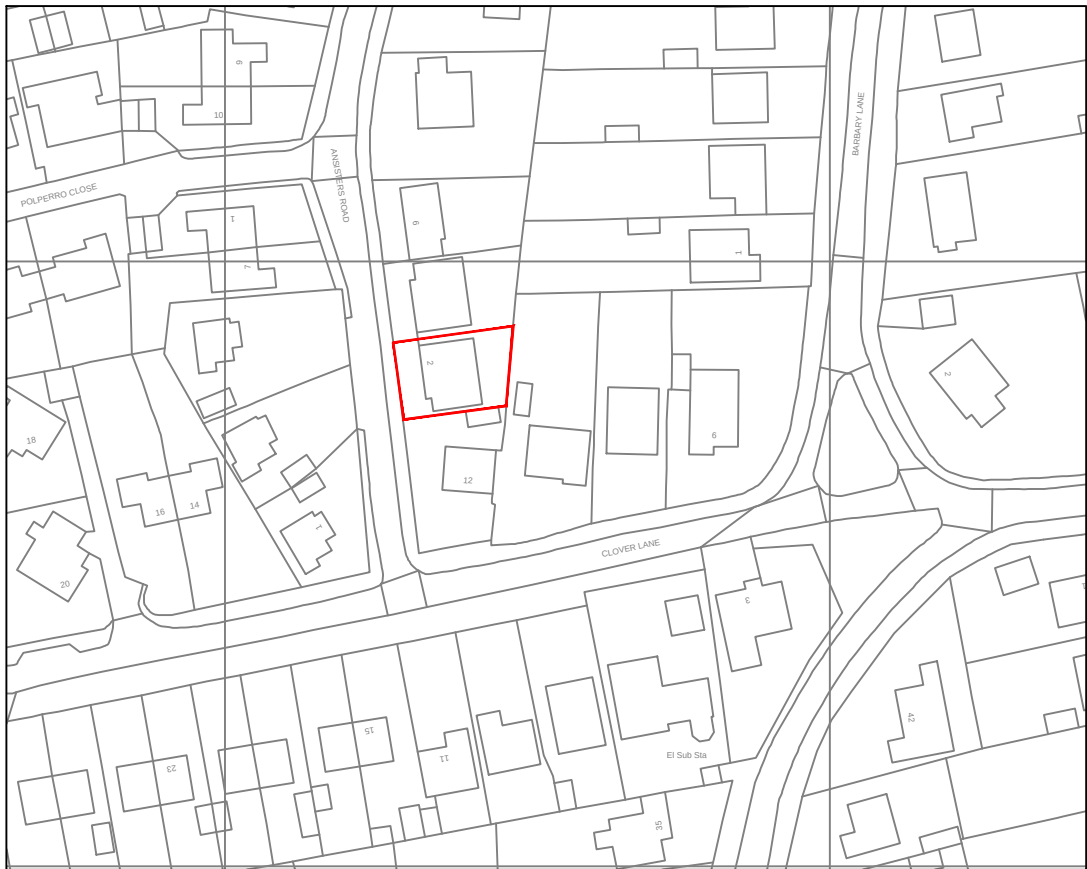

site location plan  
scale - 1:1250 @ A1

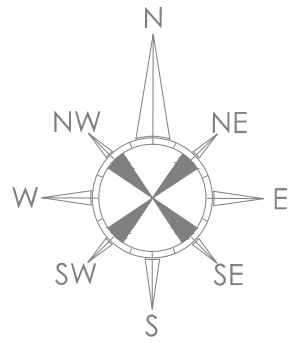

| rev | date     | description   |
|-----|----------|---|
| A   | 20.01.15 | drop option B move en-suite SBR                                                                                |
| B   | 06.02.15 | First floor layout revised. Elevations removed and put on separate drawing (G211) Site location plan added RJS |

| status |
|--------|
|--------|

HONE

EDWARDS

ASSOCIATES

Design Studio

Millars Three

Southmill Road

Bishop's Stortford

Herts. CM23 3DH

email: first.name.lastname@honeedwards.co.uk

Tel: 01279 758545

Fax: 01279 757730

address  
IAN MORLEY  
2 ANSISTERS ROAD  
FERRING  
WORTHING  
WEST SUSSEX  
BN12 5JJ

drawing title  
PROPOSED PLANS,  
BLOCK PLAN AND  
SITE LOCATION PLAN

| drawing no. | revision |
|-------------|----------|
| 2402/SK100  | B        |
| drawn by    | checked  |
| RJS         | JE       |
| scale       | date     |
| 1:50 @ A1   | DEC 2014 |