

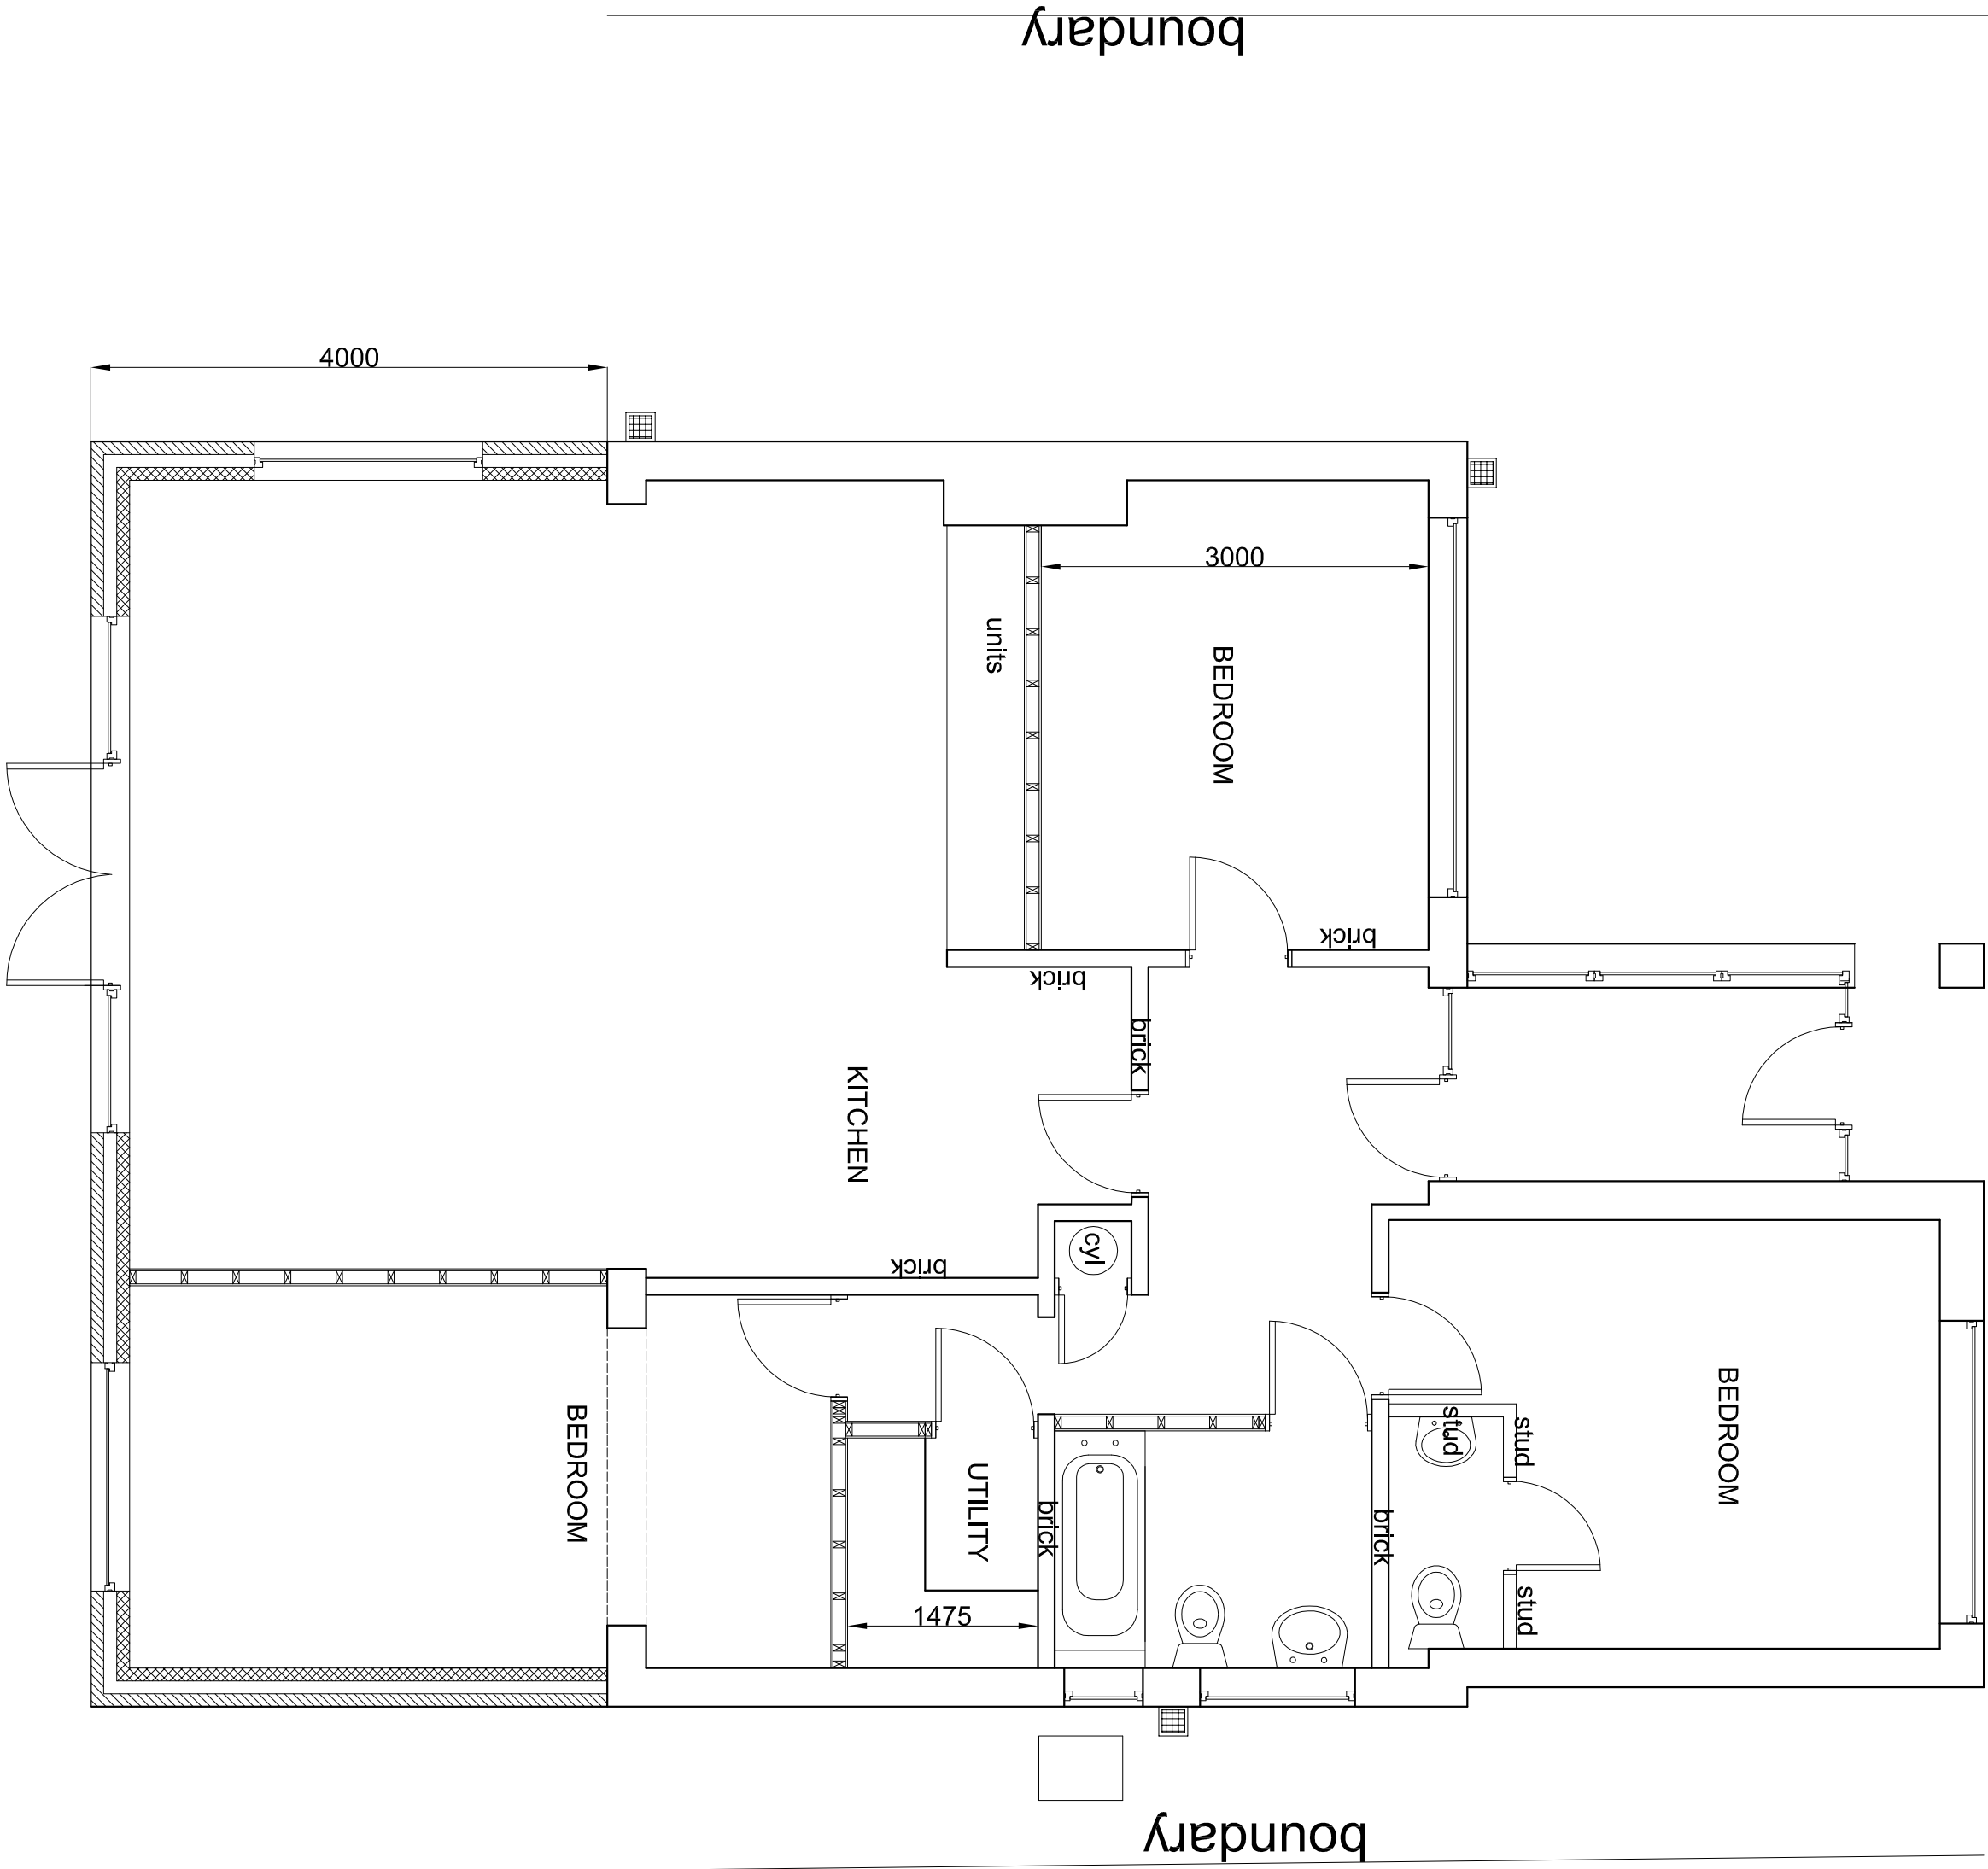


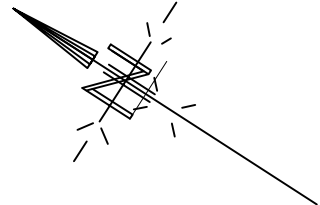


GROUND FLOOR

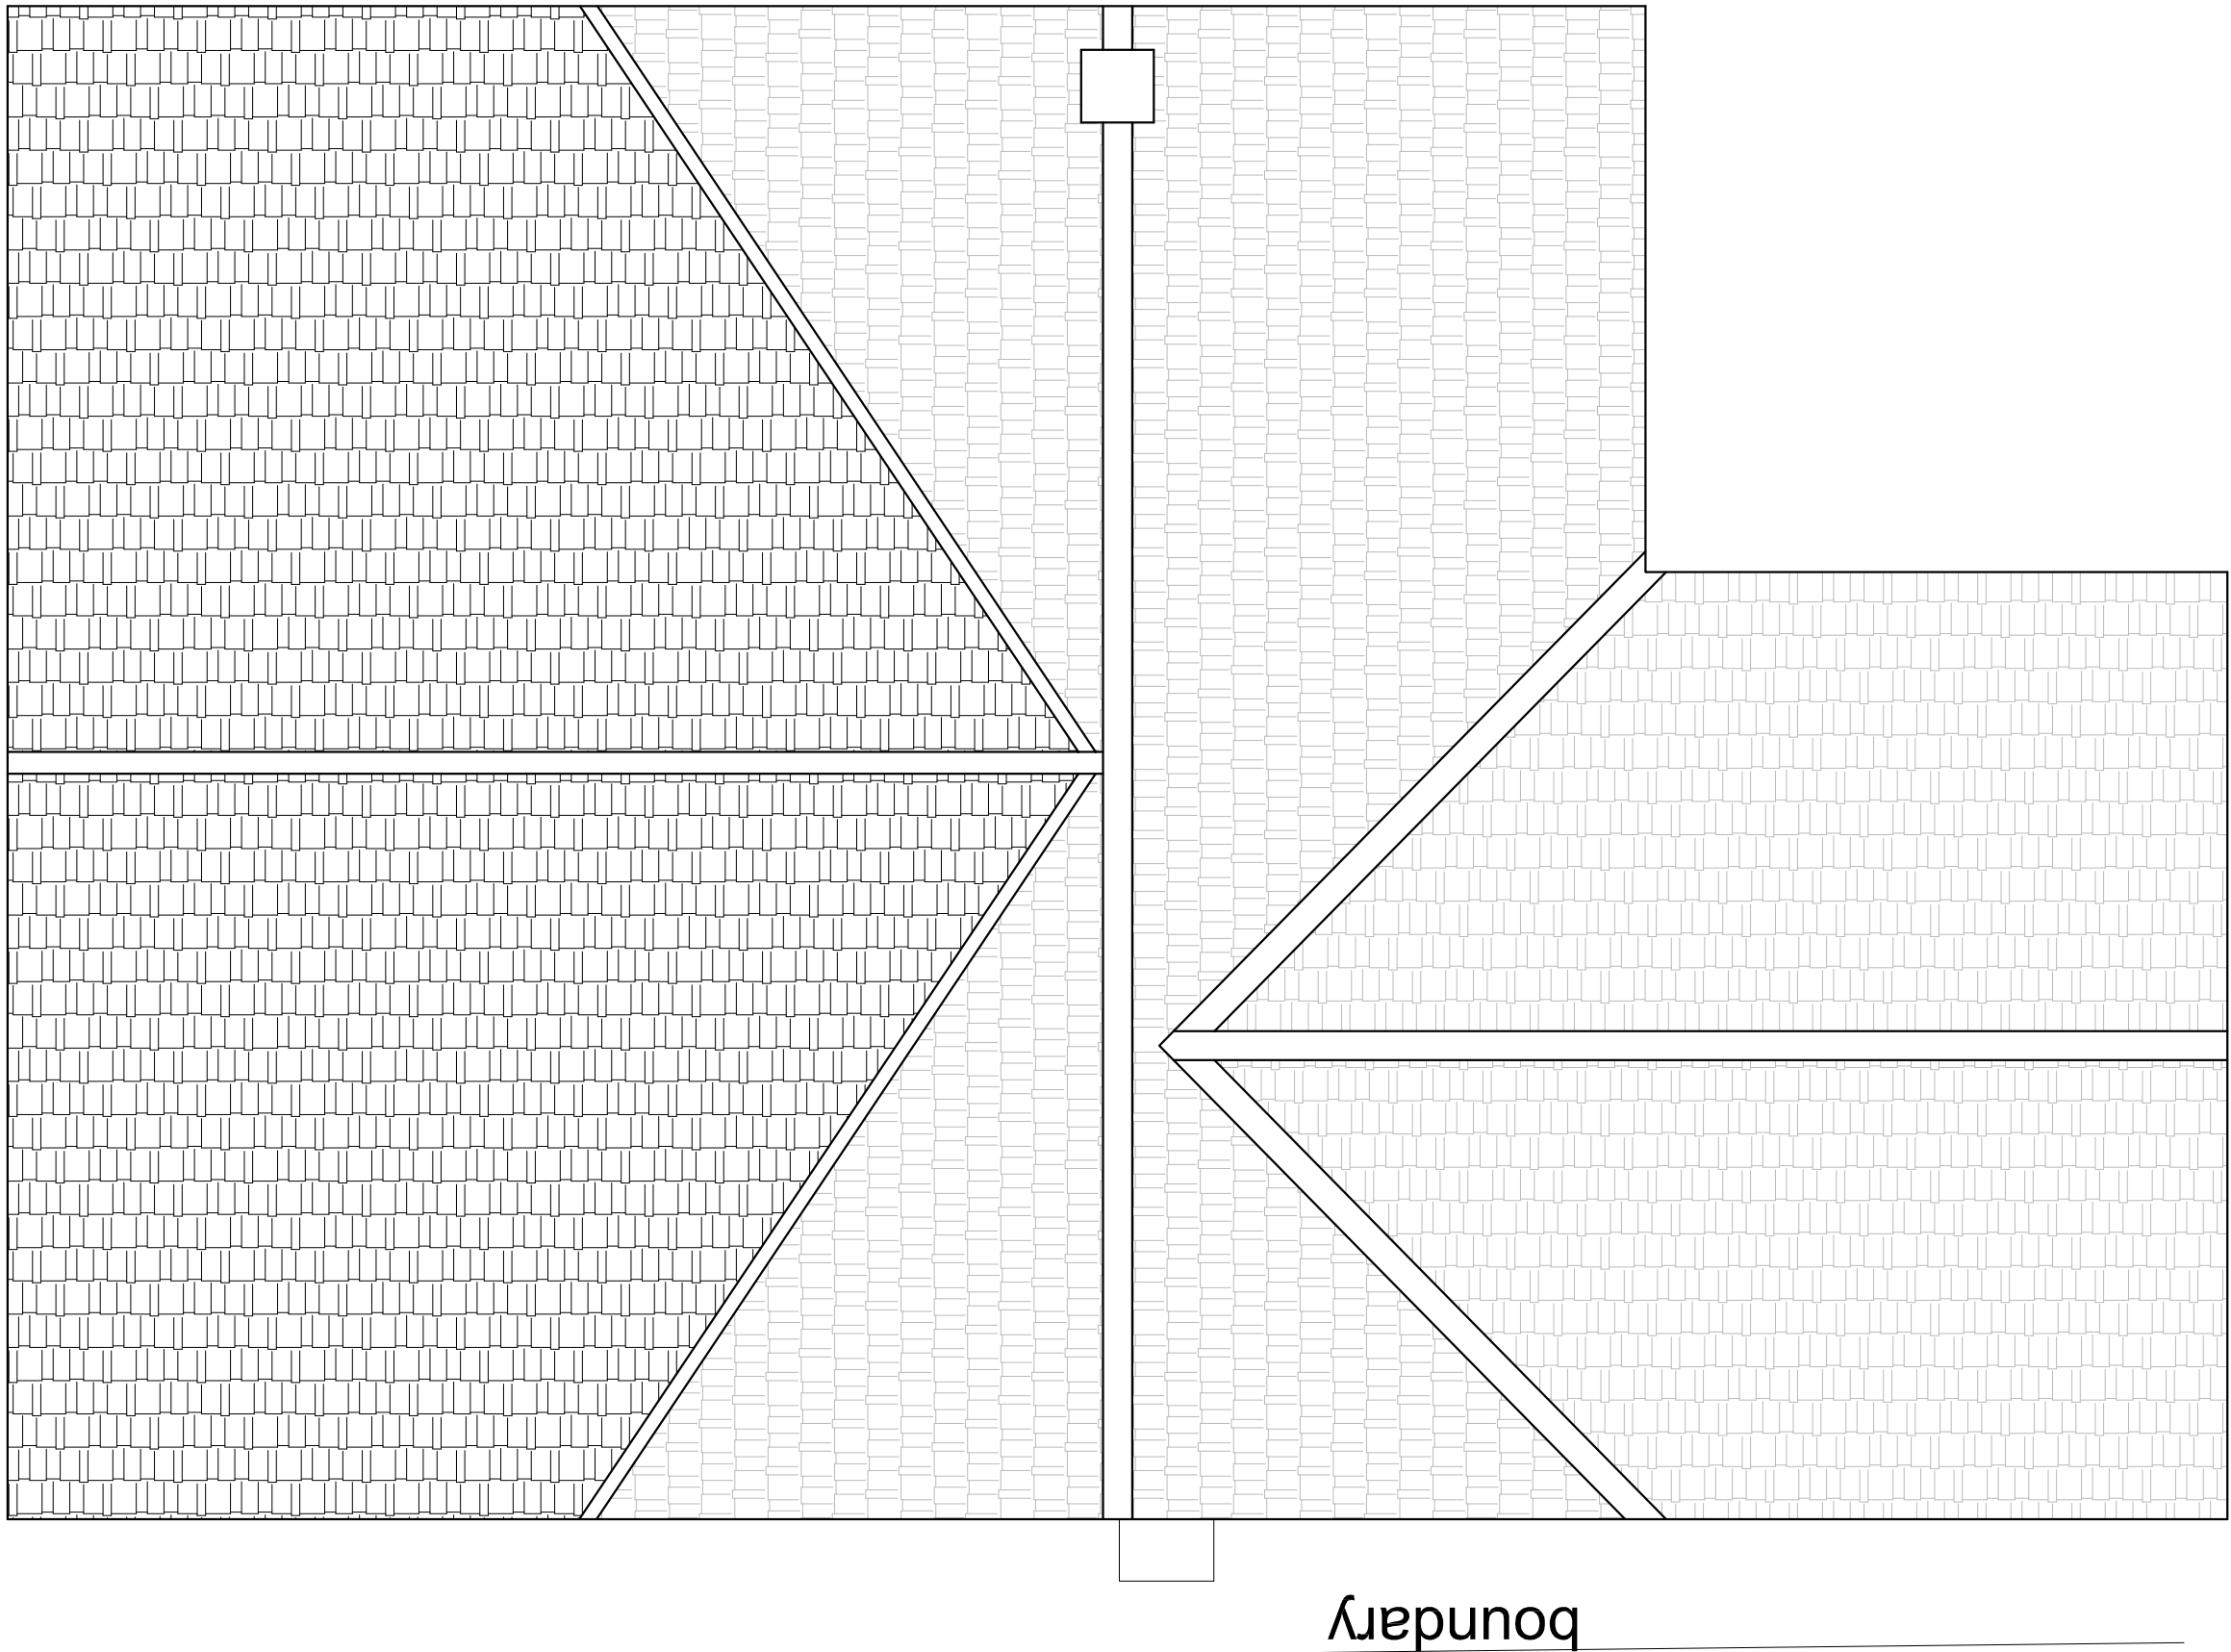

ROOF

cavity closure detail

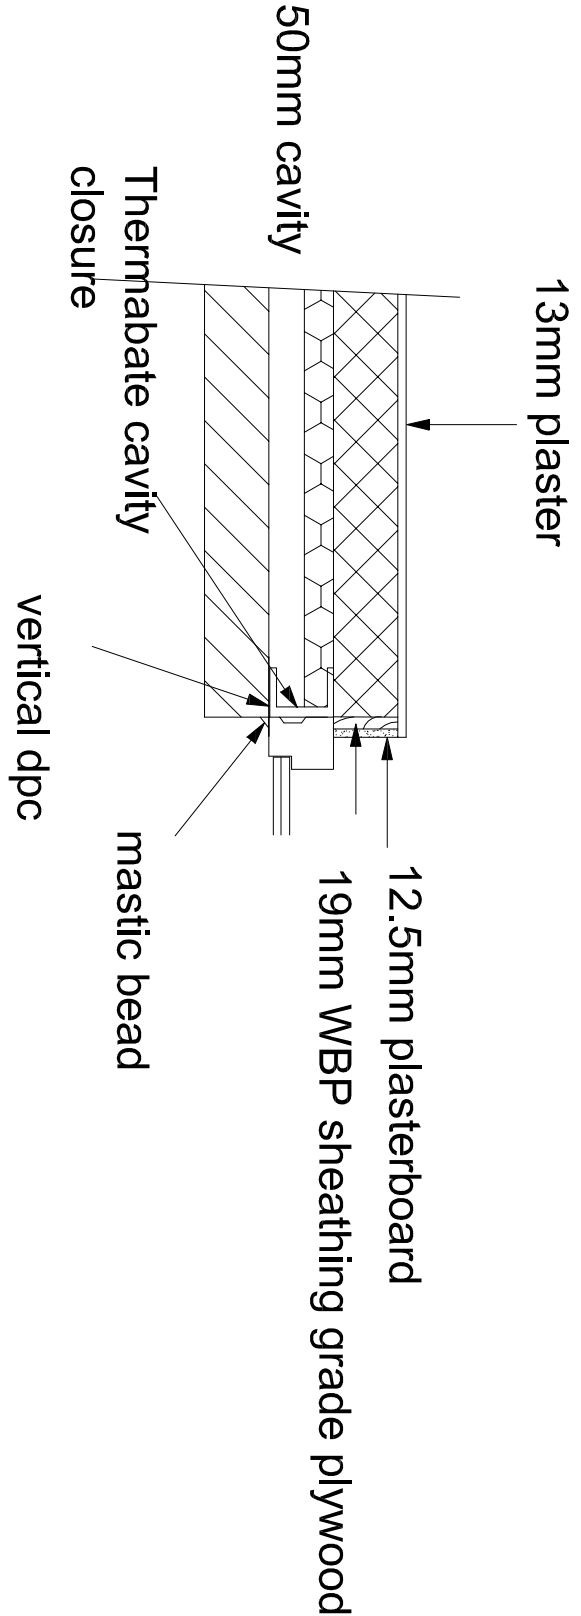

NOTES.

- This drawing is not to be scaled by contractors , work to figured dimensions only, confirmed on site.
- This drawing is to be read in conjunction with all relevant architectural drawings, detailed specifications where applicable and all associated drawings in this series.
- Any discrepancy on this drawing is to be reported immediately to the owner for clarification.
- The contractor is responsible for all temporary works and for the stability of the works in progress.
- Copyright for all drawings/designs part or full shall remain with KEL in accordance with the Copyright Act 1988

Revision				Date
Client				
Mrs. S. Clarke				
Project				
12, Highdown Close Ferring BN12 6PJ				
Title				
Proposed Layout				
 Building Advisor Ltd  11, Dole View Ferring Sussex BN9 8LA TEL/FAX 01273 774867 Mobile 07767 481463 E-mail ke@building.co.uk				
Scale	Date	Drawn		
1:50	Jan 2022	KEL		
Project No.	Page No.	Draw No.		
003	A1	003		