



FOR PLANNING PURPOSES

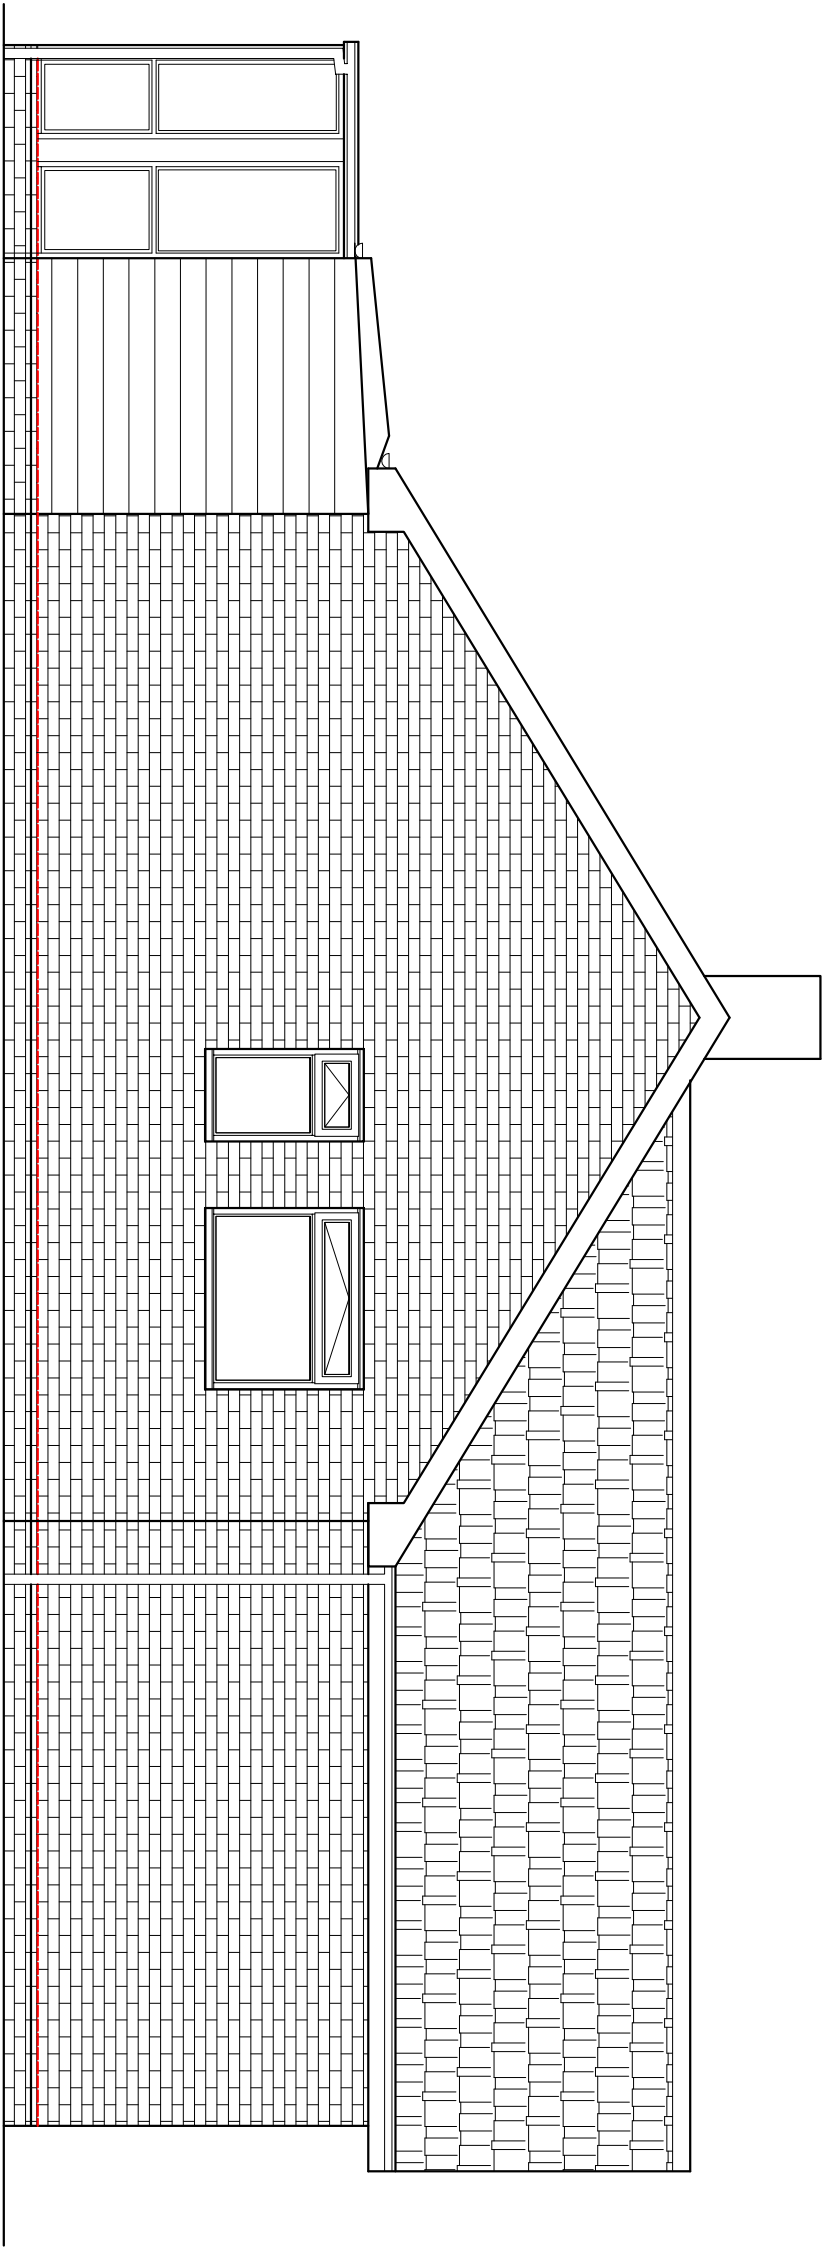


SOUTH WEST ELEVATION

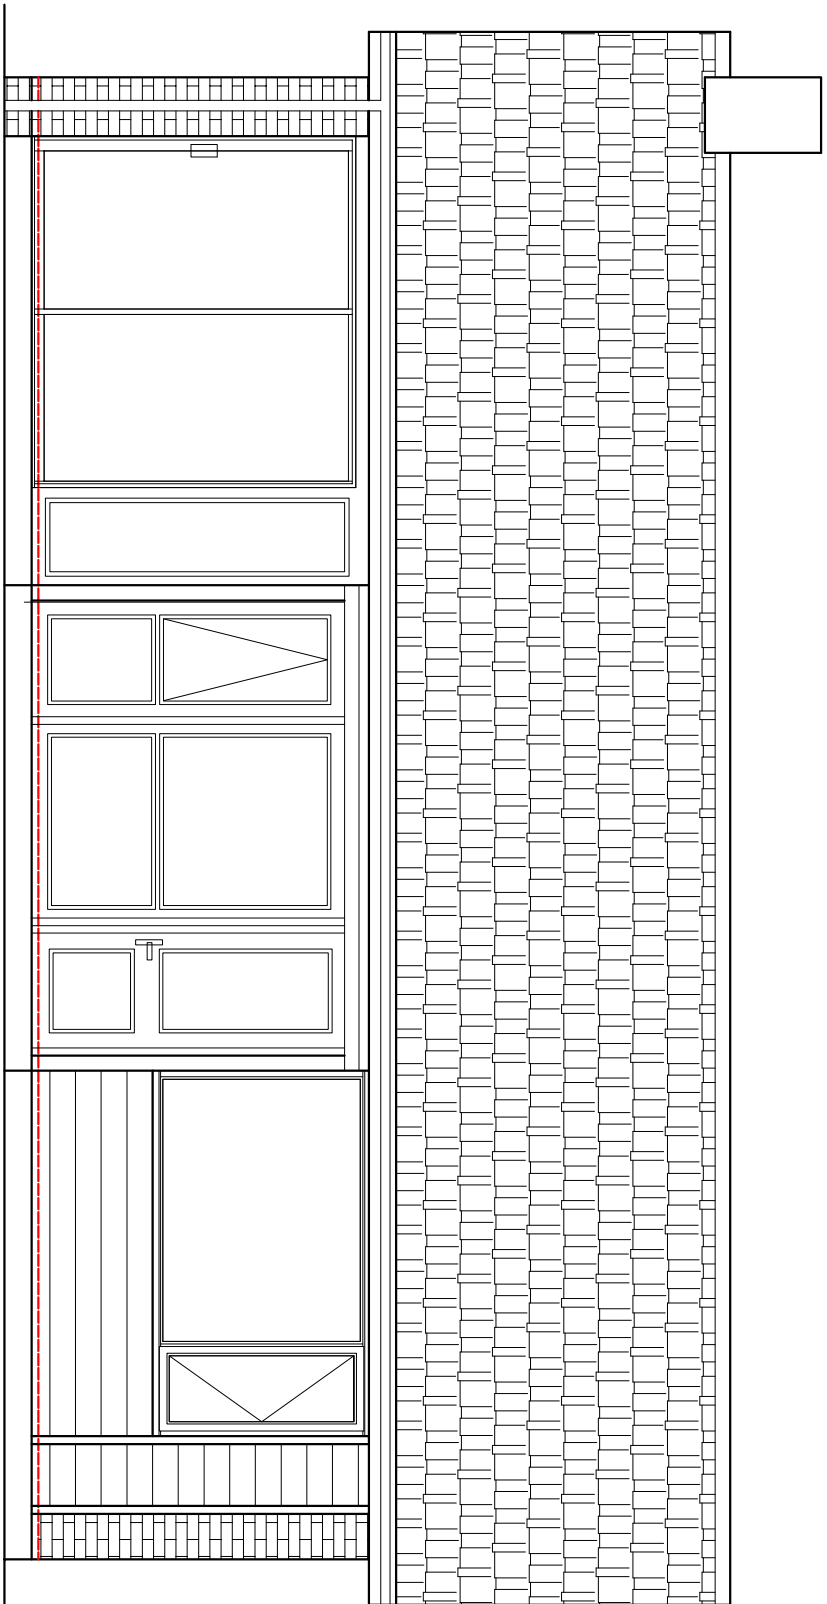


NORTH WEST ELEVATION

NOTES.

- (i) This drawing is not to be scaled by contractors , work to figured dimensions only, confirmed on site.
- (ii) This drawing is to be read in conjunction with all relevant architectural drawings, detailed specifications where applicable and all associated drawings in this series.
- (iii) Any discrepancy on this drawing is to be reported immediately to the owner for clarification.
- (iv) The contractor is responsible for all temporary works and for the stability of the works in progress.
- (v) Copyright for all drawings/designs part or full shall remain with KEL in accordance with the Copyright Act 1988

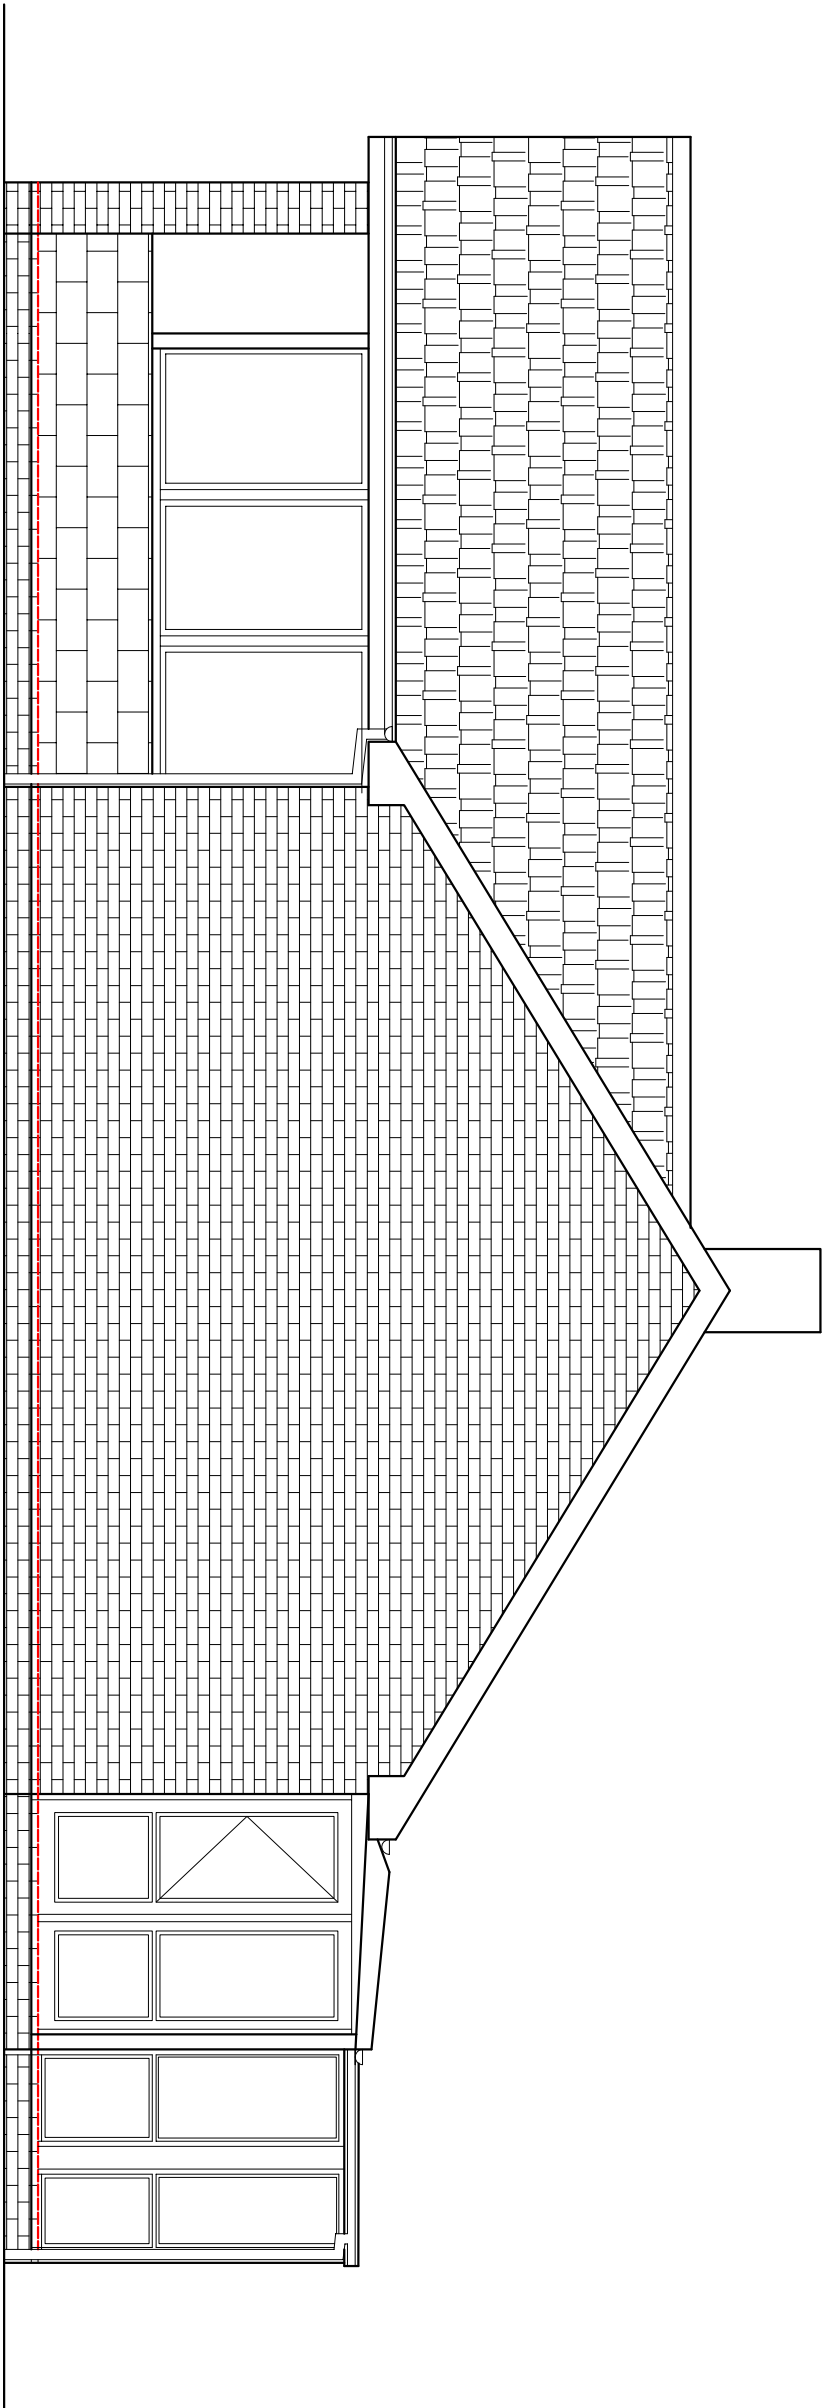

NORTH EAST ELEVATION

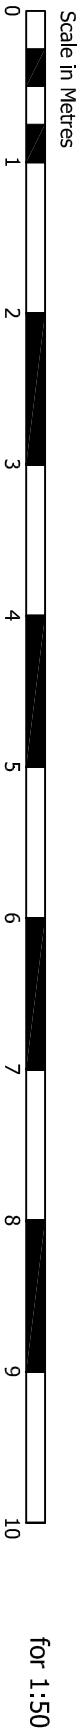

© Copyright

Revision		Date	
Client	Mrs. S. Clarke		
Project	12, Highdown Close Ferring BN12 6PJ		
Existing Elevations			
 Building Advisor Ltd 			
11, Dole View Hove East Sussex BN1 8LA		TEL/FAX 01723 774867 Mobile 07767 481463 E-mail kellyn@kbuilding.co.uk	
Scale	Date	Drawn	
1:50	Jan 2022	KEL	
Project No.	Page Size	Day No.	
	A2	002	
			