




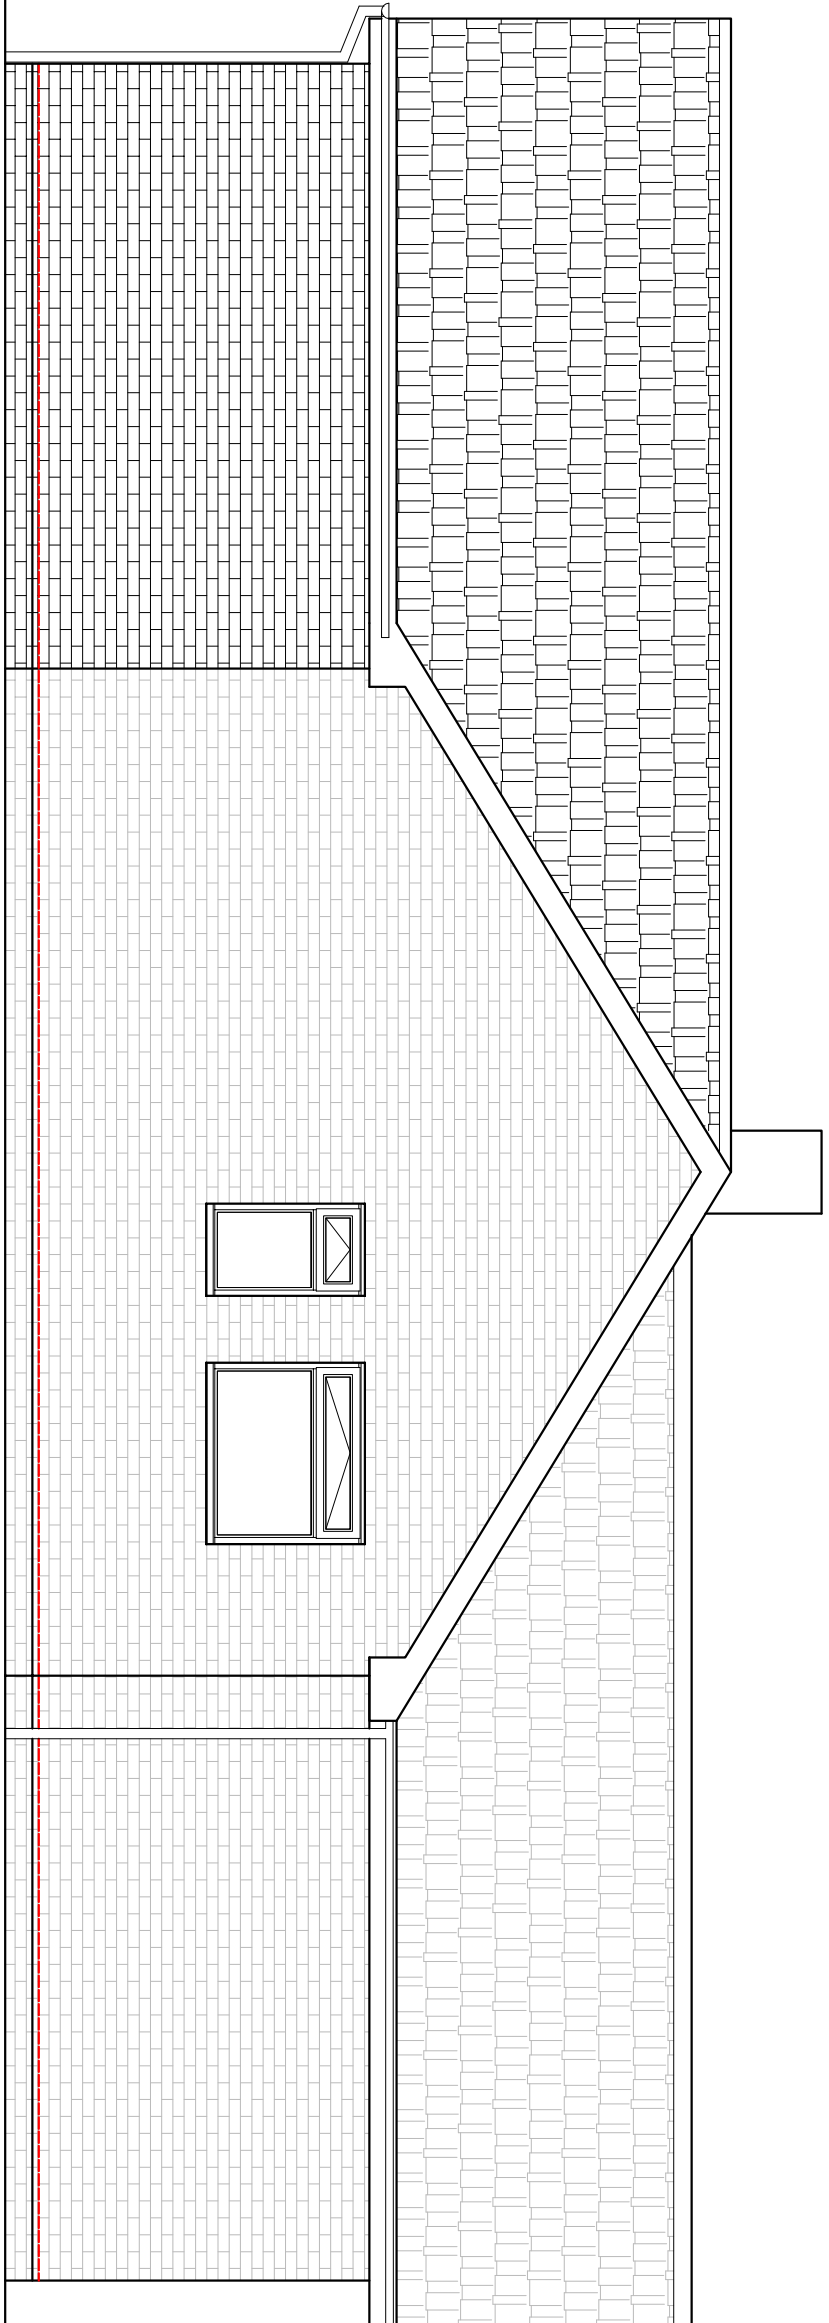


SOUTH WEST ELEVATION

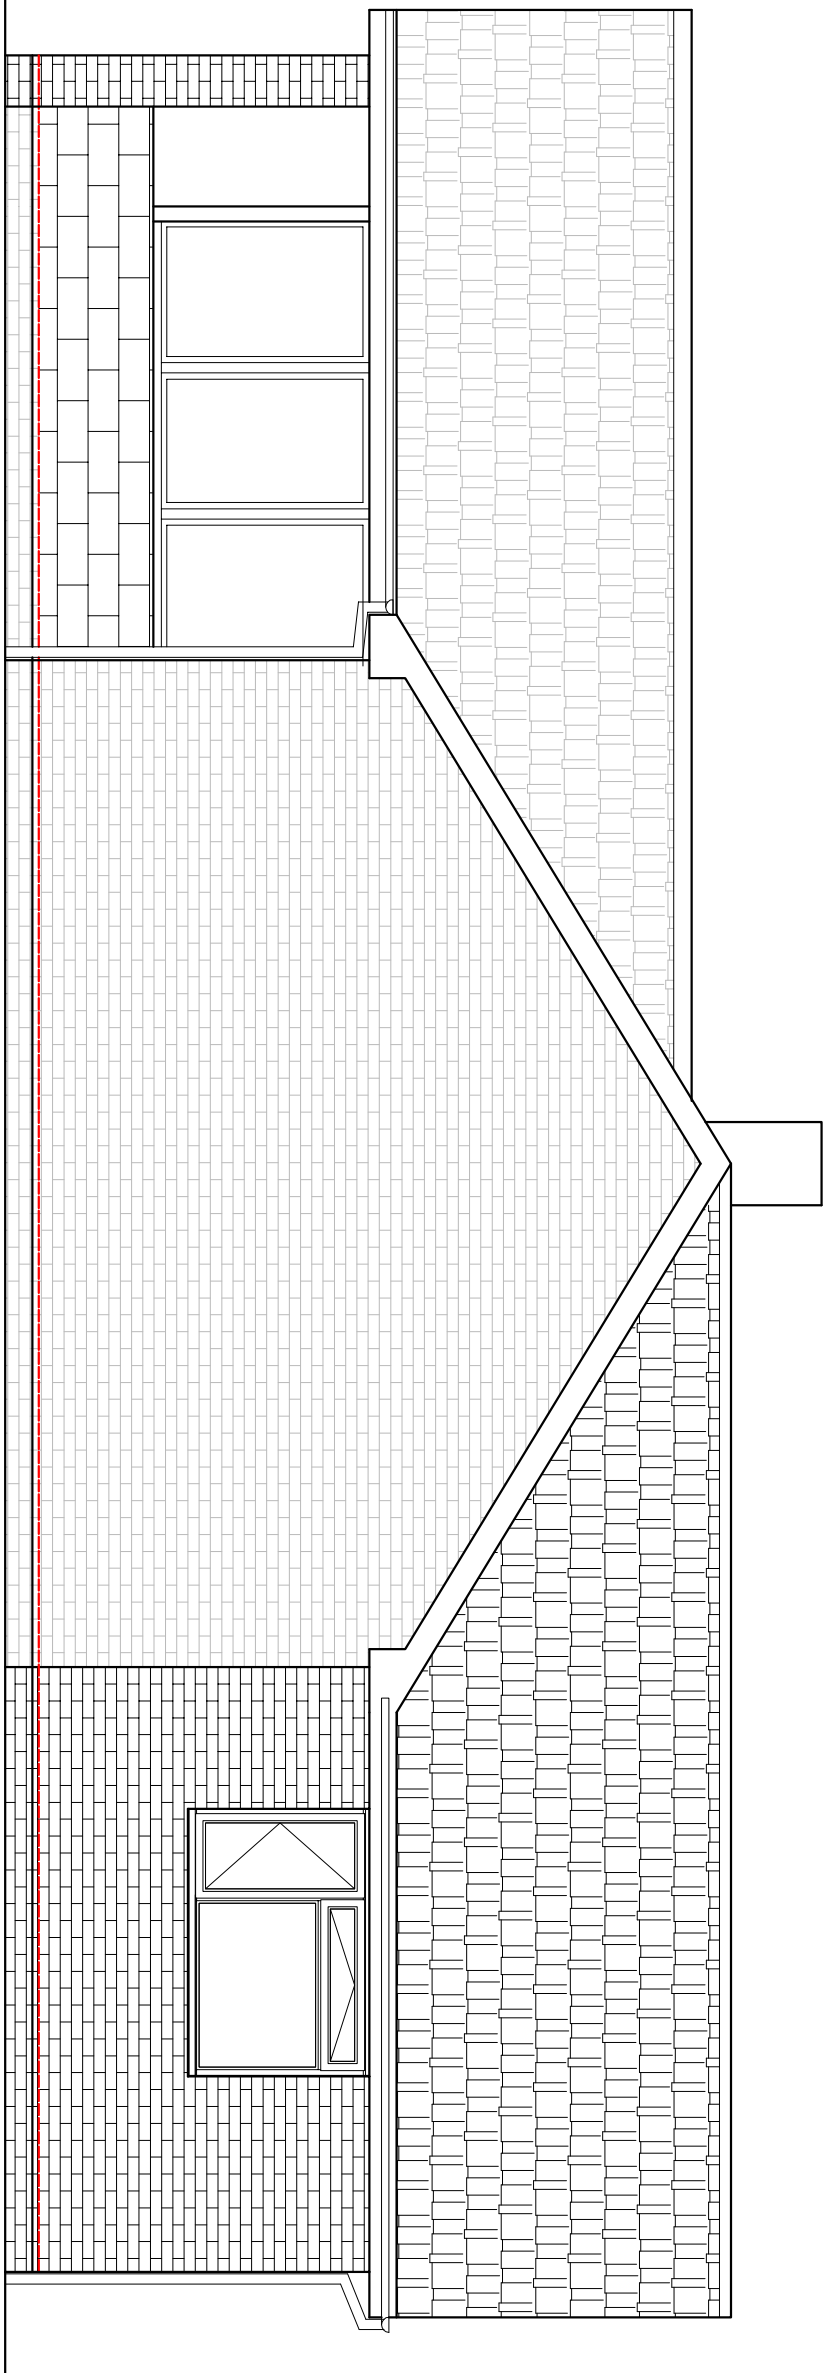

NORTH EAST ELEVATION

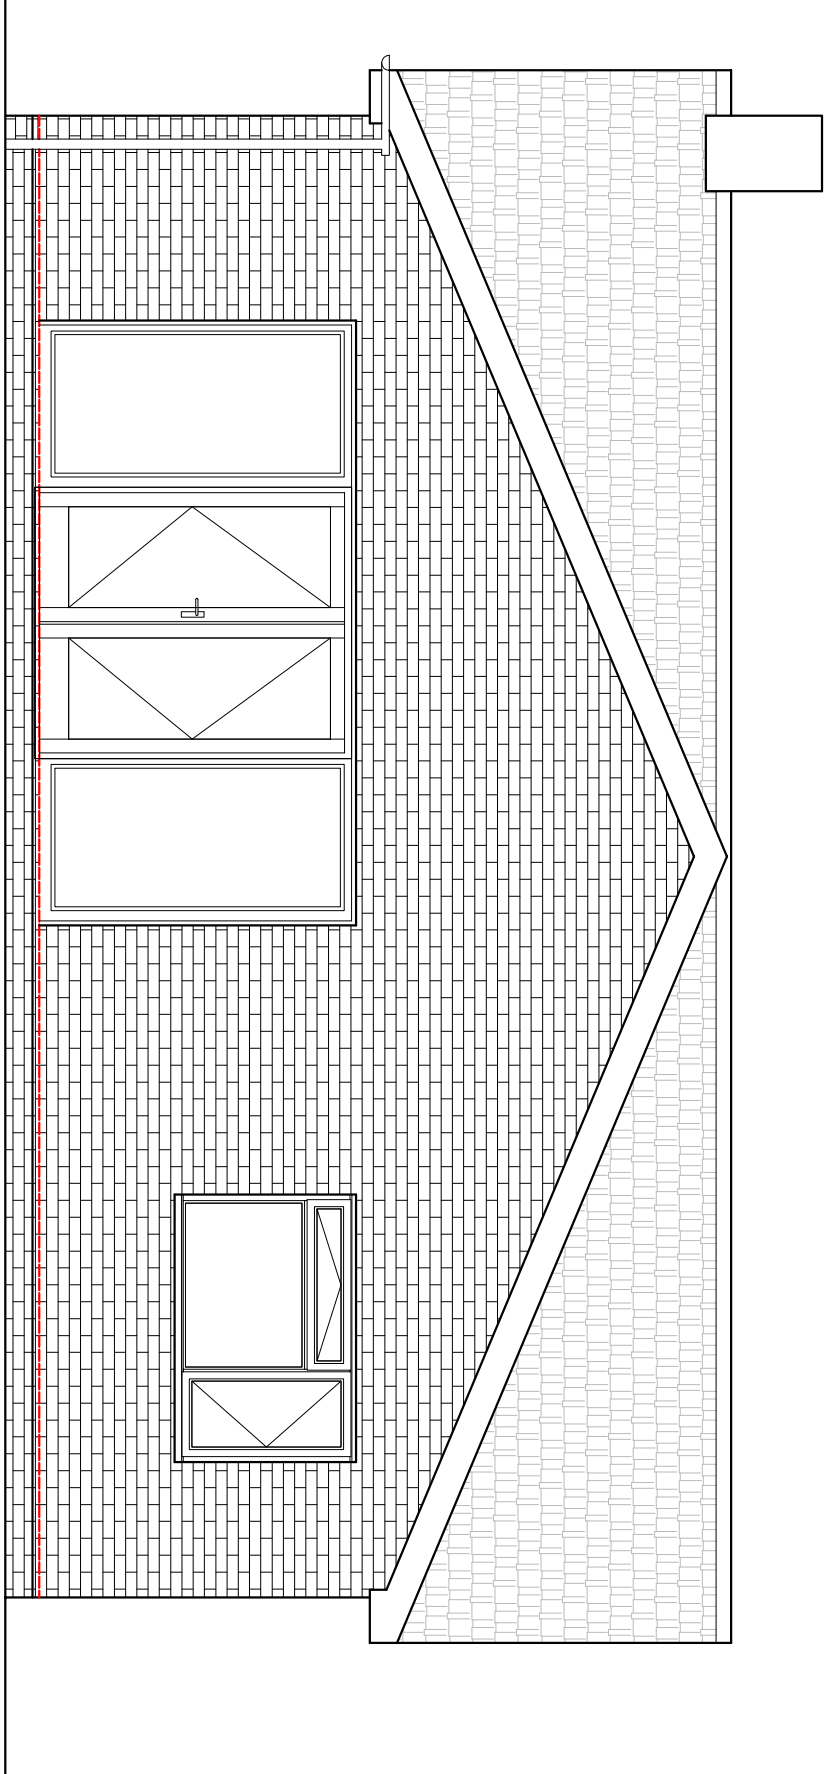

NORTH WEST ELEVATION

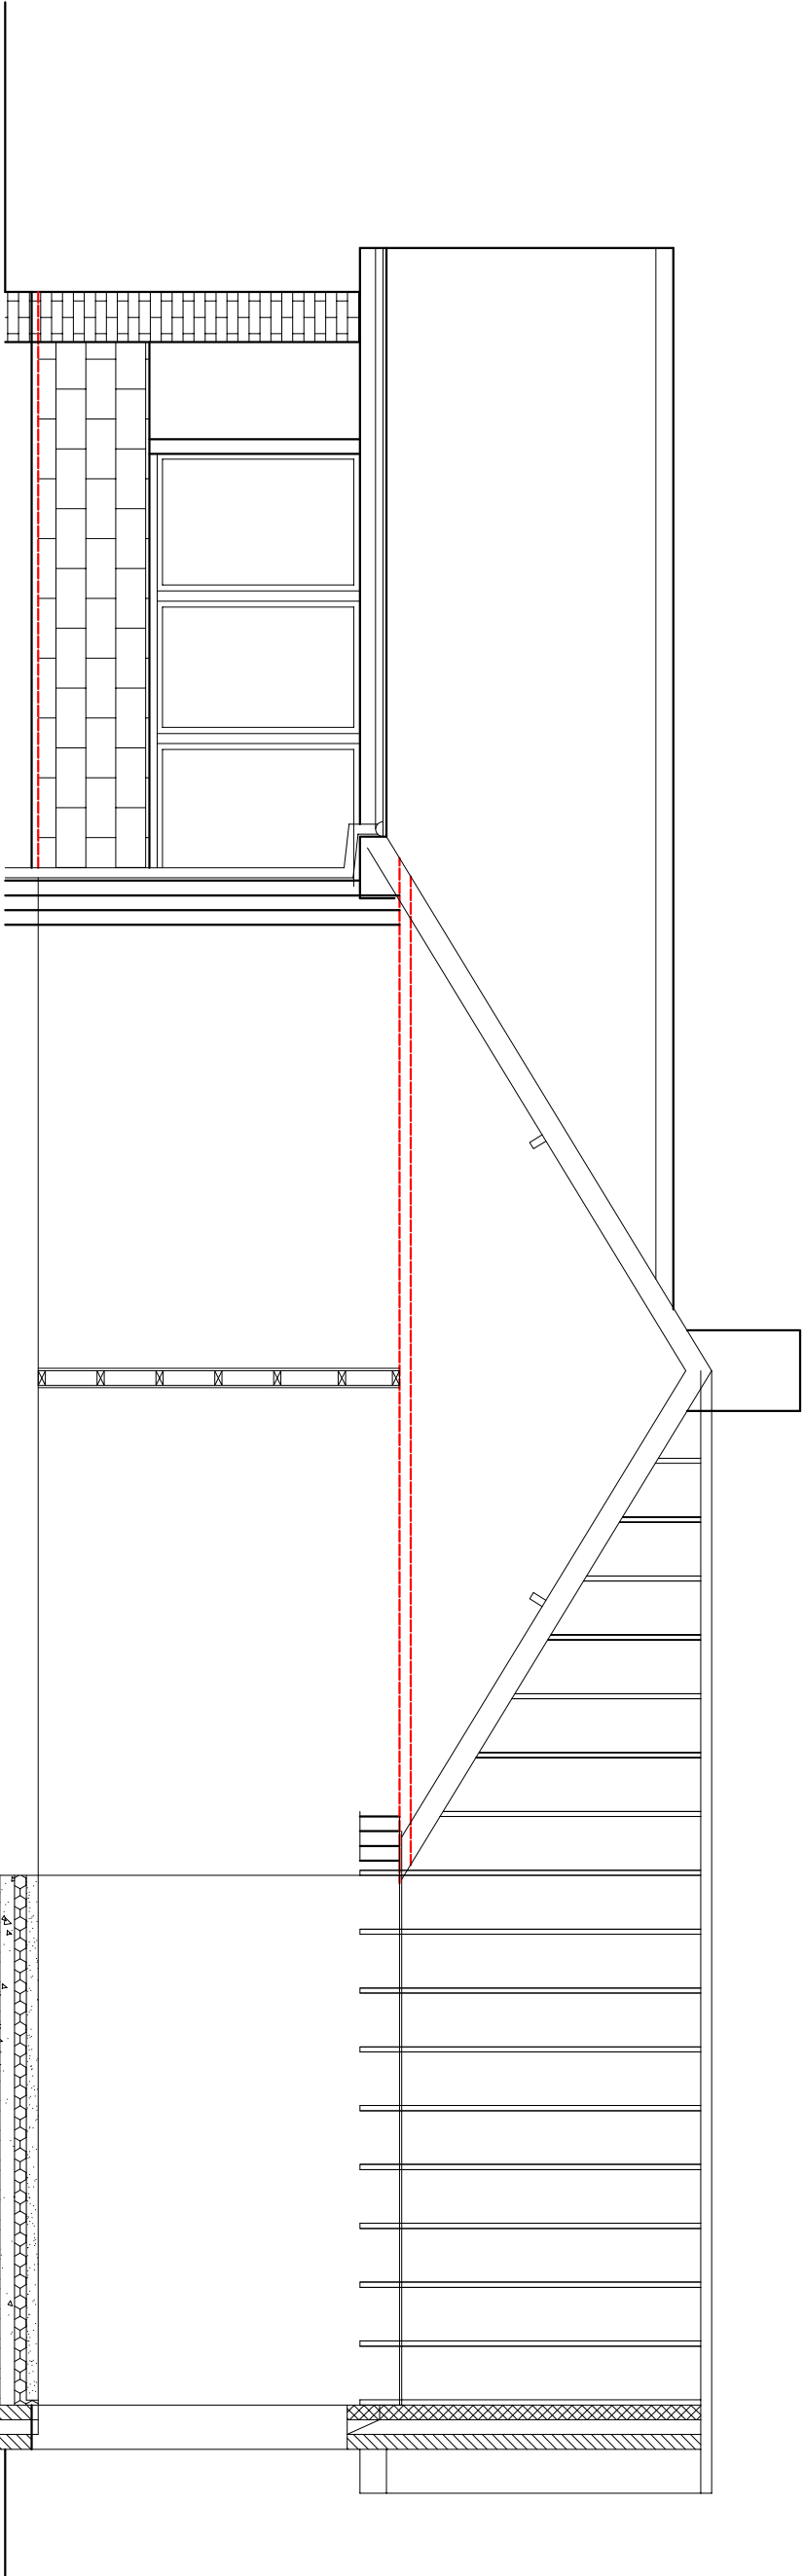

SECTION

NOTES.

- (i) This drawing is not to be scaled by contractors , work to figured dimensions only, confirmed on site.
- (ii) This drawing is to be read in conjunction with all relevant architectural drawings, detailed specifications where applicable and all associated drawings in this series.
- (iii) Any discrepancy on this drawing is to be reported immediately to the owner for clarification.
- (iv) The contractor is responsible for all temporary works and for the stability of the works in progress.
- (v) Copyright for all drawings/designs part or full shall remain with KEL in accordance with the Copyright Act 1988

Revision		Date	
Client Mrs. S. Clarke			
Project 12, Highdown Close Ferring BN12 6PJ			
Title Proposed Elevations			
 Building Advisor Ltd 			
11 Dole View Ferring, Sussex BN9 8LA TEL/FAX 01273 774867 Mobile 07767 481463 E-mail kel@kelbuilding.co.uk			
Scale	Date	Drawn	Check
1:50	Jan 2022	KEL	
Project No.	Page No.	Page Size	Page No.
	A1	004	
			