



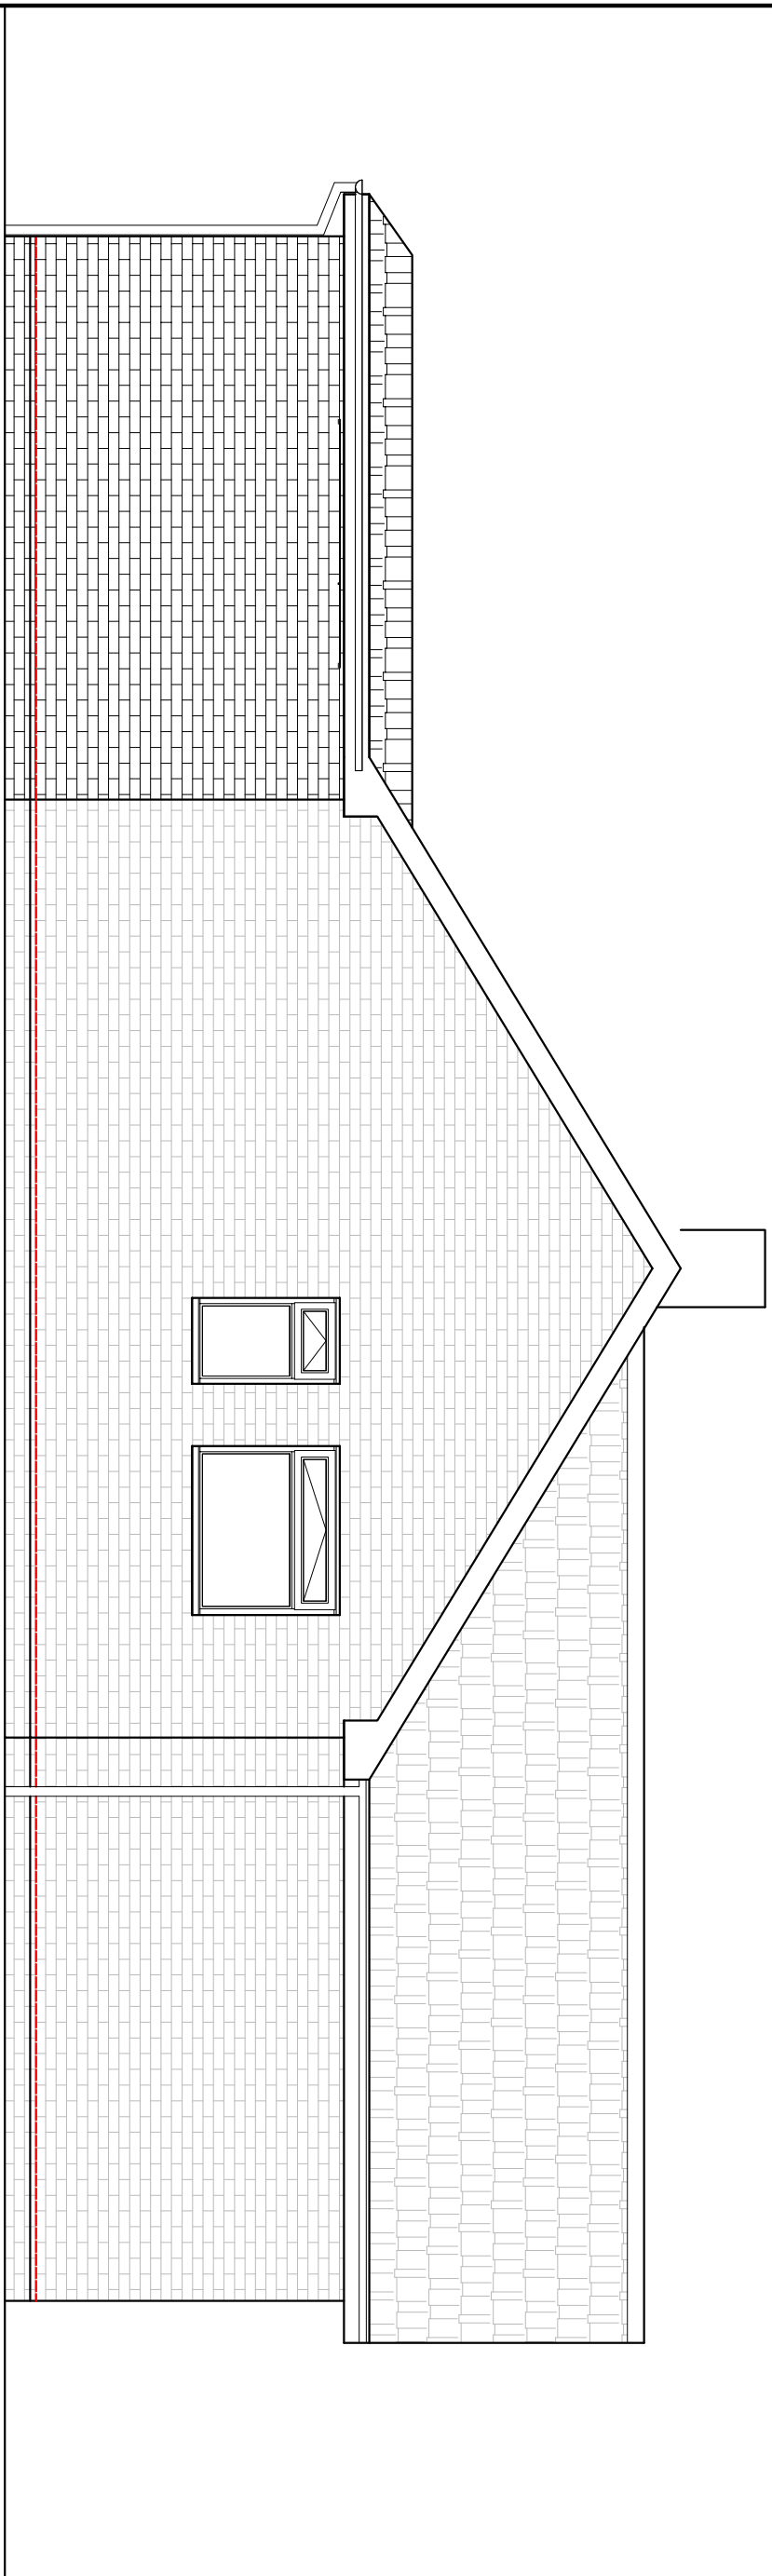

SOUTH WEST ELEVATION

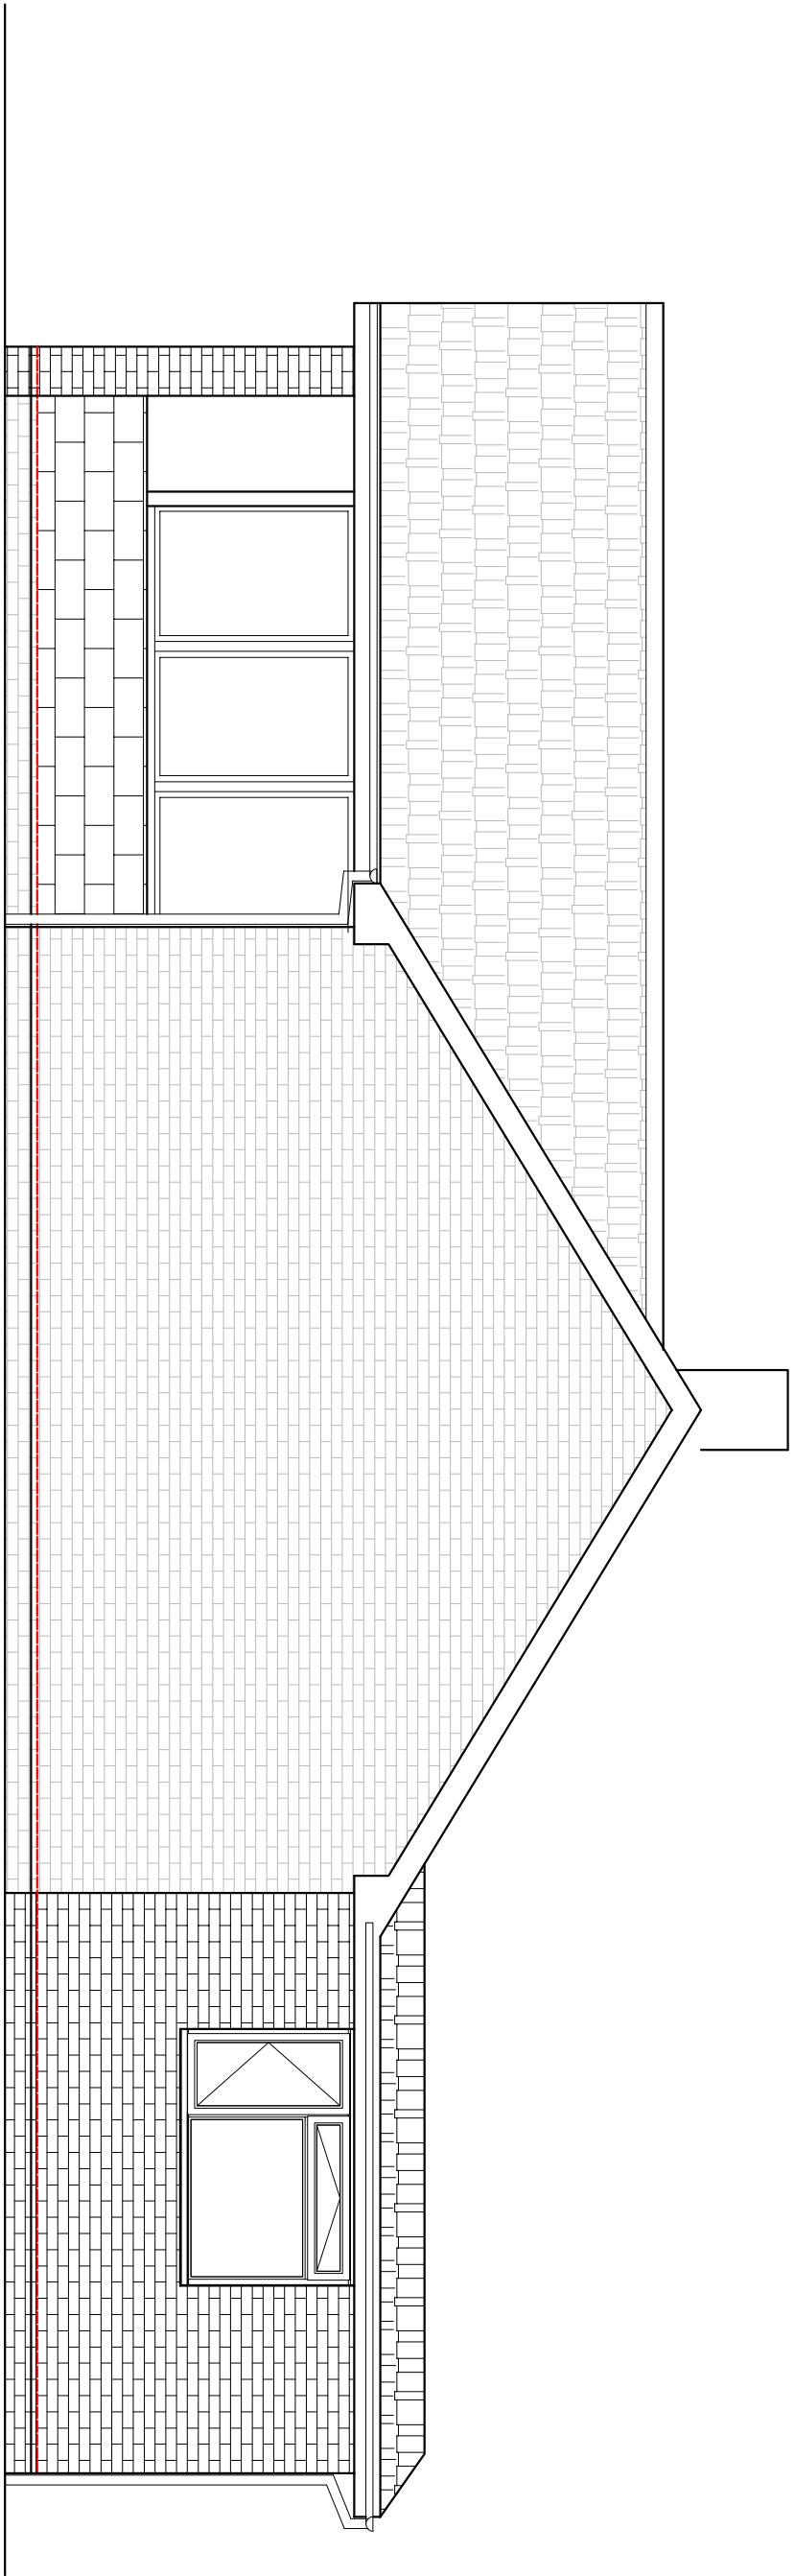

NORTH EAST ELEVATION


Wall Brick to match existing

Roof felt with chippings


Window and door white upvc to match existing

NOTES.

- (i) This drawing is not to be scaled by contractors , work to figured dimensions only, confirmed on site.
- (ii) This drawing is to be read in conjunction with all relevant architectural drawings, detailed specifications where applicable and all associated drawings in this series.
- (iii) Any discrepancy on this drawing is to be reported immediately to the owner for clarification.
- (iv) The contractor is responsible for all temporary works and for the stability of the works in progress.
- (v) Copyright for all drawings/designs part or full shall remain with KEL in accordance with the Copyright Act 1988

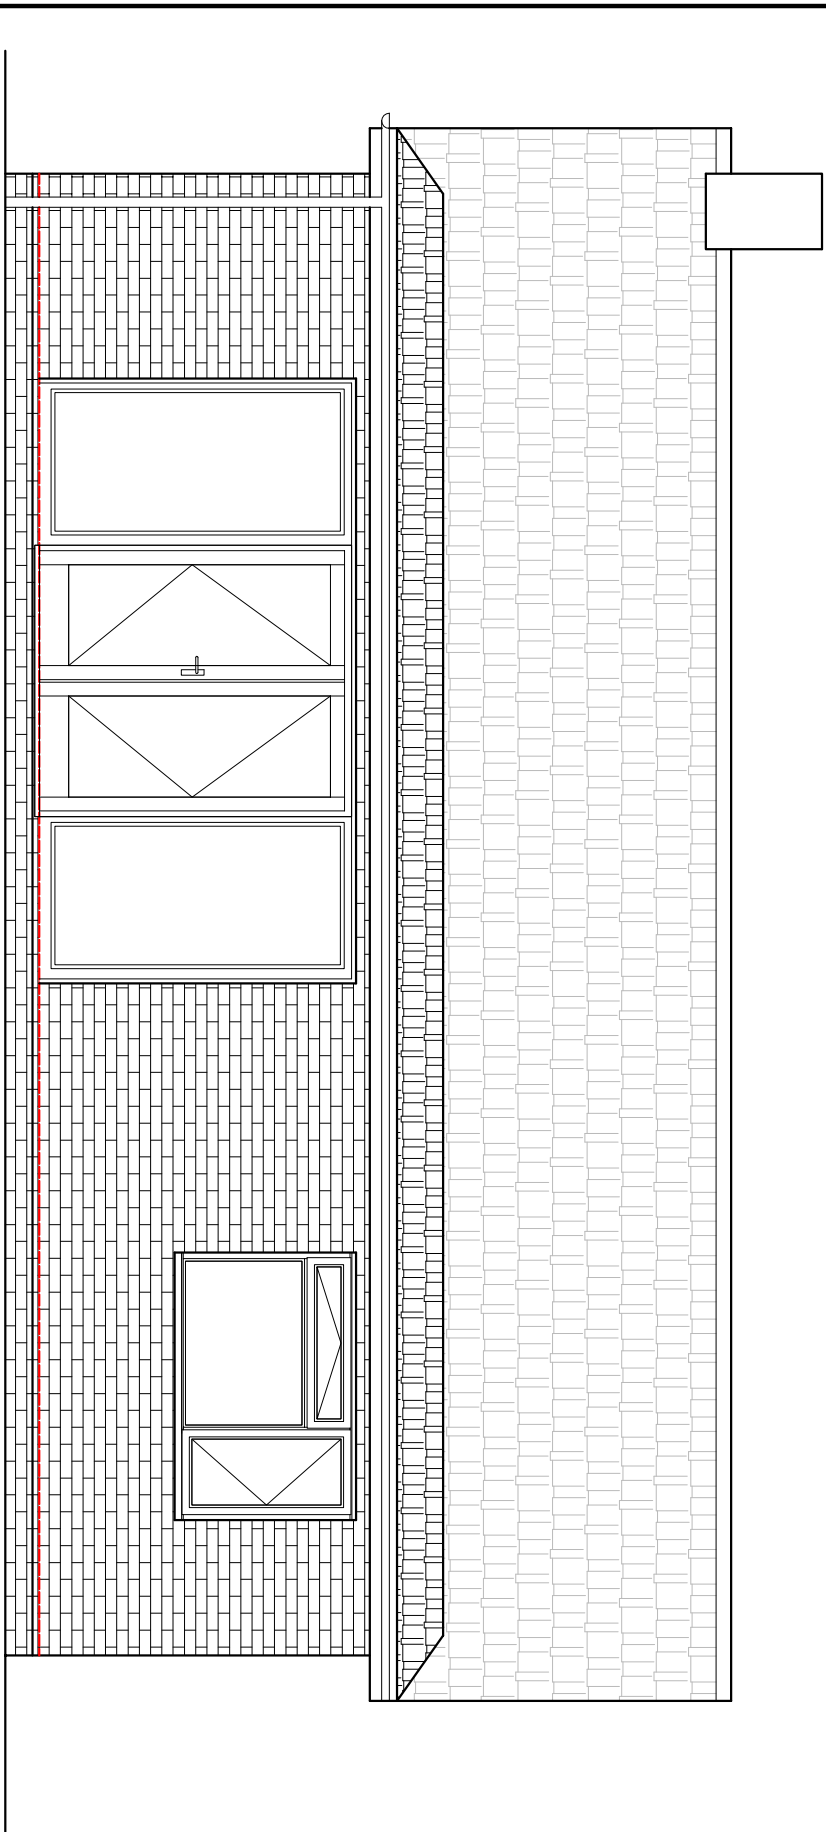

NORTH WEST ELEVATION

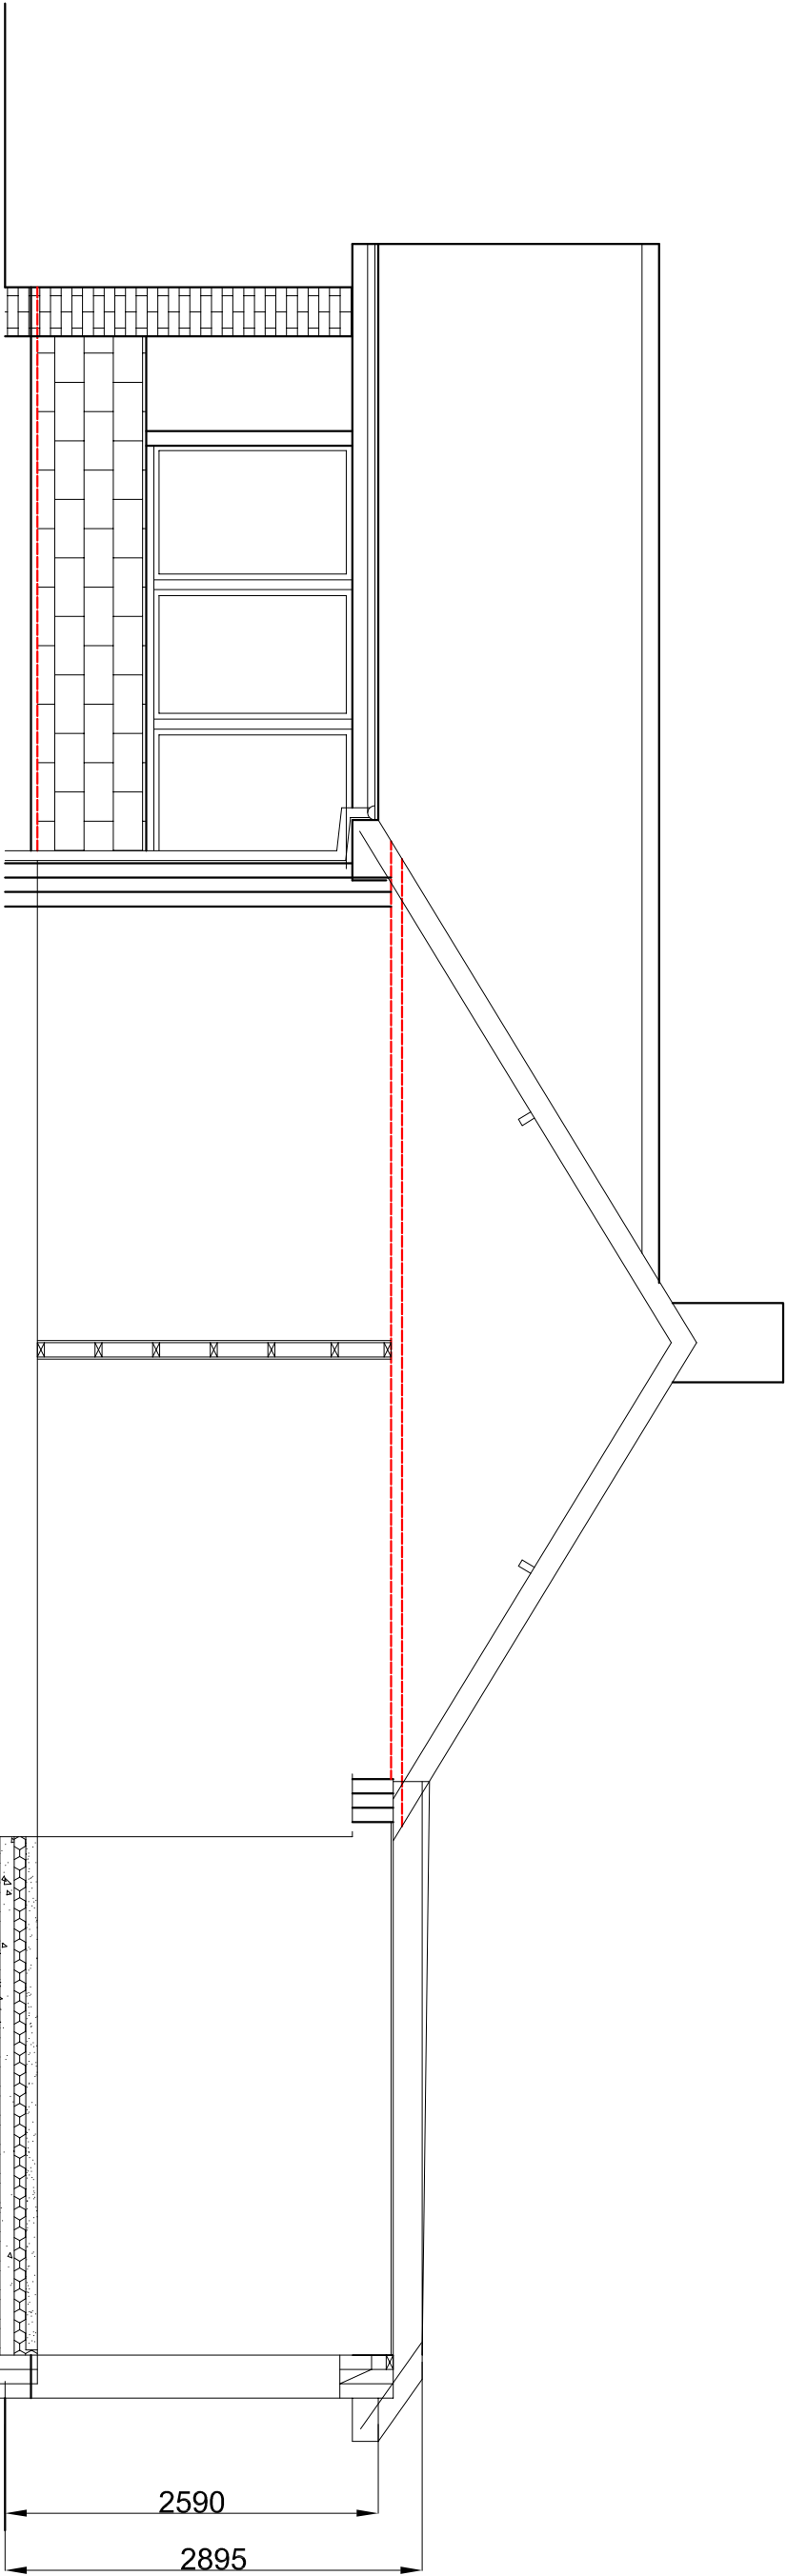

SECTION

Revision		Mar 2022	
Client	Mrs. S. Clarke		Date
Project	12, Highdown Close Ferring BN12 6PJ		
Proposed Elevations			
Title			
 Building Advisor Ltd  11, Dole View Ferring, Sussex BN9 8LA TEL/FAX 01273 774867 Mobile 07767 481463 E-mail kel@kelbuilding.co.uk			
Scale	1:50	Date	Mar 2022
Project No.		Page No.	004
A1		A	