


Wayne Gander MCIAT
Architectural Technologist
98 Durrington Lane
Worthing
West Sussex BN13 2RQ
Tel. 01903 694817

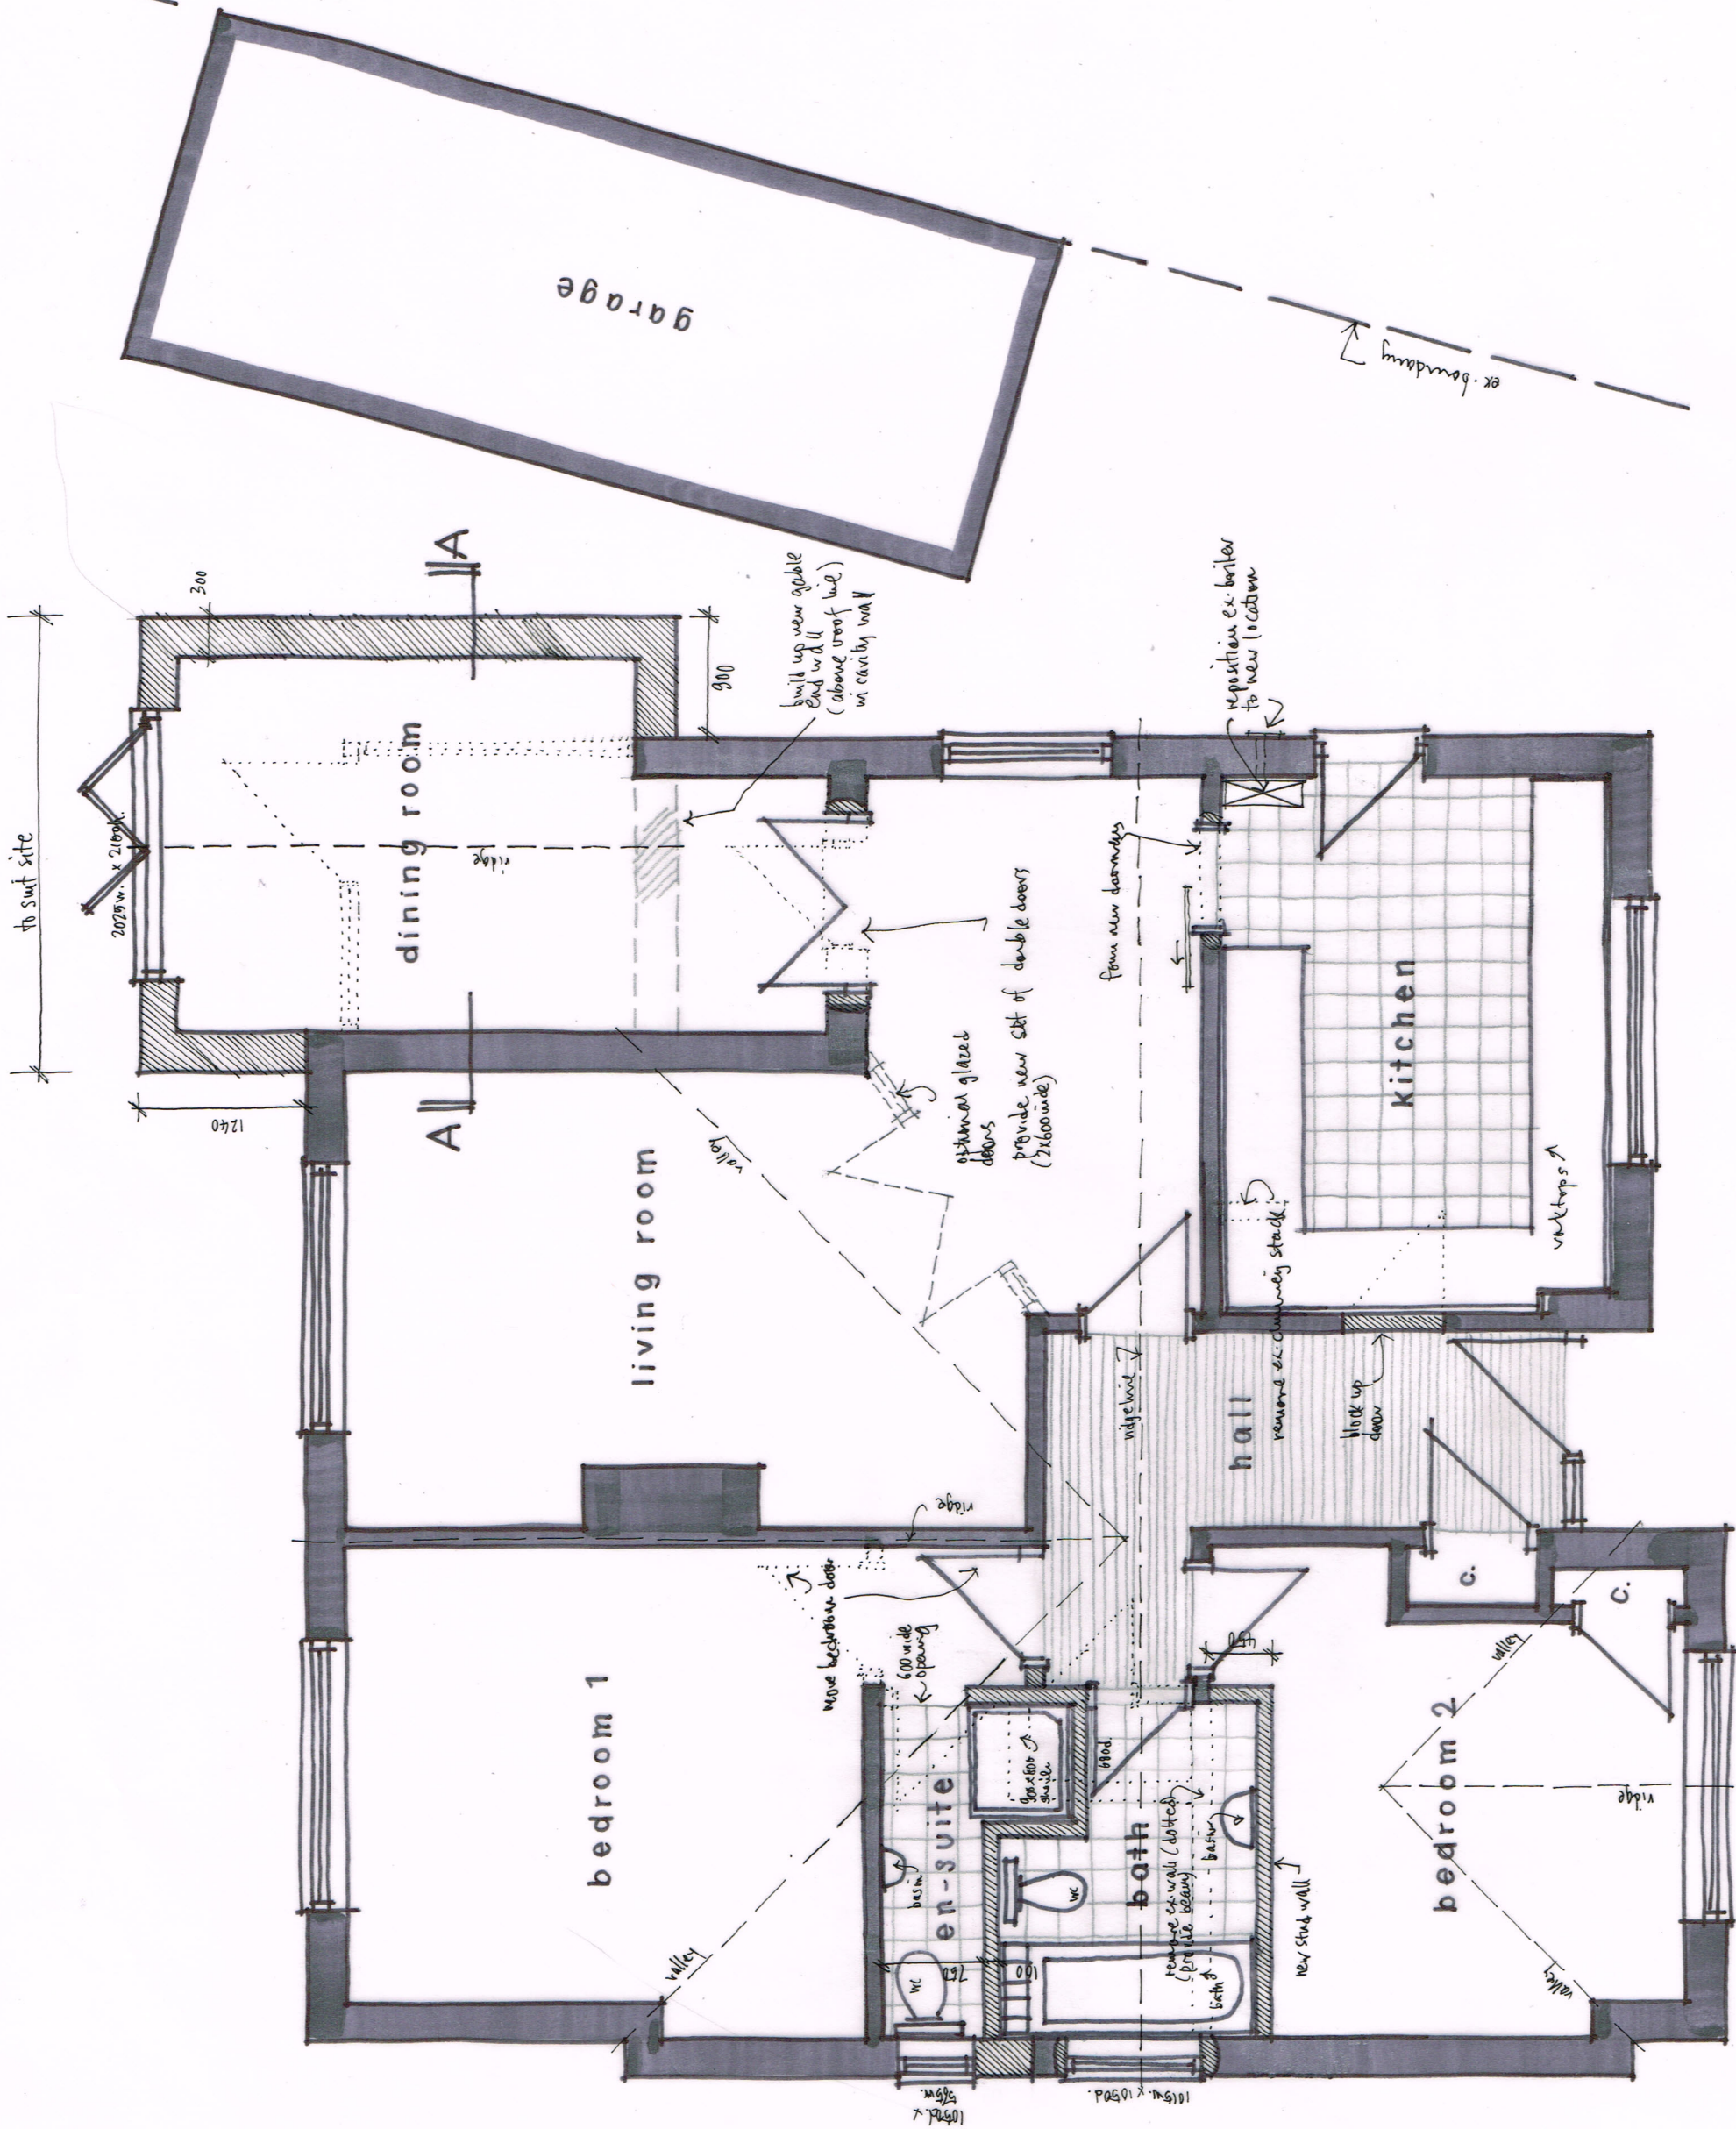

Revisions
B - basin added to ex-suite, roof line added to dining room extension 10/2/15
A - kitchen + bathroom layouts updated 4/2/15

4 POLPERRO CLOSE, FERRING

Proposals 03 B

Jan 2015