


PROPOSED ELEVATIONS 1:100@ A3

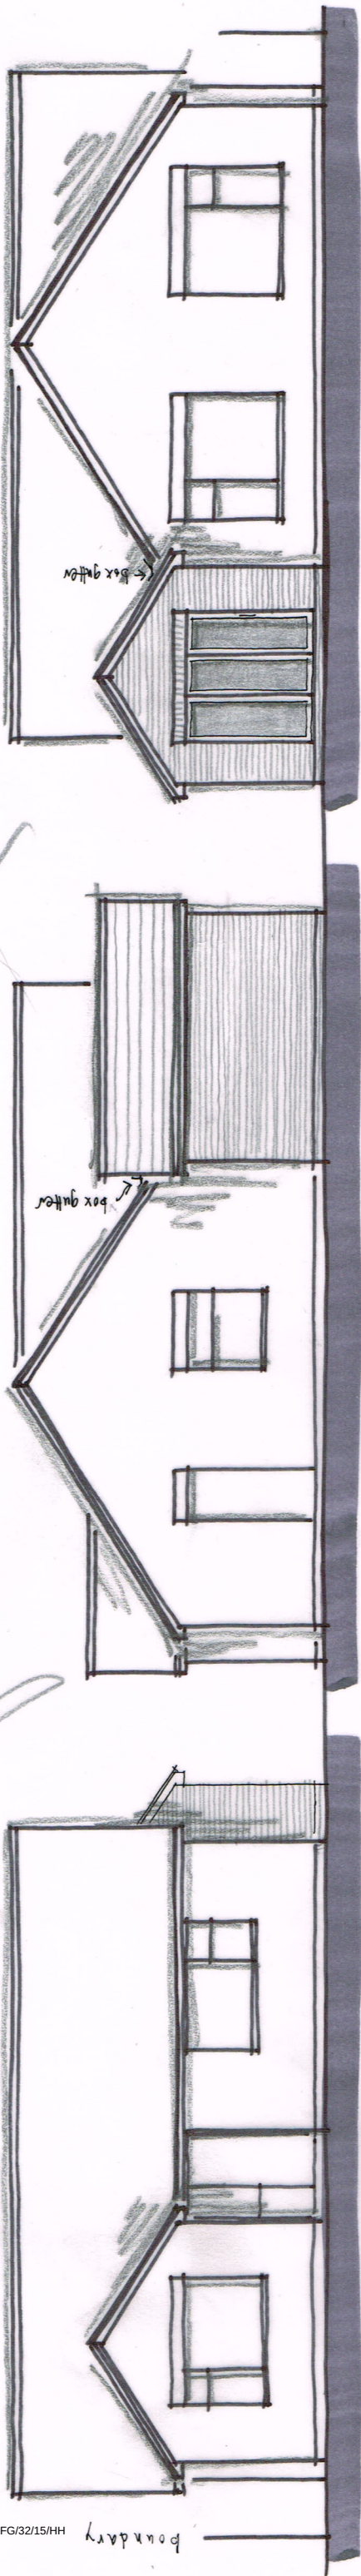


FRONT

SIDE


REAR

0 1 2 3 4 5  
metres

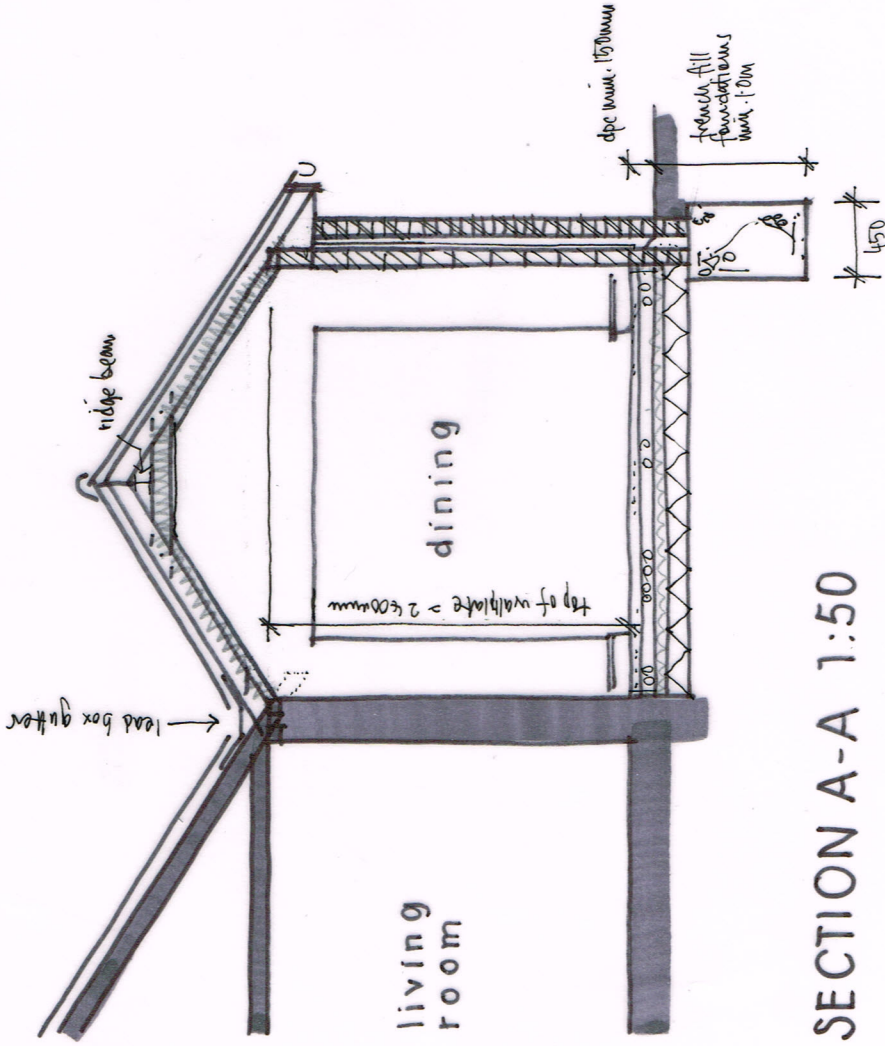

SECTION A-A 1:50

Wayne Gander MC/AT  
Architectural Technologist  
98 Durrington Lane  
Worthing  
West Sussex BN13 2RQ  
Tel. 01903 694817

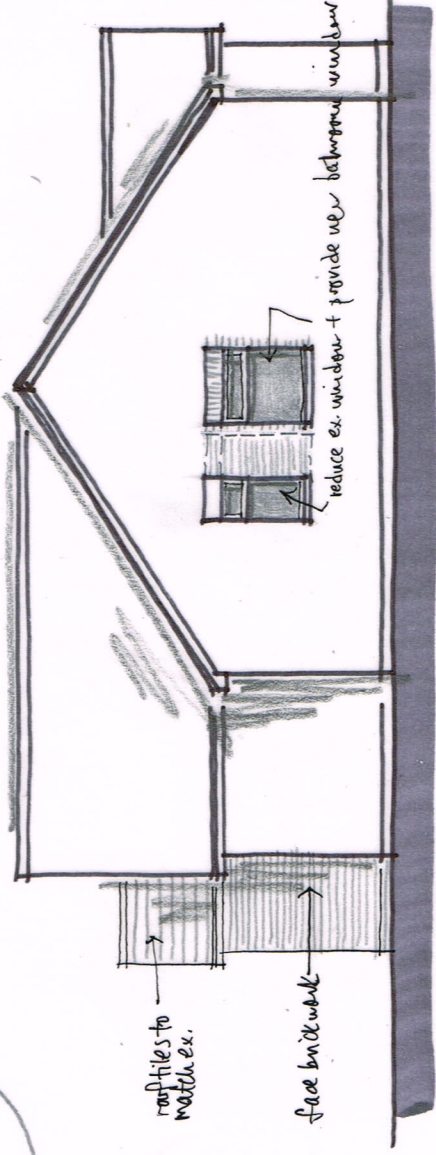

SIDE (E)

Revisions  
b - vaulted ceiling to dining room extension 10/2/15  
A - suit side window to extension if add window for new bathroom 4/2/15

4 POLPERRO CLOSE, FERRING

Proposals 04 B

Jan 2015