


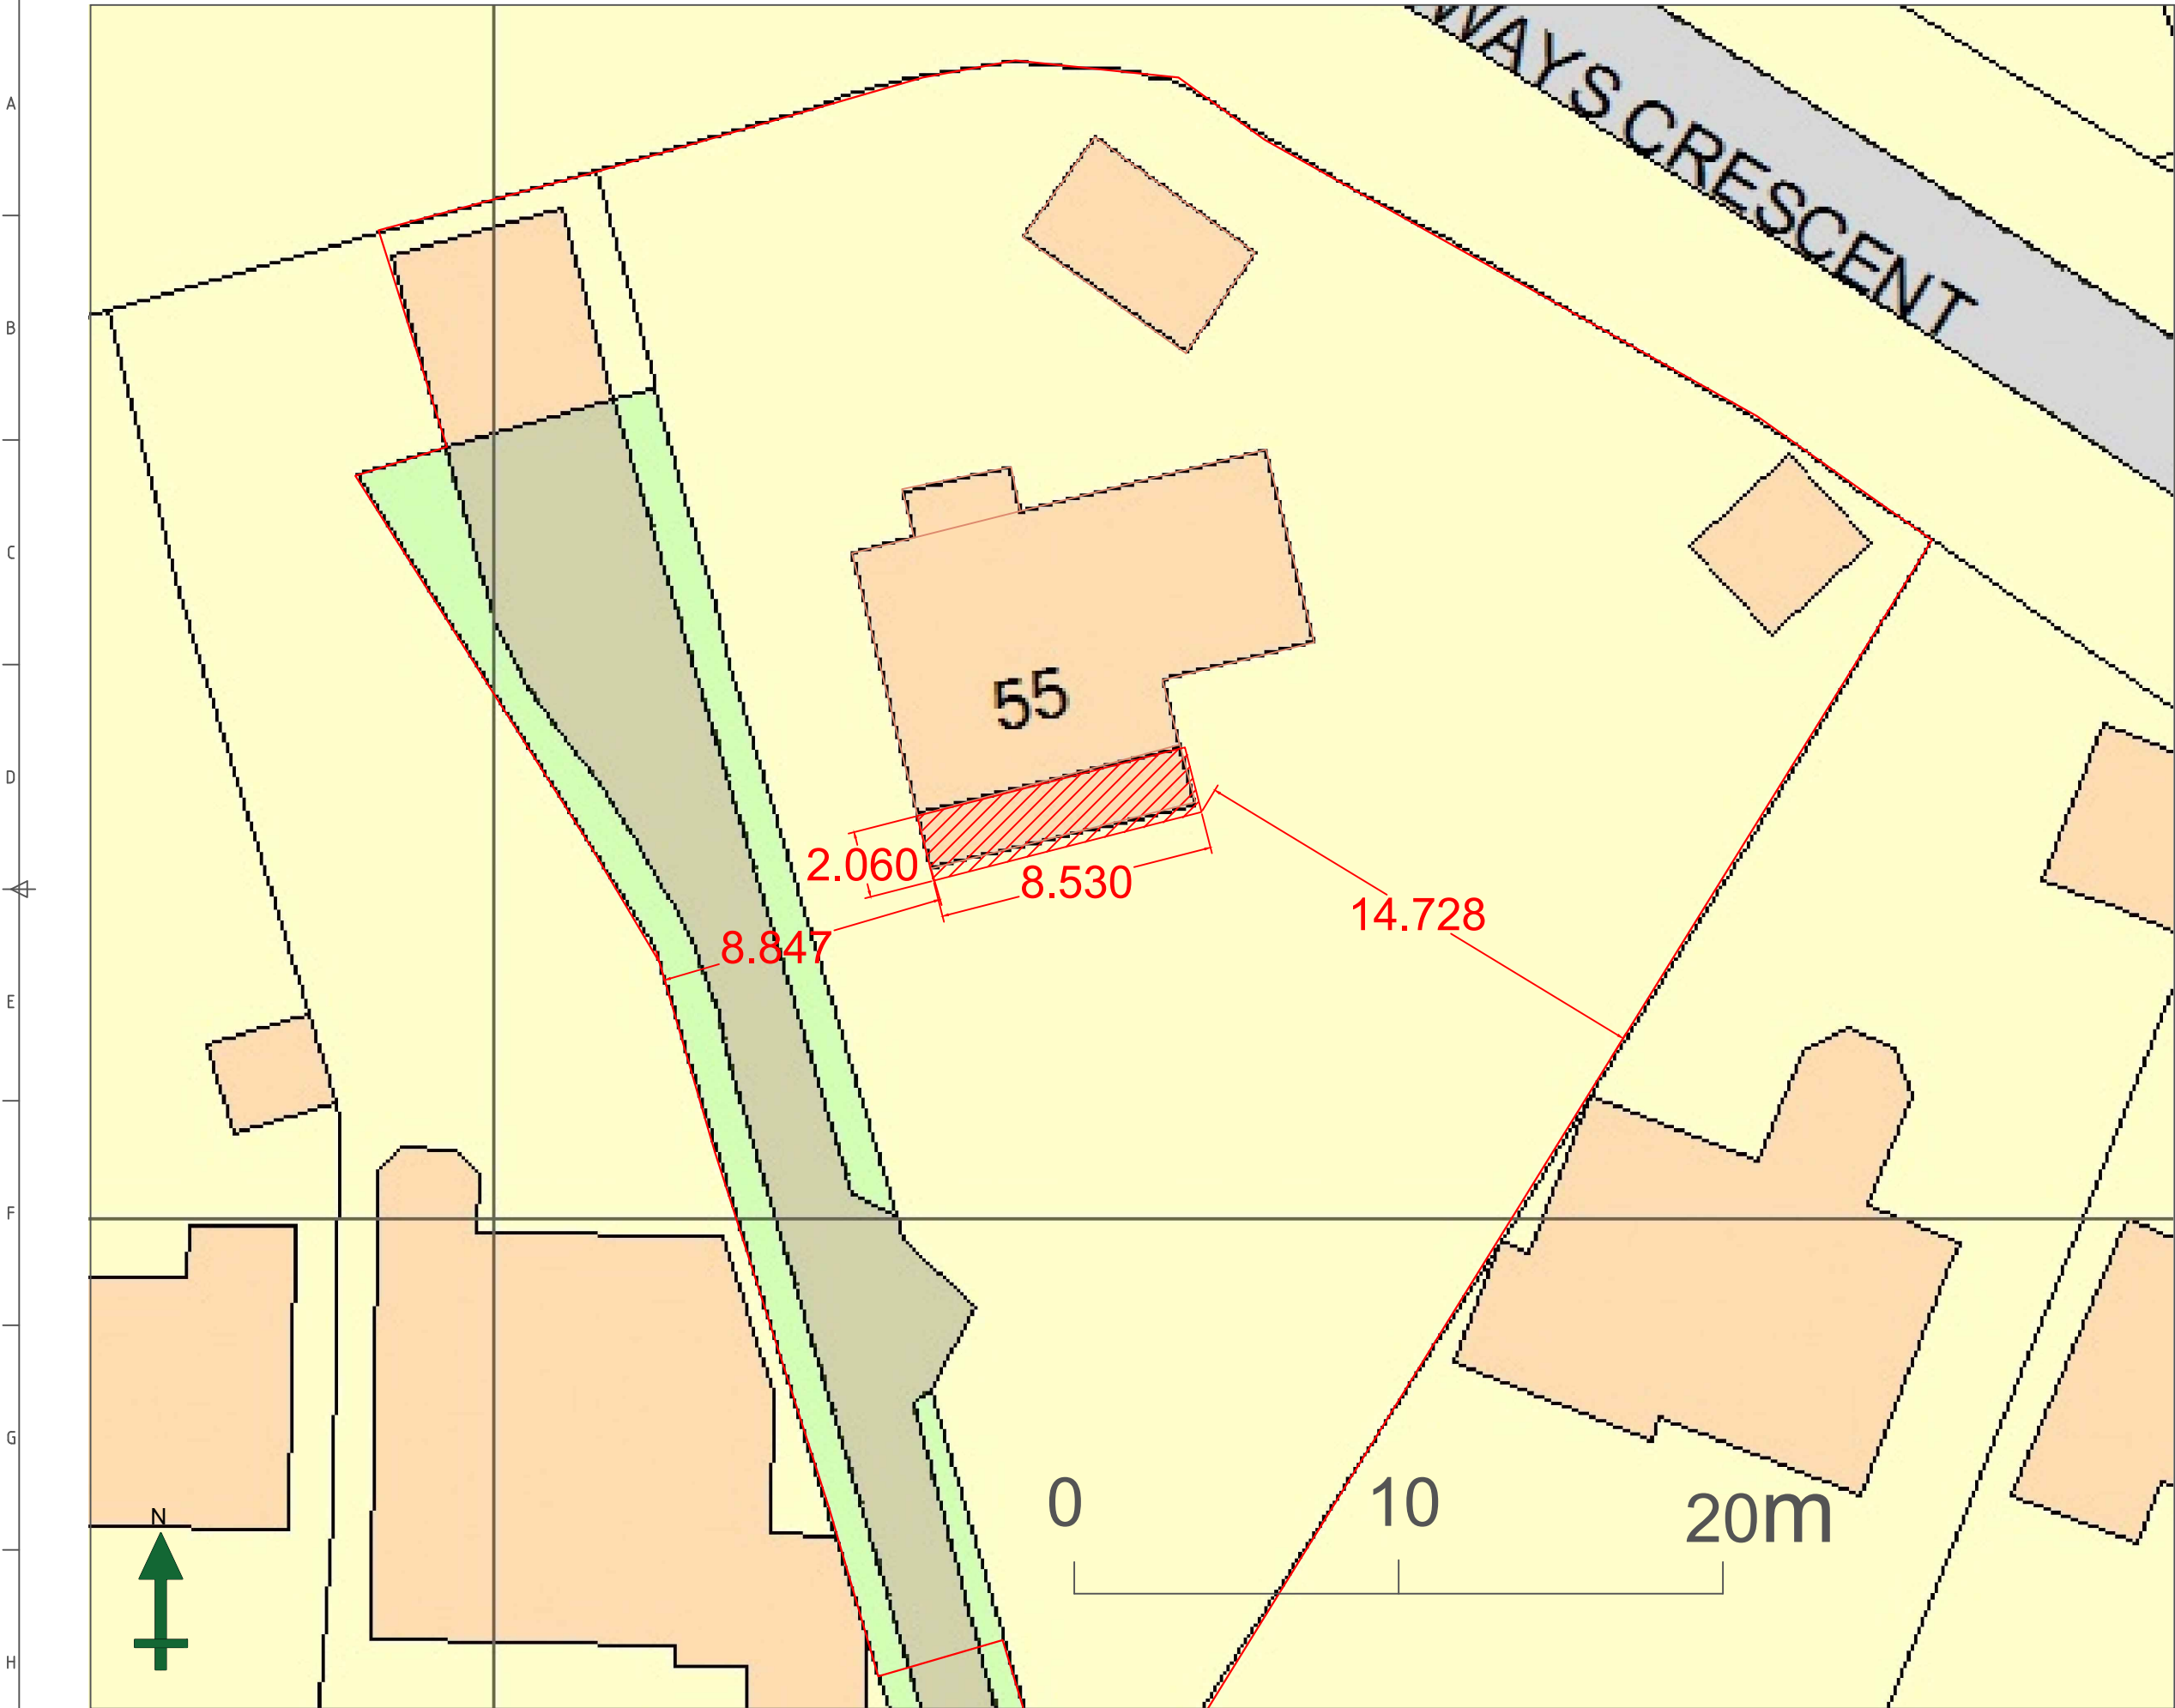

Rev.	Description	Dr'n	Chk	Date
	55 SEA LANE GARDENS, FERRING, WEST SUSSEX BN12 5EG			
	Mr & Mrs D Brooks			
Title	Reconstructed Sunroom Extension BLOCK PLAN			
Scales	1:200	Sheet Size	A3	
Drawn	DMB	Checked	Date	Feb 18
Drg. No.	55SLG-02	Revision	0	