




part Front Elevation : north aspect

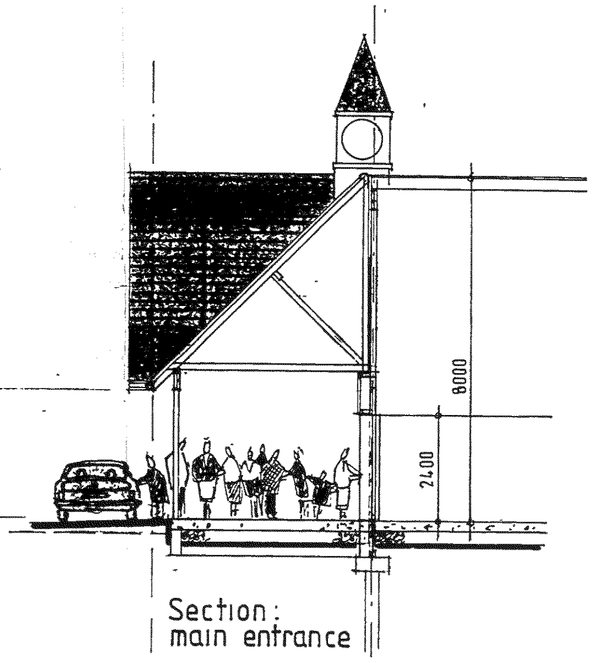


Section :
main entrance

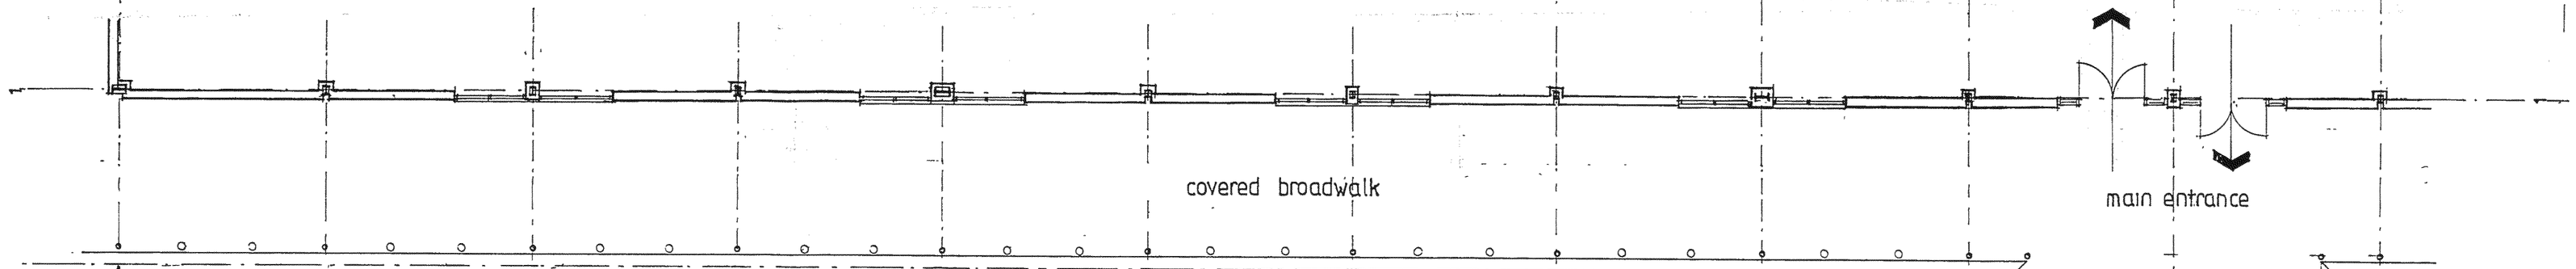


part Ground Floor Plan

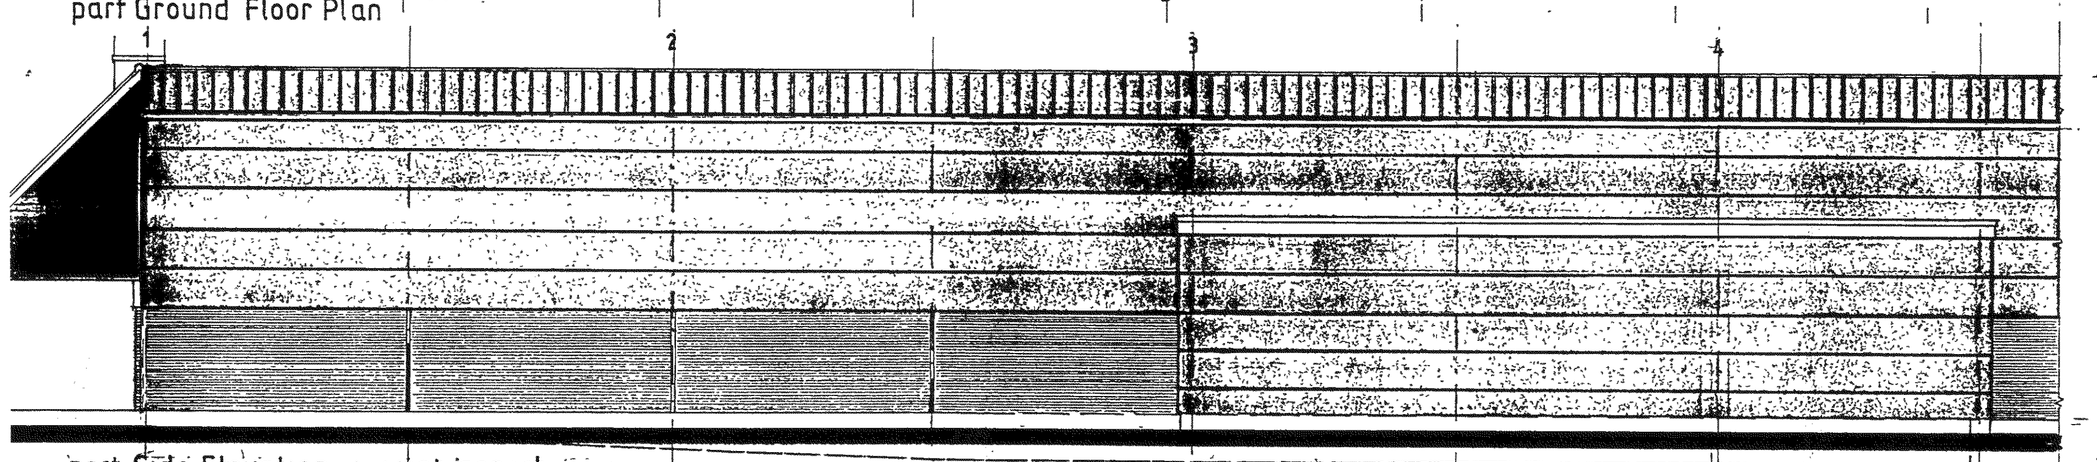

part Side Elevation : west aspect

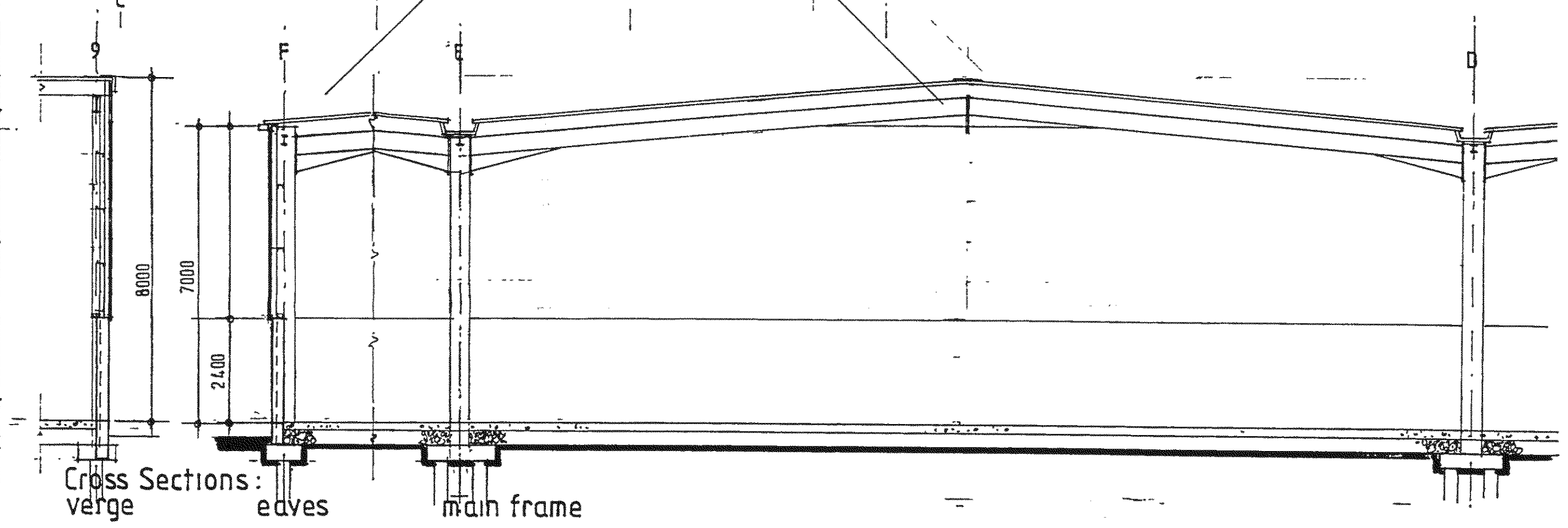

Cross Sections :
verge eaves main frame

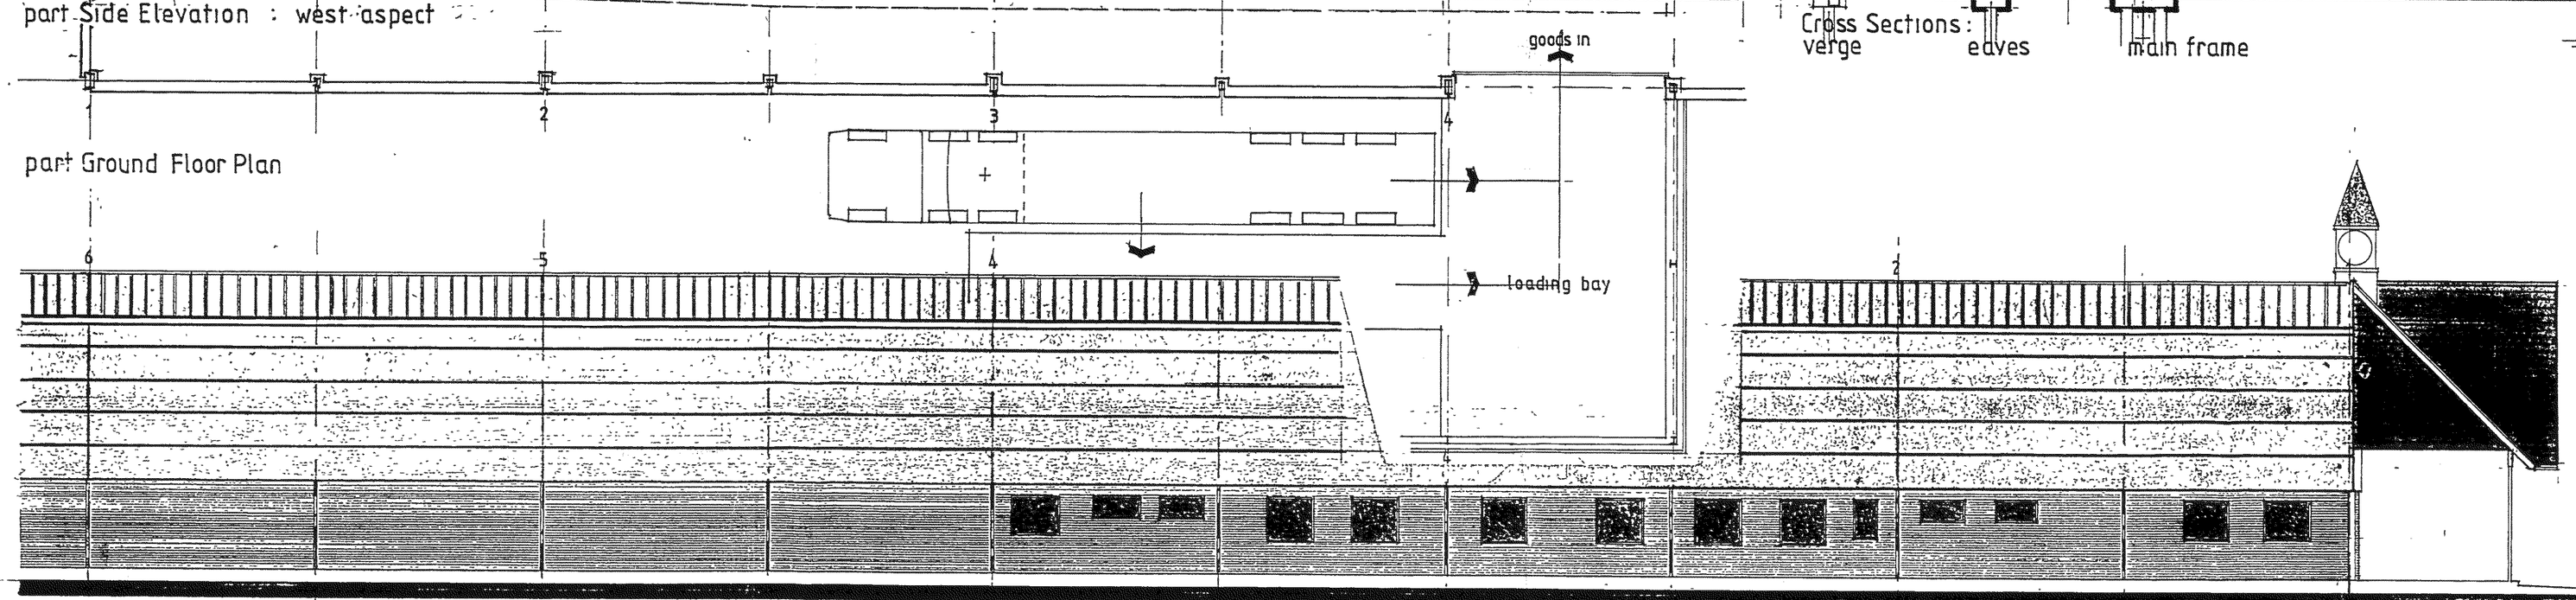

part Ground Floor Plan

Roof turret:
white and lead effect GRP

Main roof:
Kingspan KS1000 RW insulated roof panels at 5° pitch with Colorcoat HP200 finish

Broadwalk roof:
Decra Classic mineral finish metal roof tiles


Gables:
white upvc weather boarding and barge boards

white fascia

Upper walls:
Kingspan KS900 horisontal flat profile insulated panels with Colorcoat HP200 finish

Lower walls:
Hanson QuickBuild prefabricated brick panels
Windows: white UPVC

0 1m. 2 3 4 5 6 7 8m.

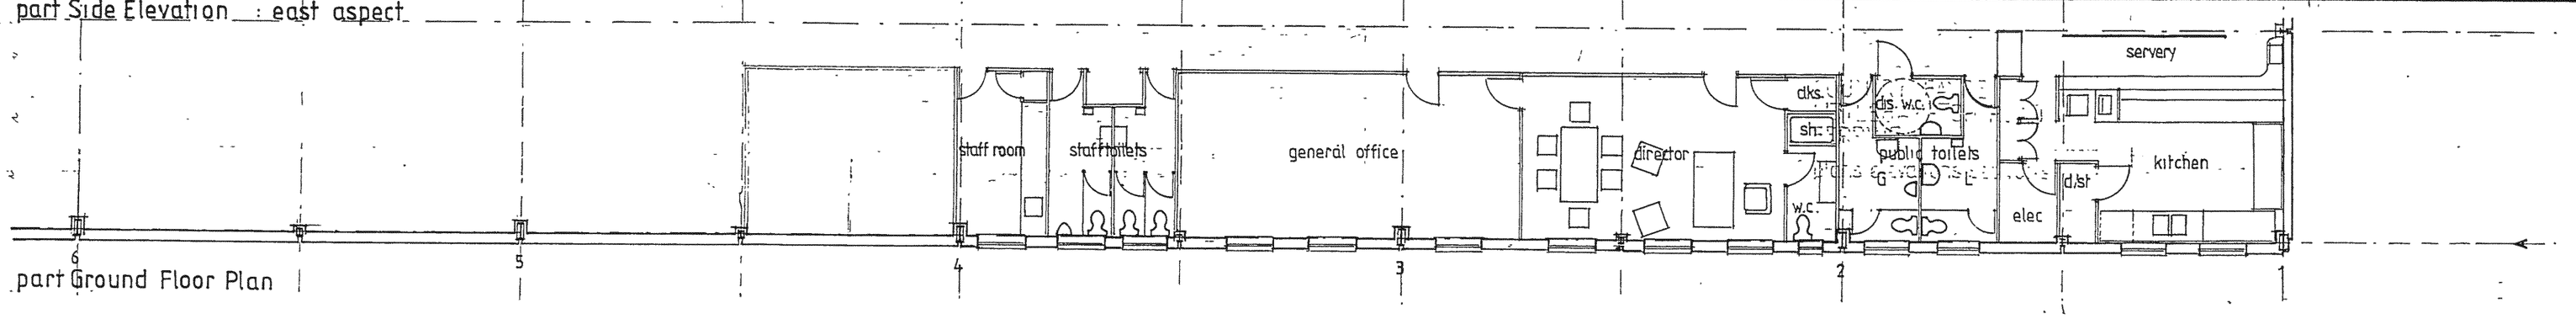

part Side Elevation : east aspect

part Ground Floor Plan

ARUN DISTRICT COUNCIL
N 174 08

BMP CHARTERED ARCHITECTS
Beecham Moore Partnership
The Studio
19 Old Patcham Mews Brighton
East Sussex BN1 8YW
tel 01273 330502

TITLE COUNTRY FAYRE
LITTLEHAMPTON ROAD
FERRING

DETAIL plans, elevations, sections

SCALE 1-100 at A1

DATE

2210 : 04

Contractors must check all dimensions on site. Only figured dimensions are to be worked from. Discrepancies must be reported immediately to the architects before proceeding
©This drawing is copyright of BMP