


ARUN DISTRICT COUNCIL
No. FG 174 08

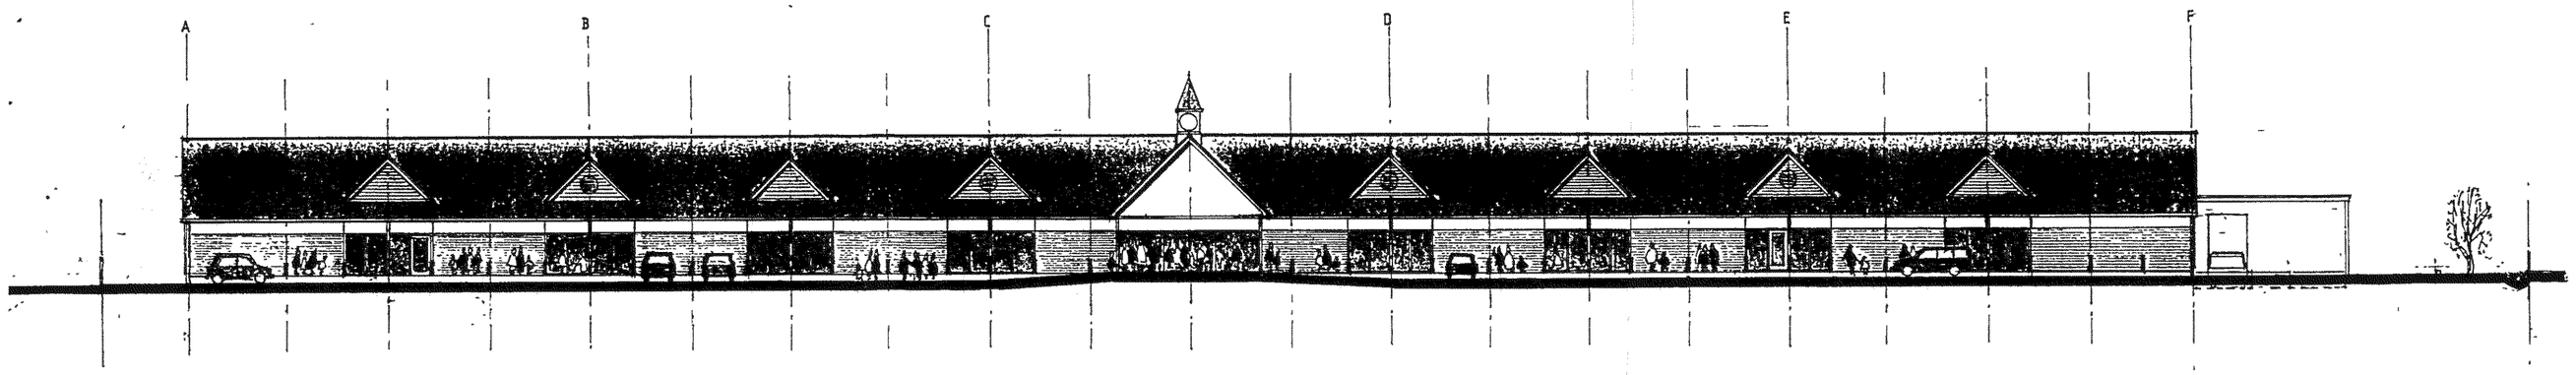


1·250 Front Elevation north aspect

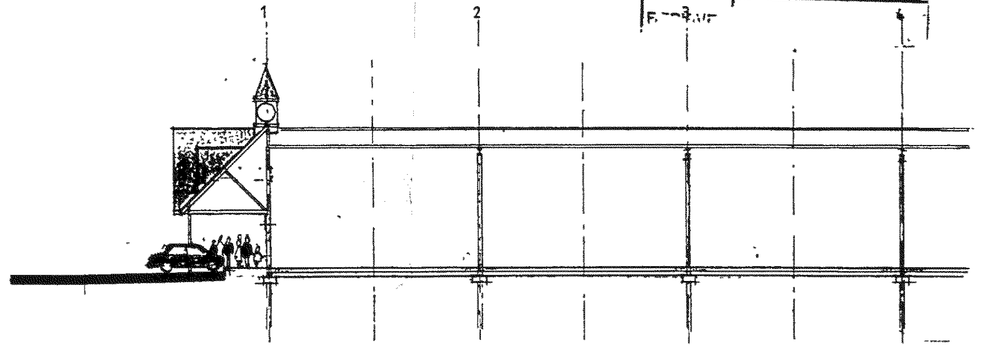


1·250 Section

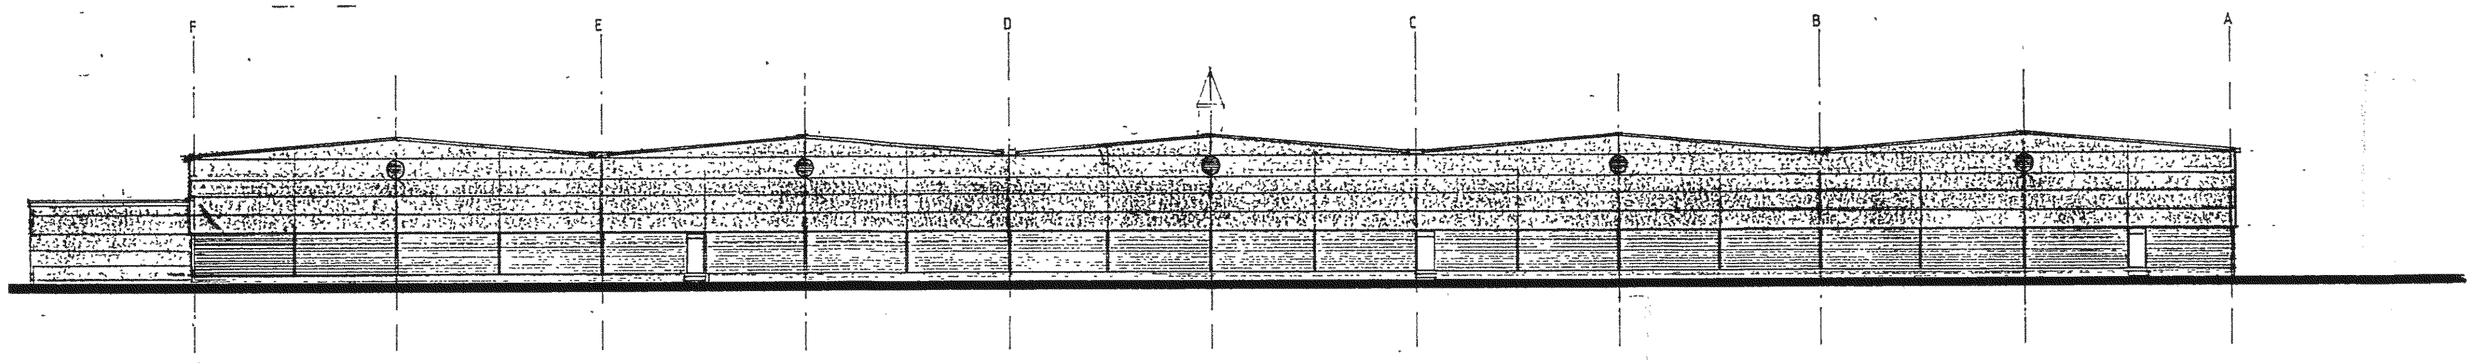

1·250 Rear Elevation south aspect

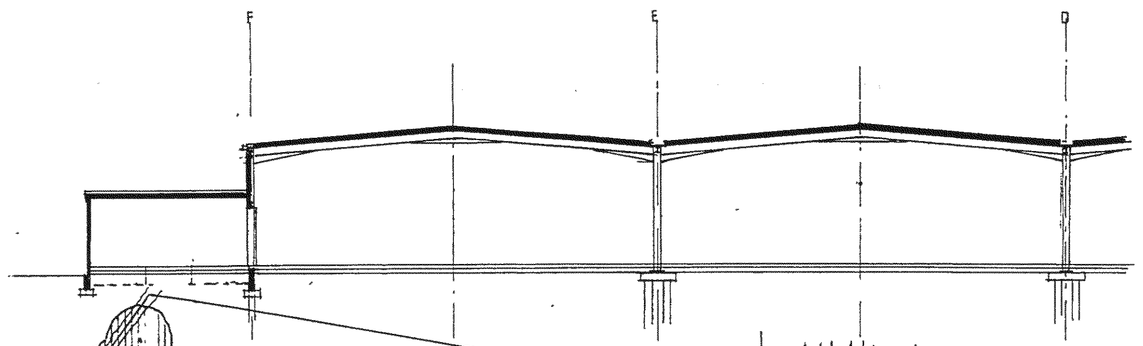


1·250 Section

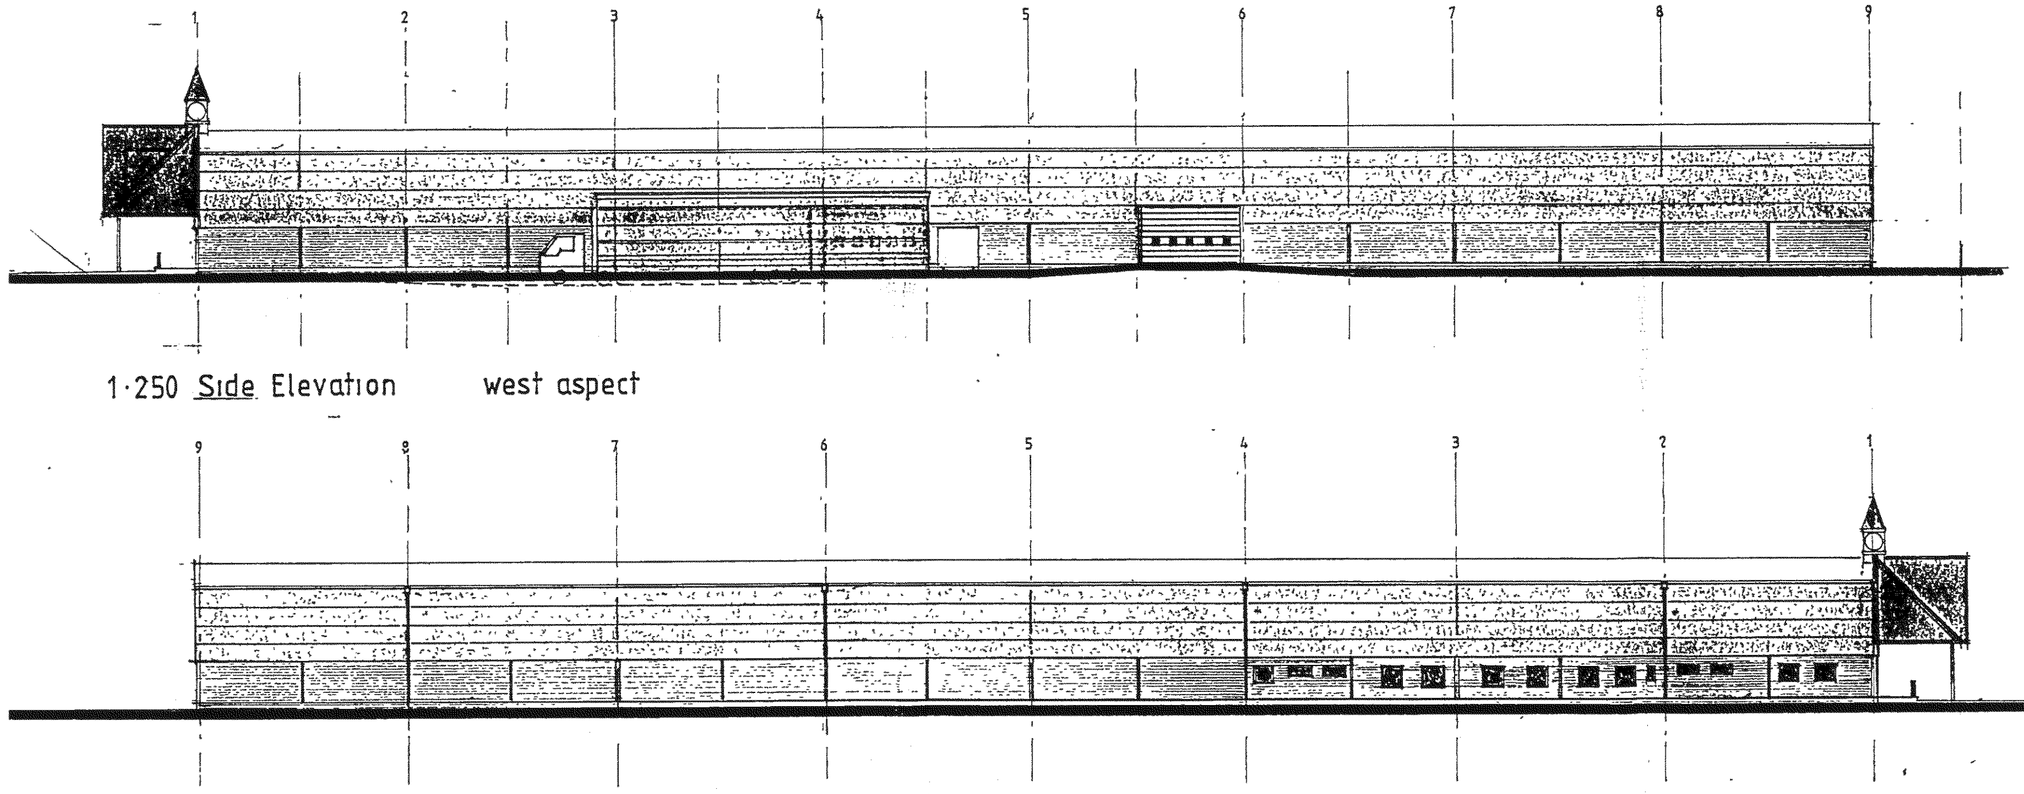

1·250 Side Elevation west aspect

1·250 Side Elevation east aspect

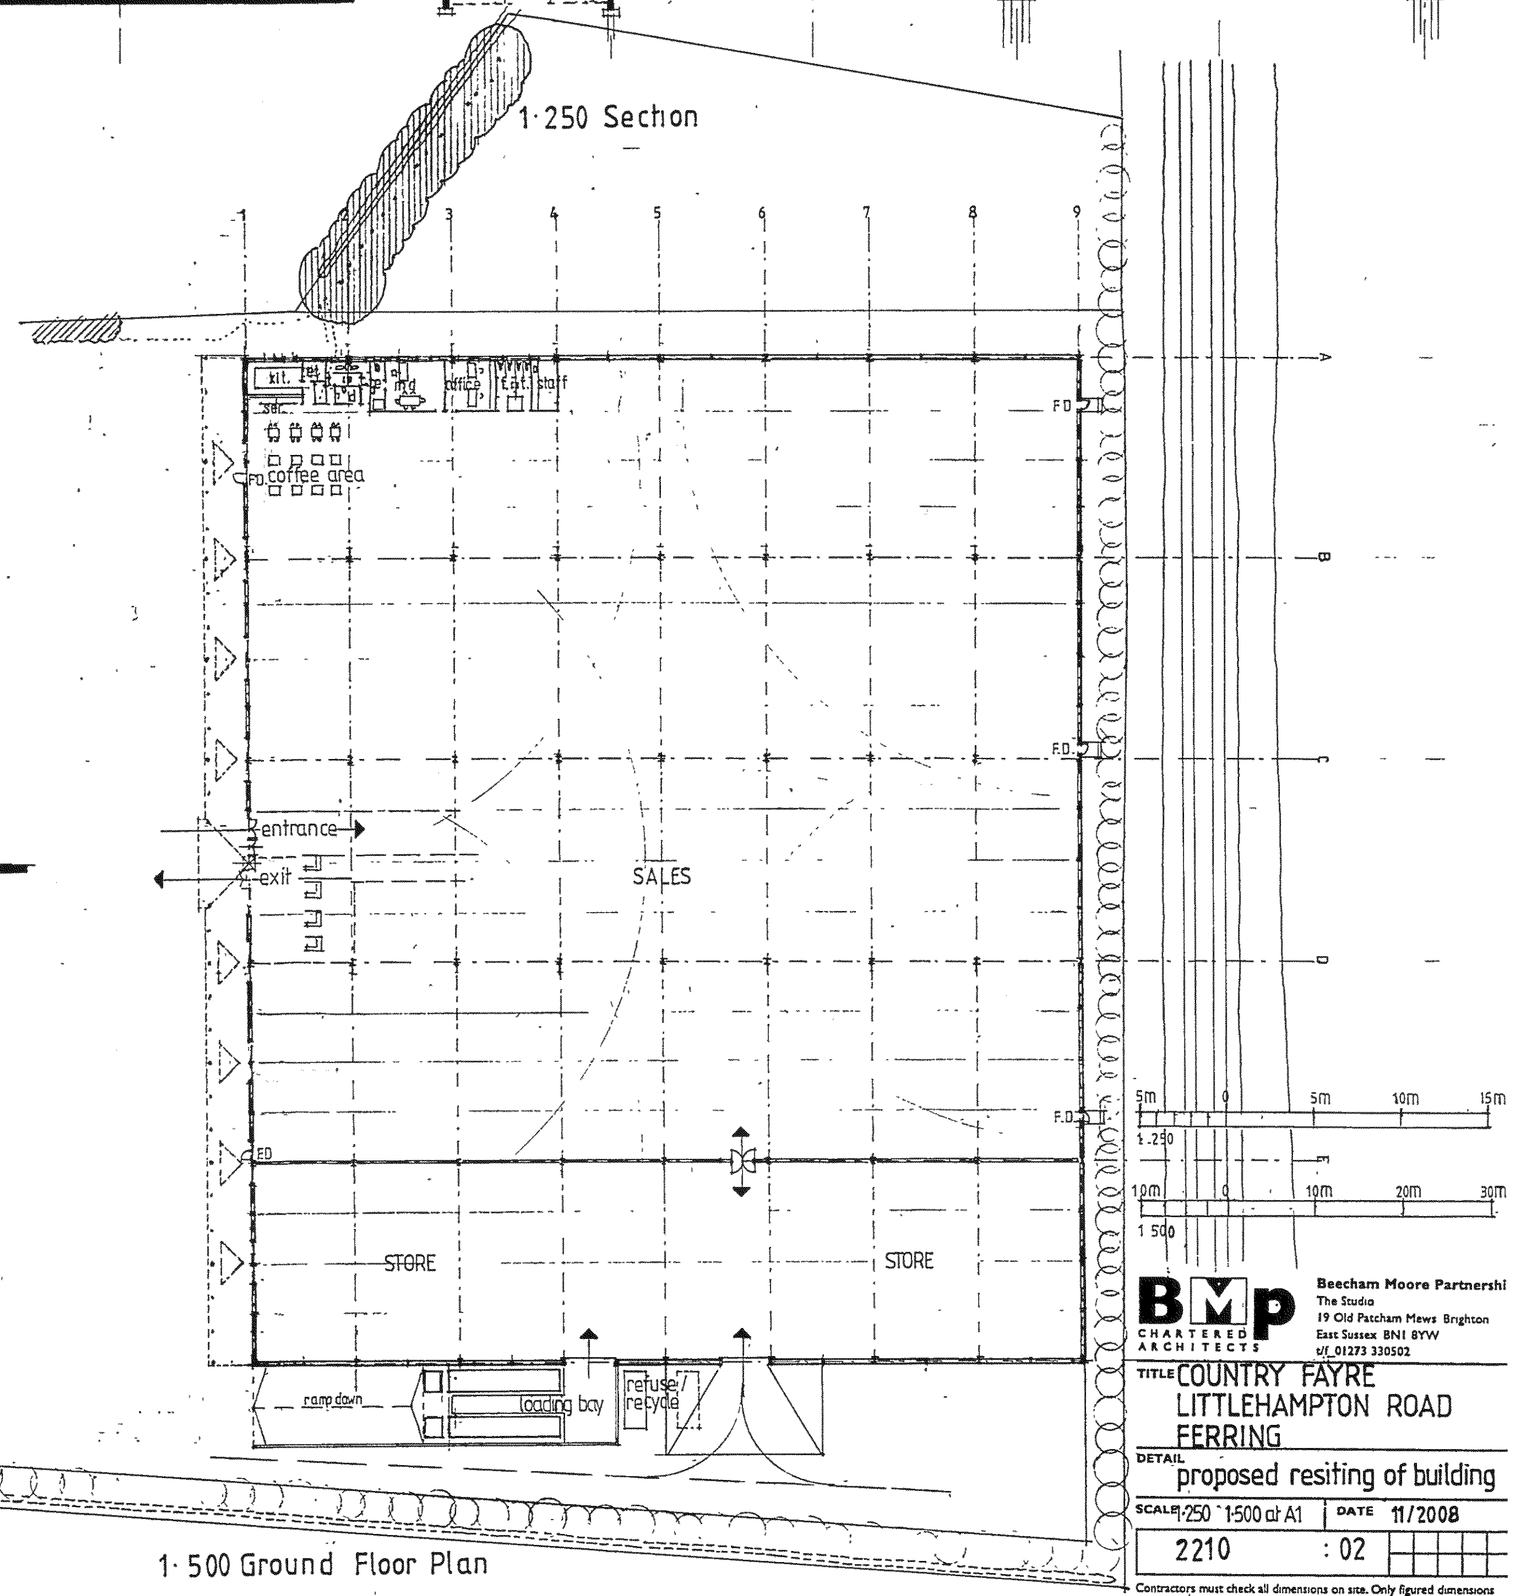

1·500 Ground Floor Plan

BMP CHARTERED ARCHITECTS
Beecham Moore Partnership
The Studio
19 Old Patcham Mews Brighton
East Sussex BN1 8YW
t/f 01273 330502

TITLE COUNTRY FAYRE
LITTLEHAMPTON ROAD
FERRING

DETAIL proposed resiting of building

SCALE 1:250 · 1:500 at A1 | DATE 11/2008

2210 : 02

Contractors must check all dimensions on site. Only figured dimensions are to be worked from. Discrepancies must be reported immediately to the architects before proceeding
© This drawing is copyright of BMP