




Front (South) Elevation to Cissbury Road



Side (East) Elevation



Rear (North) Elevation

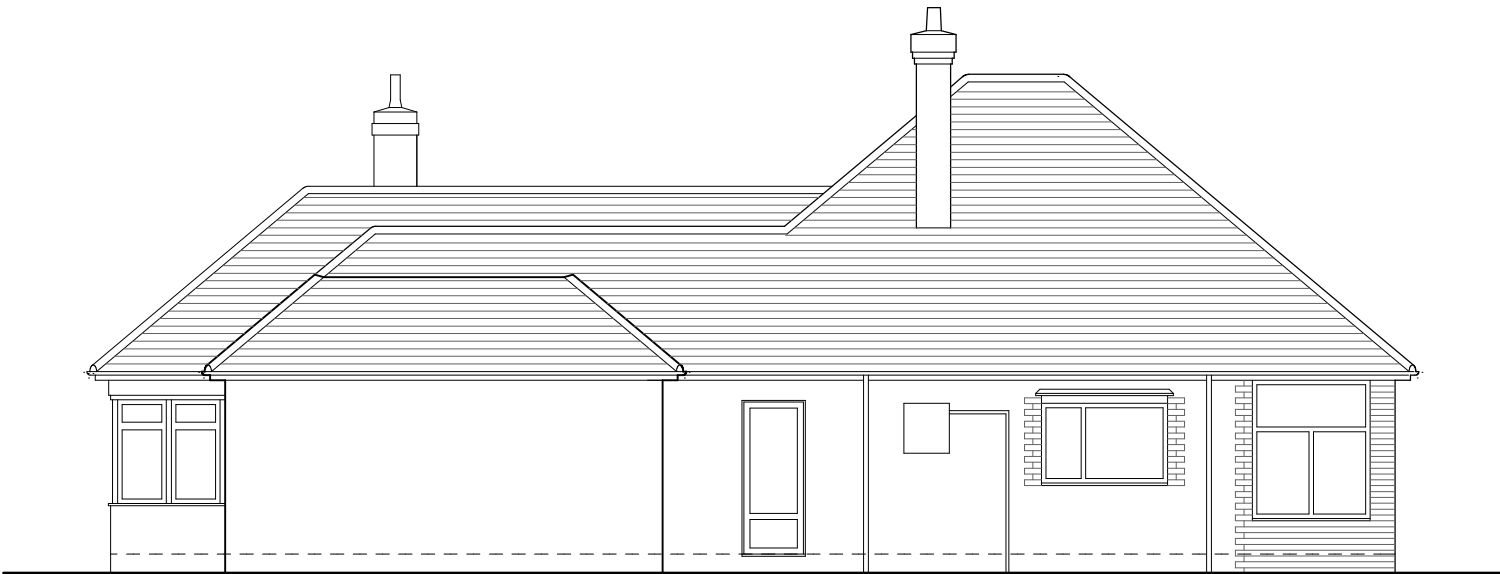

Side (West) Elevation

Revisions			

PROJECT

15 Cissbury Road
Ferring

DRAWING

Elevations as Existing

SCALE	DATE	DRG No
1:100@A3	Feb 2015	1425/SR03

Glenn Curran MCIAT

ARCHITECTURAL DESIGN + TECHNOLOGY
THE STUDIO 19 UPPER WEST DRIVE FERRING WEST SUSSEX BN12 5RG
T 01903 248787 M 07505 306875 E INFO@GLENNCURRAN.CO.UK

