

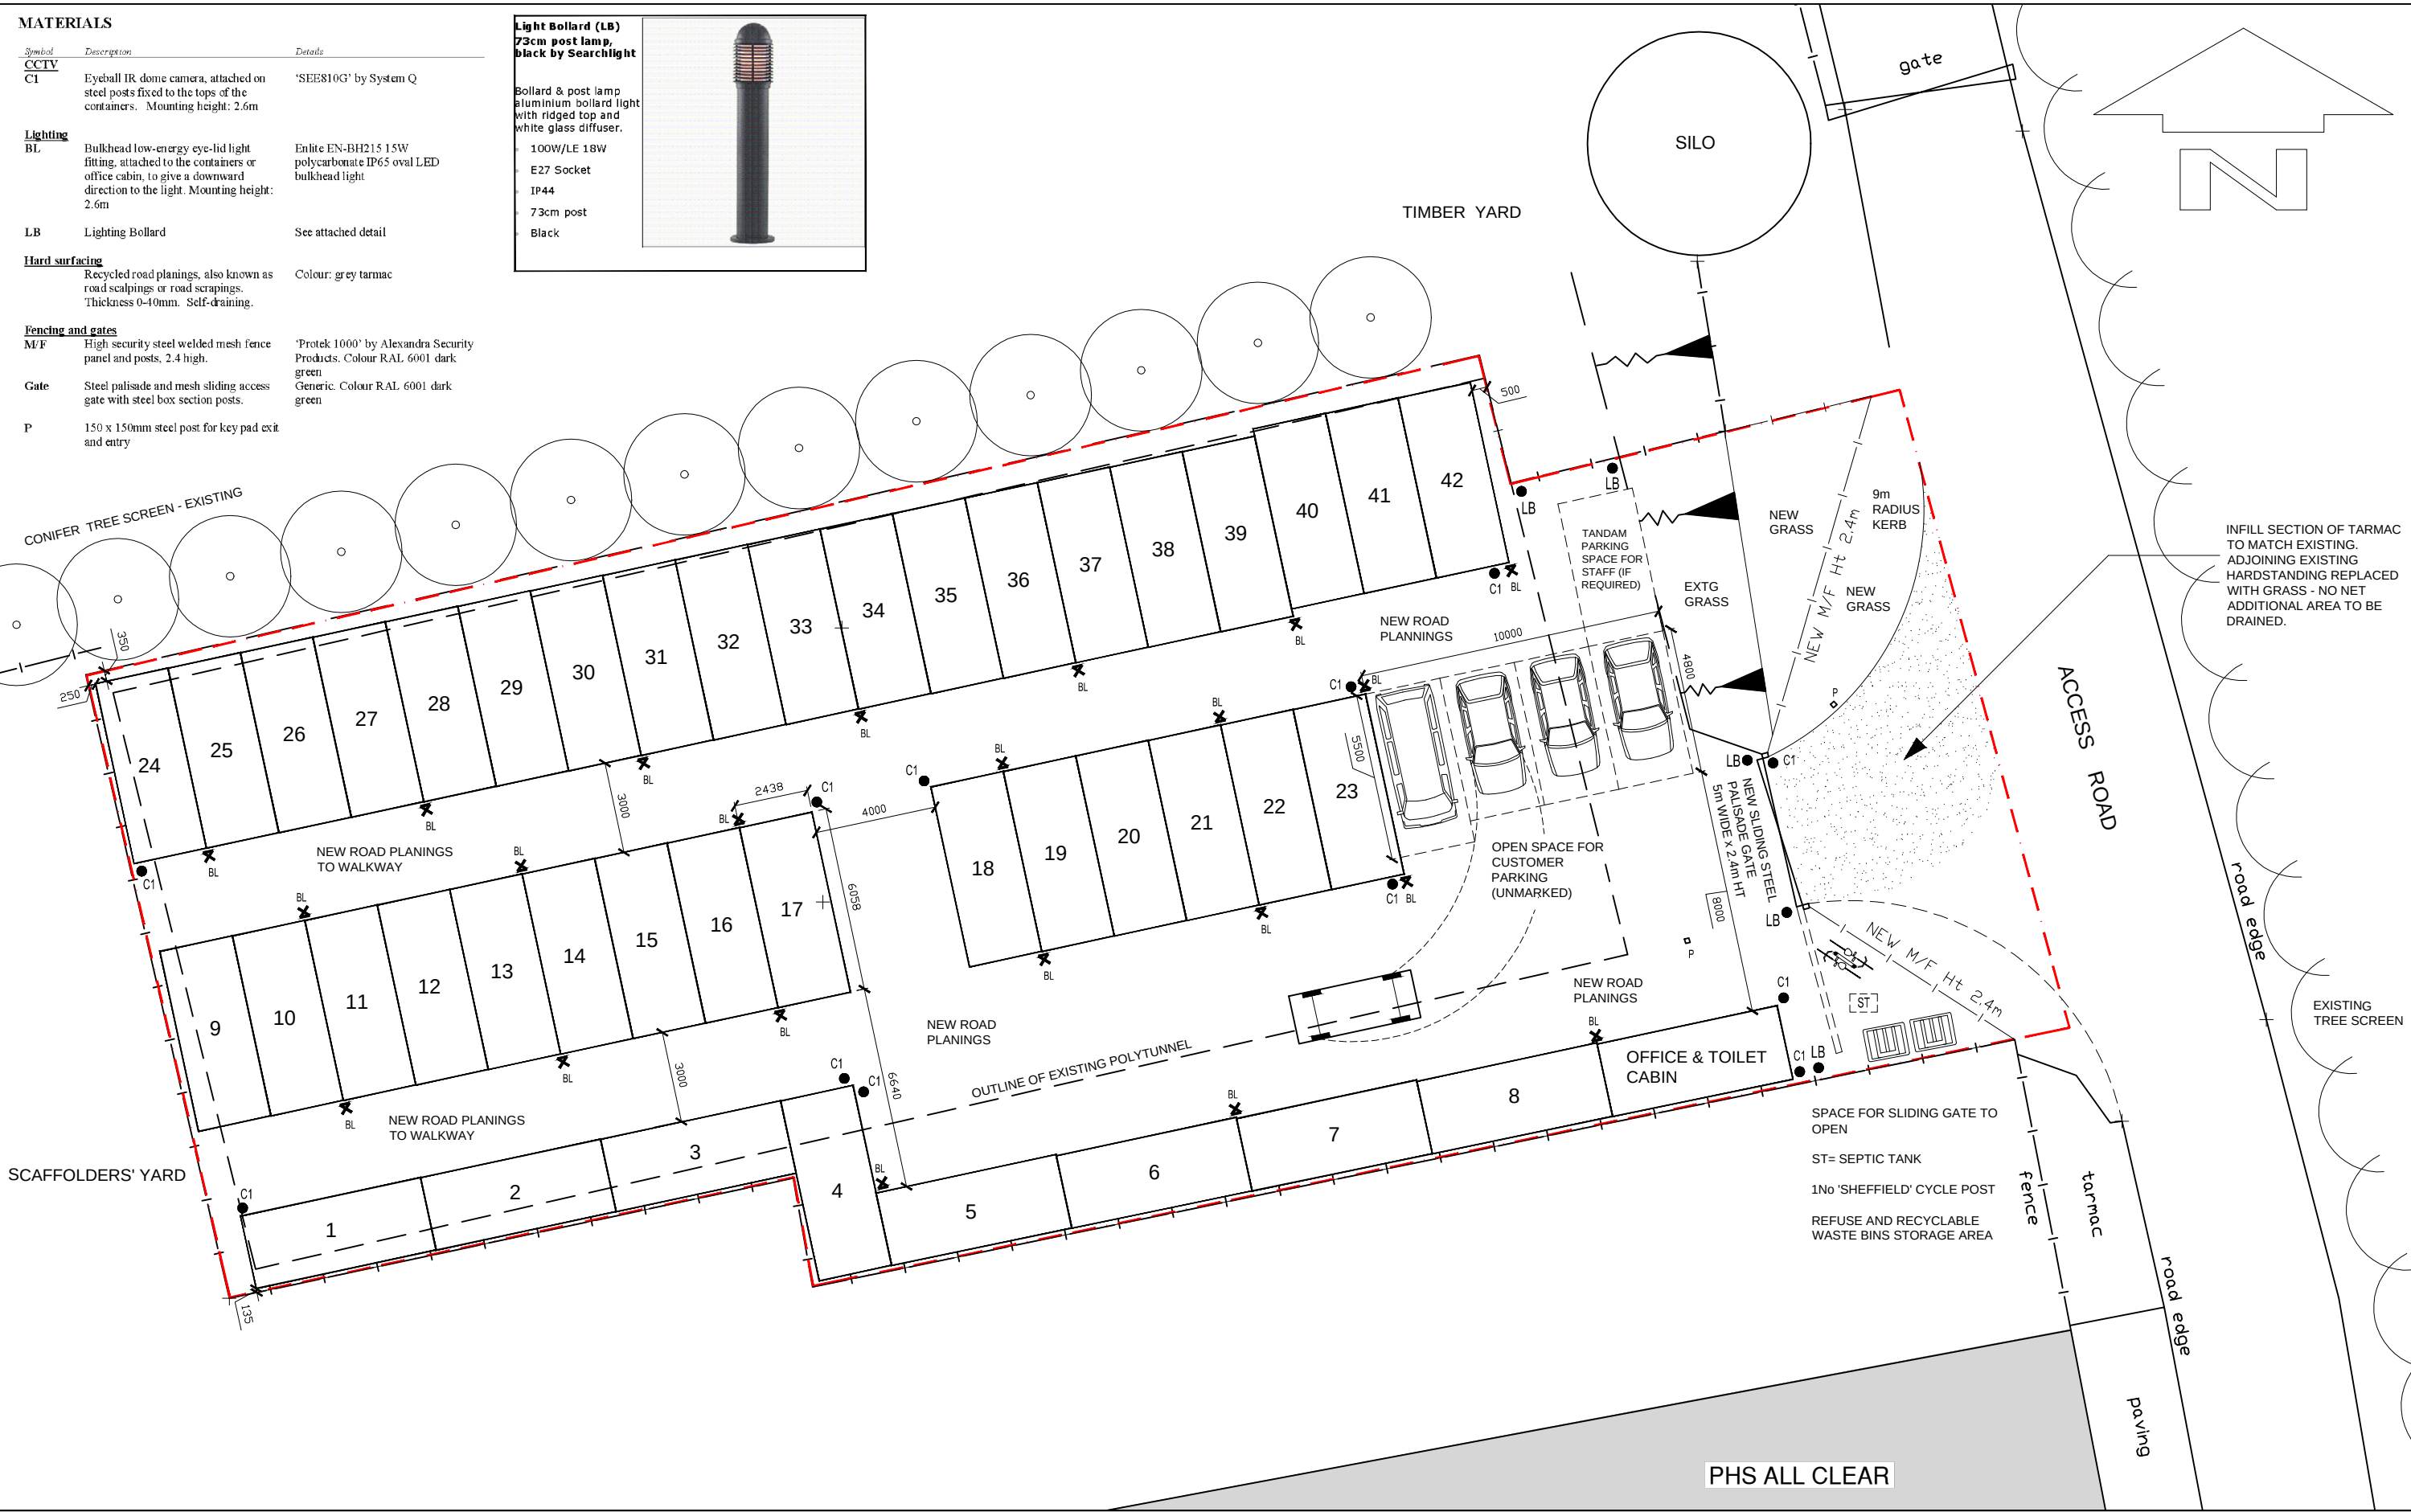


MATERIALS

Symbol	Description	Details
CCTV		
C1	Eyeball IR dome camera, attached on steel posts fixed to the tops of the containers. Mounting height: 2.6m	'SEE810G' by System Q
Lighting		
BL	Bulkhead low-energy eye-lid light fitting, attached to the containers or office cabin, to give a downward direction to the light. Mounting height: 2.6m	Enlite EN-BH215 15W polycarbonate IP65 oval LED bulkhead light
LB	Lighting Bollard	See attached detail
Hard surfacing	Recycled road planings, also known as road scalplings or road scrapings. Thickness 0-10mm. Self-draining.	Colour: grey tarmac
Fencing and gates		
M/F	High security steel welded mesh fence panel and posts, 2.4 high.	'Protek 1000' by Alexandra Security Products. Colour RAL 6001 dark green
Gate	Steel palisade and mesh sliding access gate with steel box section posts.	Generic. Colour RAL 6001 dark green
P	150 x 150mm steel post for key pad exit and entry	

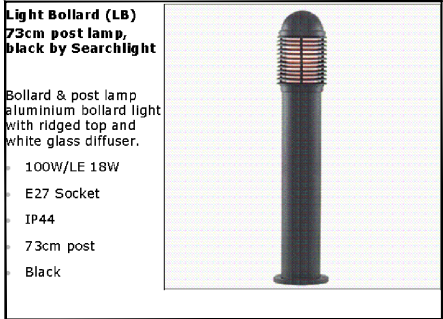

NOTES
1) THIS DRAWING IS COPYRIGHT
2) FITTINGS ARE INDICATIVE
3) LINES OF DRAINAGE AND JUNCTION LINES ASSUMED

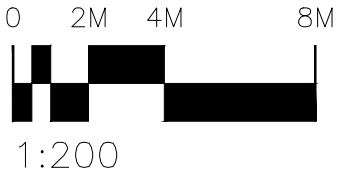

PRELIMINARY

Rev	Date	Description
A	1-11-17	UPDATED
B	29-01-18	UPDATED
C	23-2-18	LIGHTING BOLLARDS ADDED

JOHN COLLINS ASSOCIATES
CHARTERED SURVEYORS • TOWN PLANNERS

127 BEULAH ROAD
THORNTON HEATH
SURREY CR7 8JJ
T: 020 8771 3721
E: mail@jcasurveyors.co.uk

CLIENT
Standby Self Storage

PROJECT
**Land at McIntyre Nursery
Littlehampton Road
Ferring
West Sussex BN12 6PG**

DATE Oct 2017	STATUS OUTLINE
SIZE A3	SCALES 1 : 200

TITLE PROPOSED SITE & BLOCK PLAN	DWG NO 5285-2	REV C
--	-------------------------	-----------------