


BLOCK PLAN

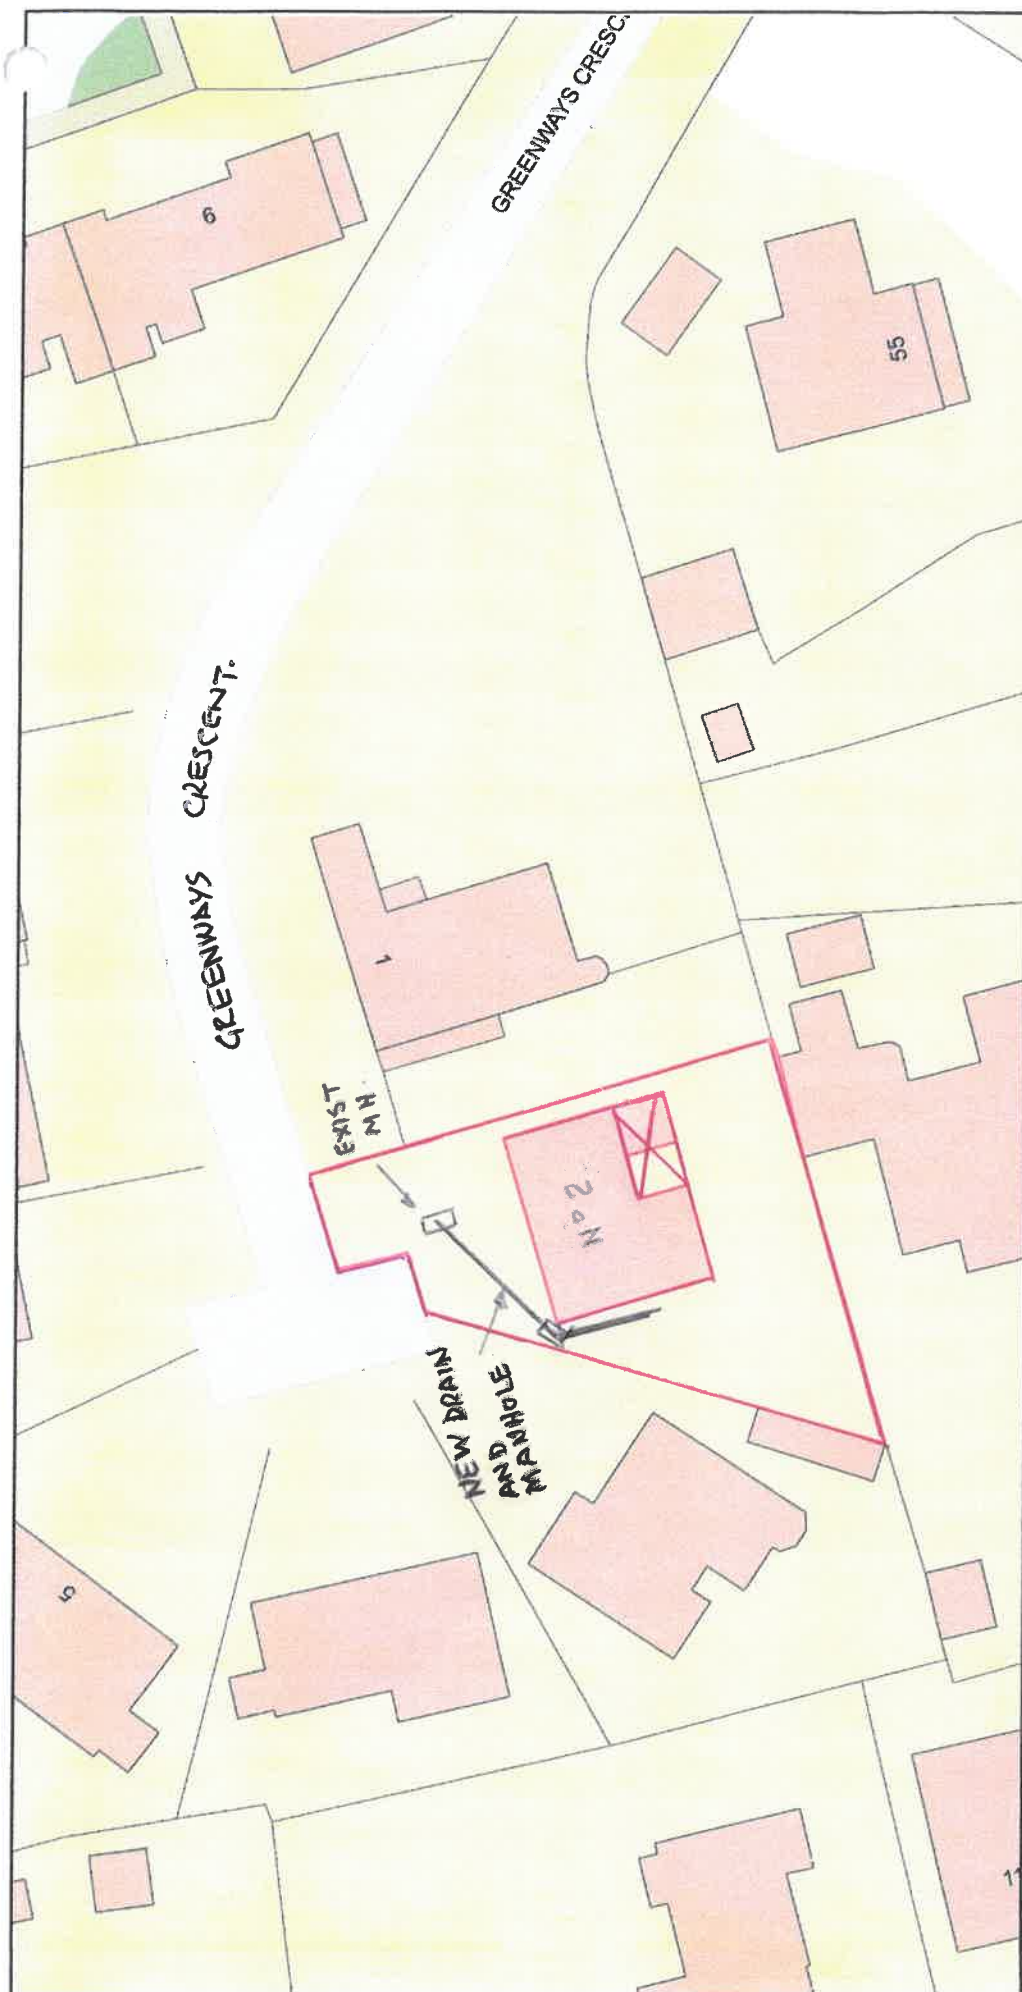

Plan Produced for: Mr. & Mrs. ROBERTS
 Date Produced: 11 Mar 2020
 Plan Reference Number: TQRQM20071160238640
 Scale: 1:500 @ A4

Nº 2 GREENWAYS CRESCENT
 FERRING BN17 5EF
 DRG NO. AWG -10A