


LOCATION PLAN

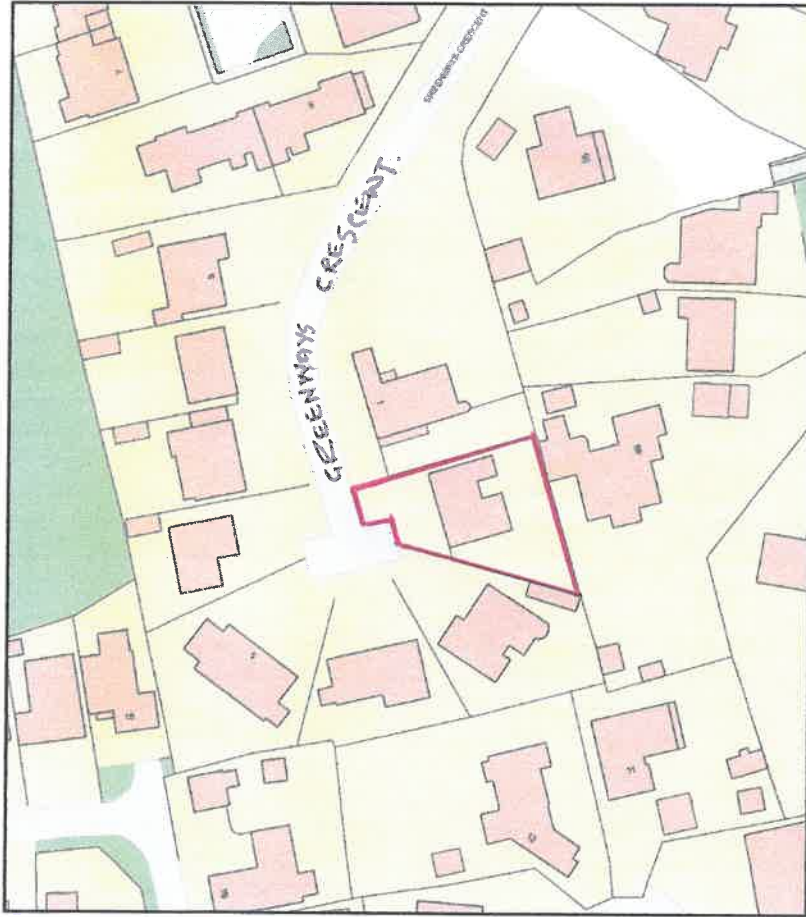

0 50
Metres



Plan Produced for: MR. & MRS. ROBERTS

Date Produced: 04 Mar 2020

Plan Reference Number: TQRQM20064085450046

Scale: 1:1250 @ A4

Nº 2 GREENWAYS CRESCENT
FERLING BN12 5EF



DRG NO AWG-09A