



Wayne Gander MCIAT
Architectural Technologist
98 Durrington Lane, Worthing
West Sussex BN13 2RQ
E: waynegander08@gmail.com

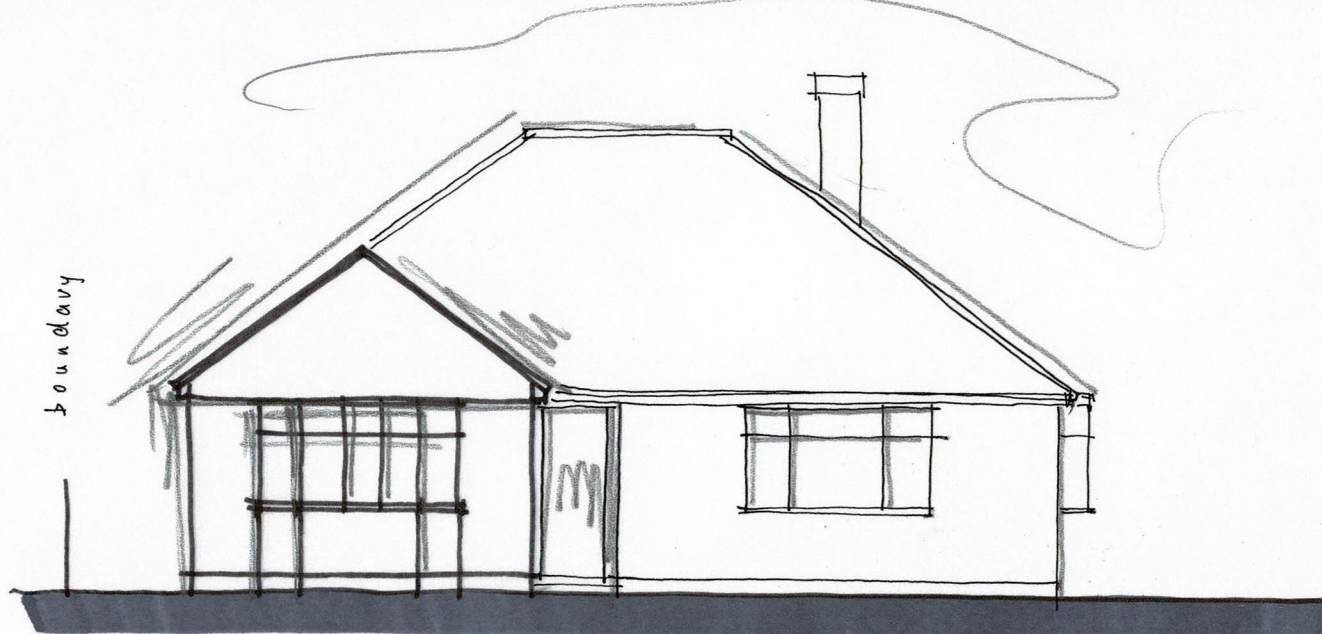


FRONT (n/w) ELEVATION 1:100 @ A3 / 1:50 @ A1


0 1 2 3 4 5m
metres

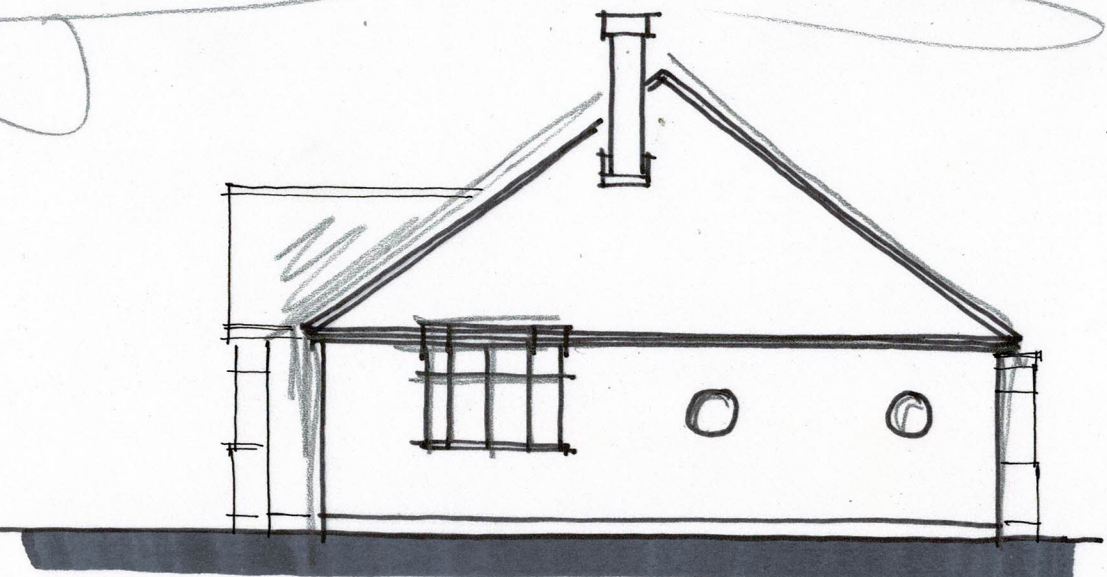


SIDE (s/w)

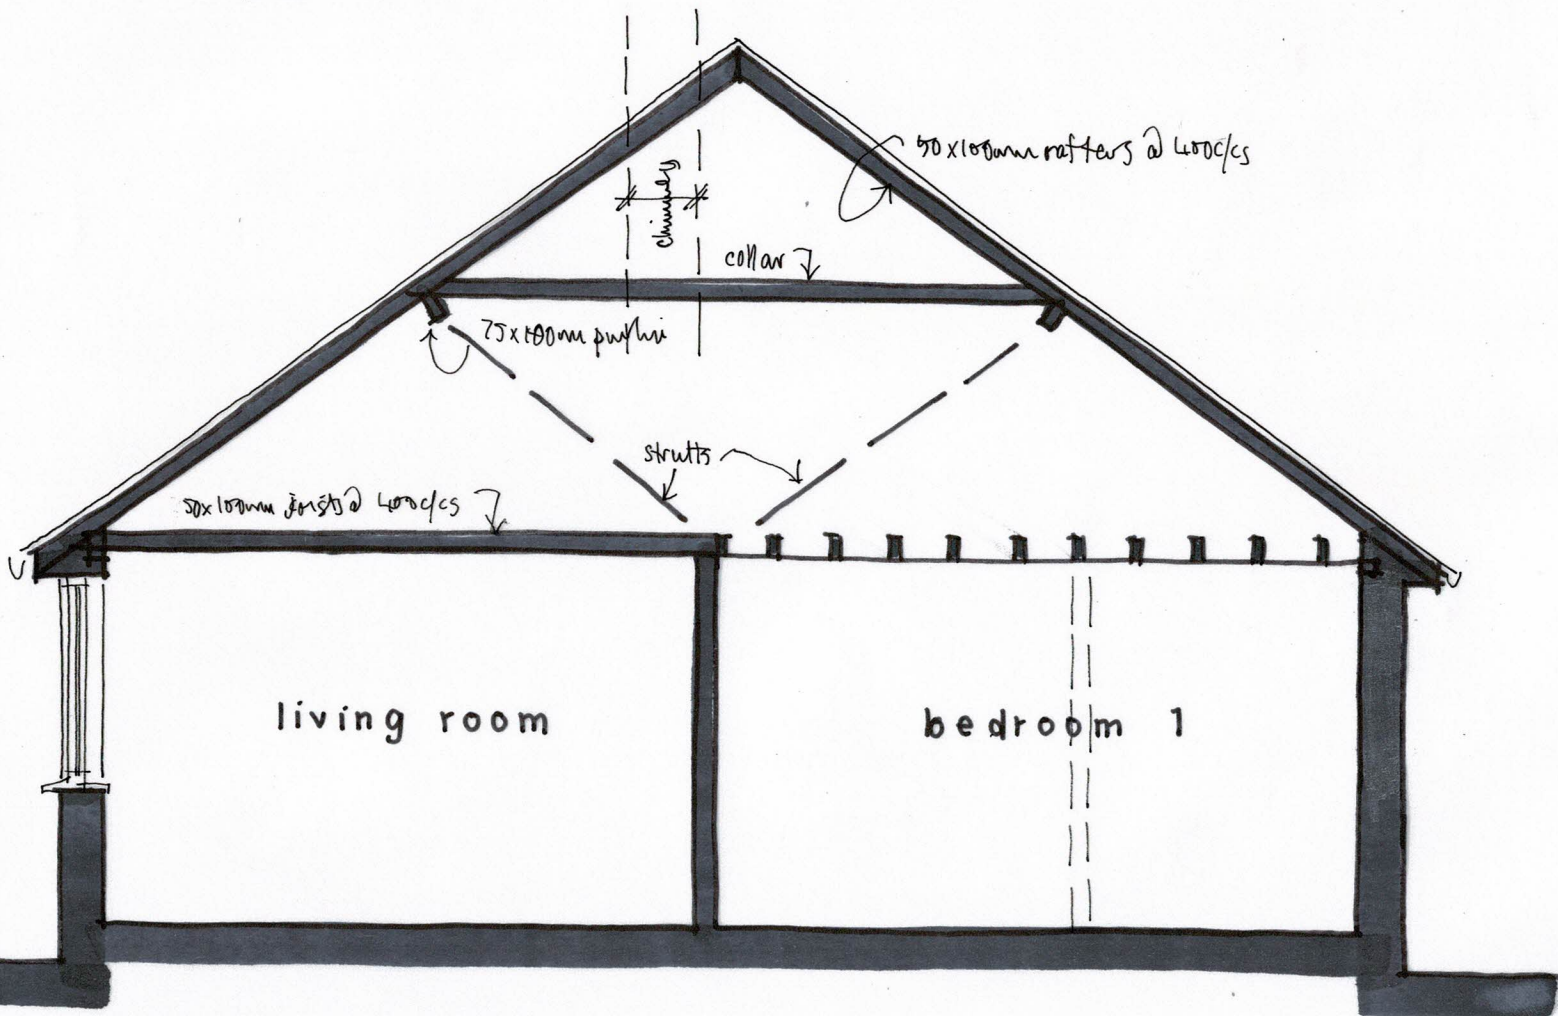

SECTION A-A 1:50

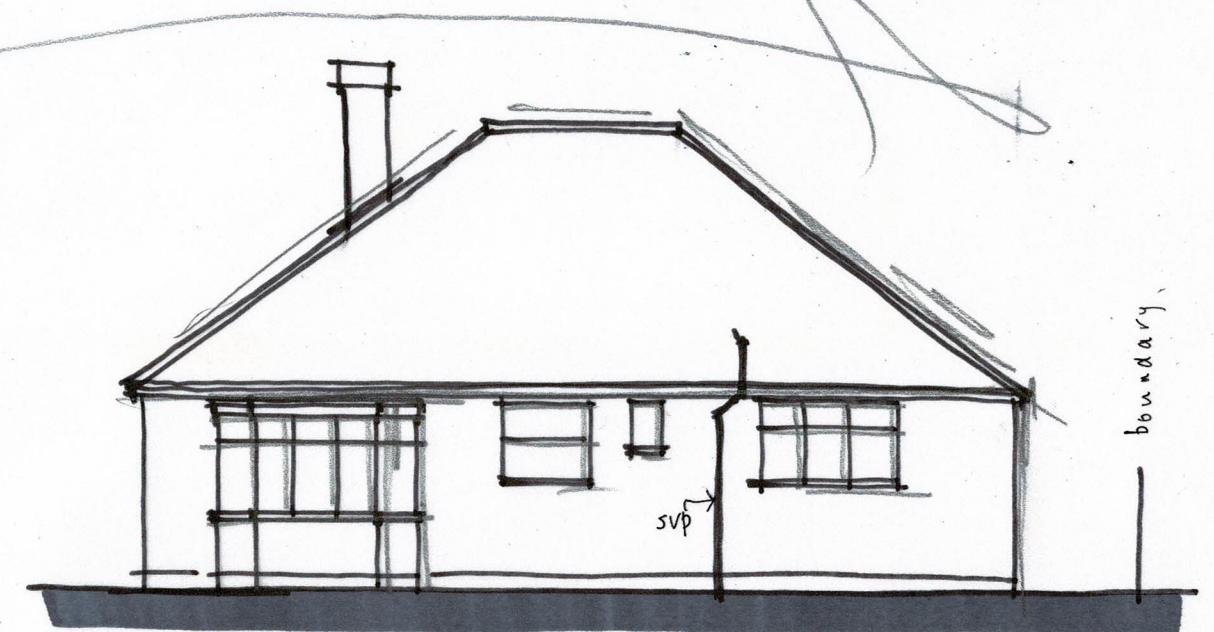

REAR (s/e)

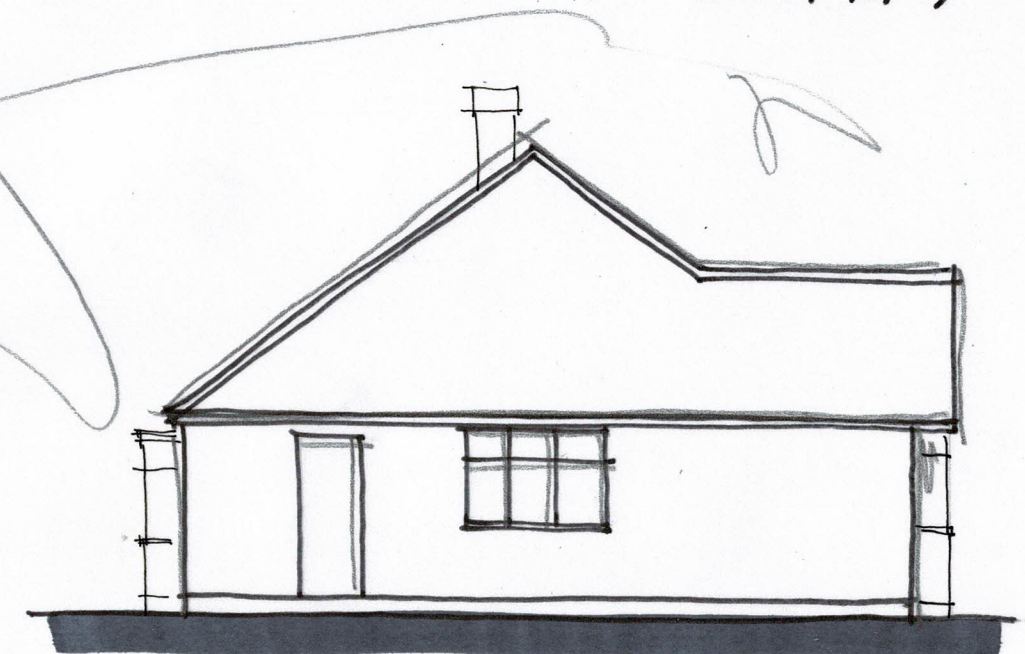

SIDE (n/e)

26 SEA LANE GARDENS, FERRING
Existing details 02

Jan 2022