

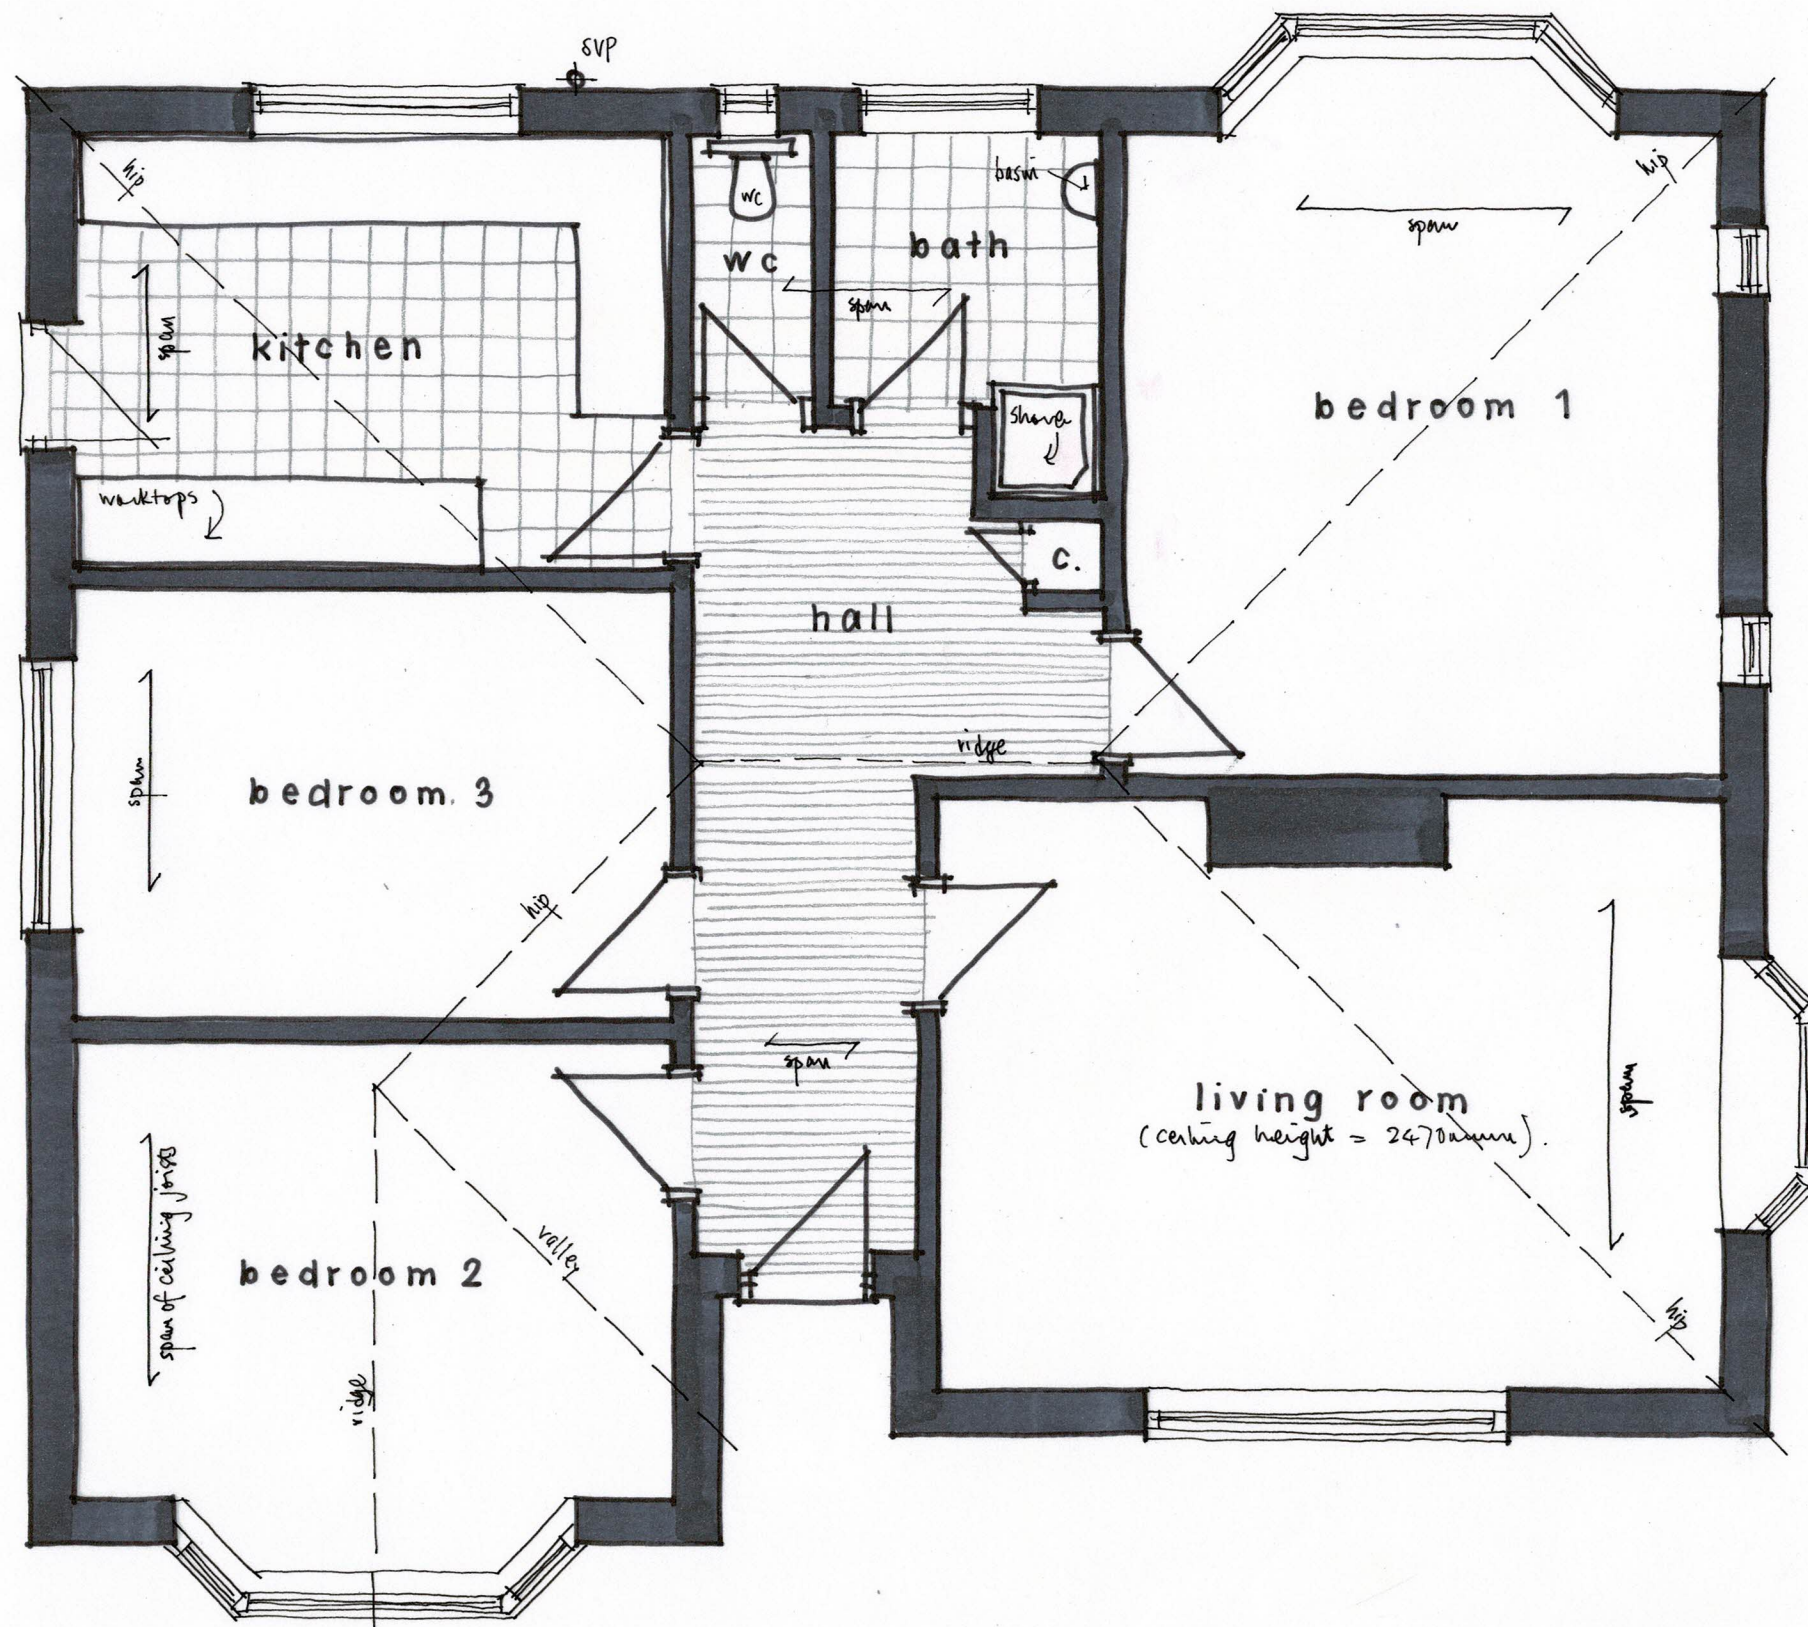


line of ex. boundary

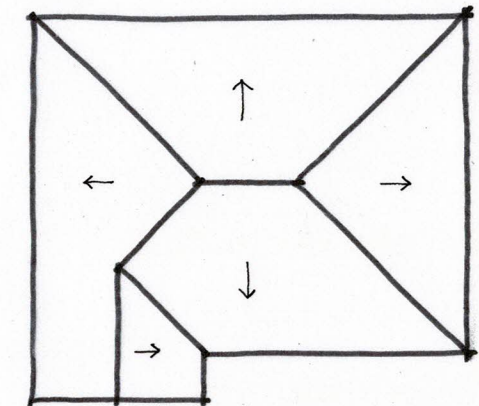

GROUND FLOOR PLAN 1:50 @ A3

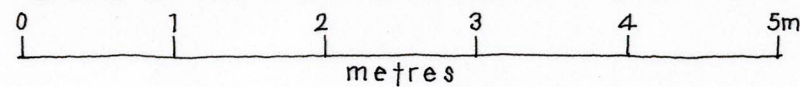

ROOF PLAN
1:200



Wayne Gander MCIAT
Architectural Technologist
98 Durrington Lane, Worthing
West Sussex BN13 2RQ
E: waynegander08@gmail.com

26 SEA LANE GARDENS, FERRING
Existing details 01

Jan 2022