



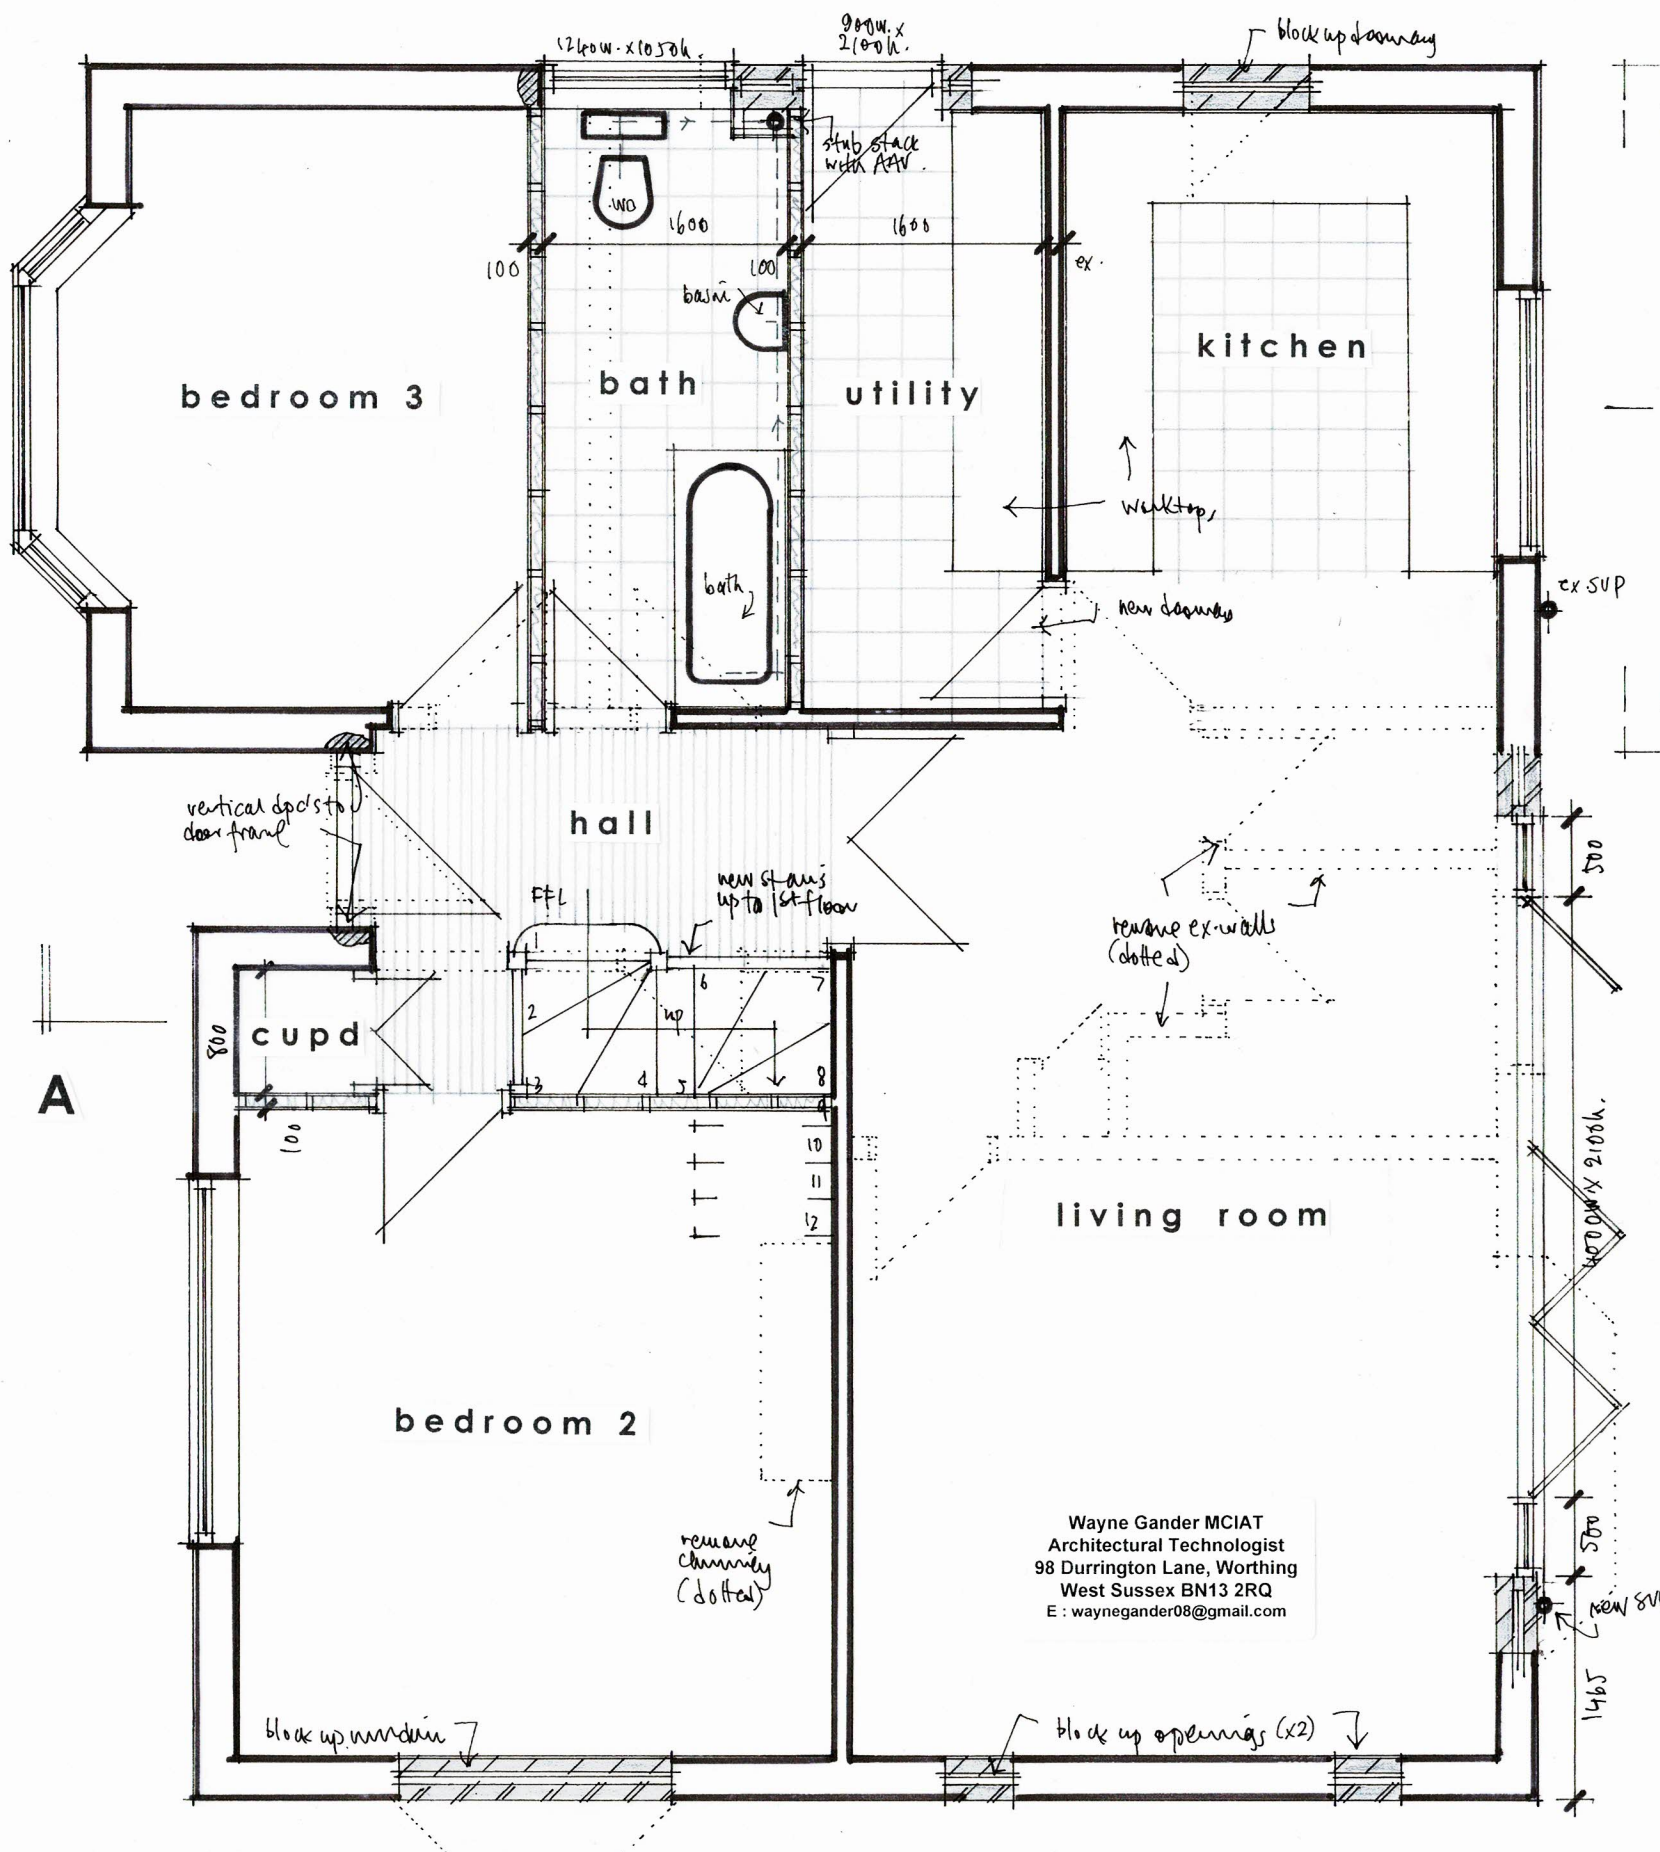

GROUND FLOOR PLAN 1:50 @ A3

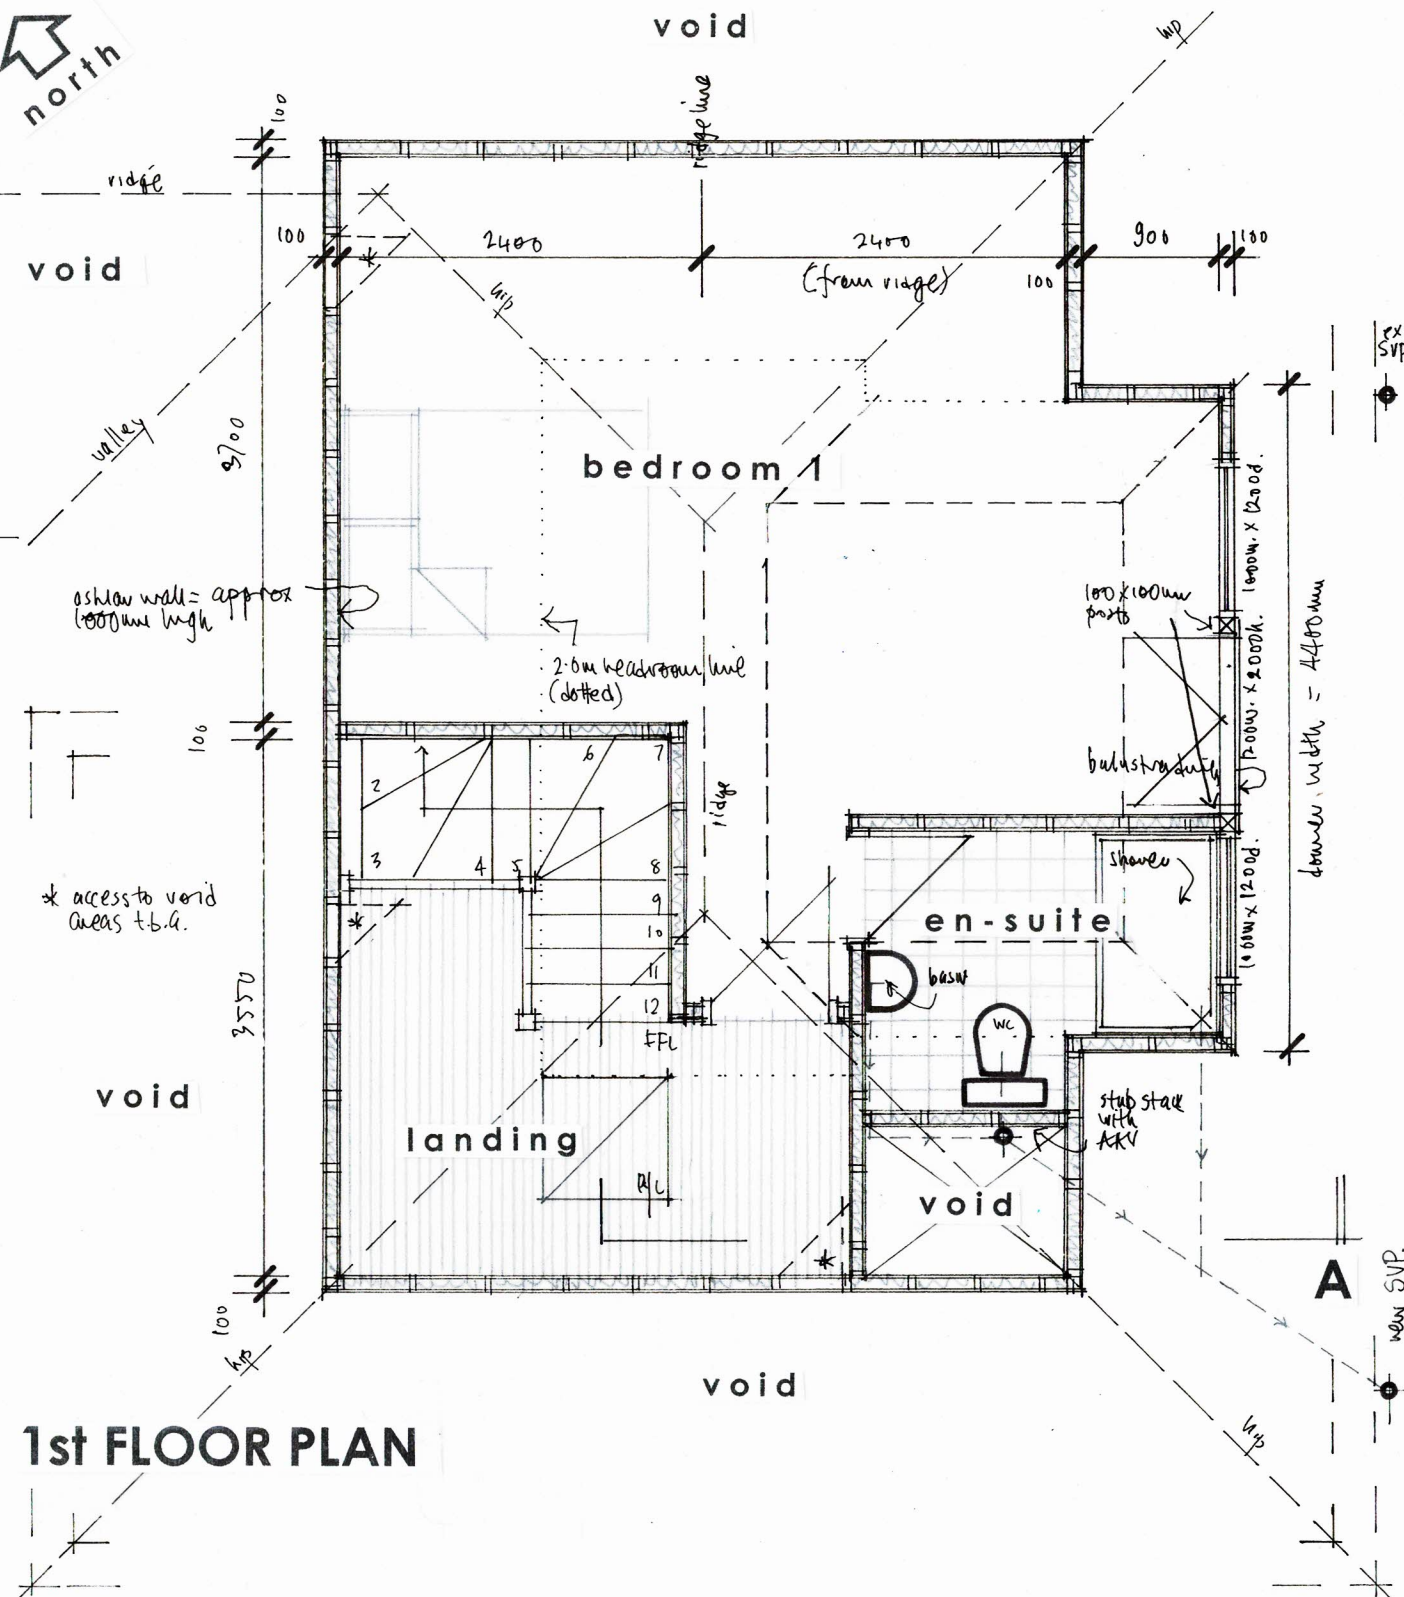

THIS DRAWING TO BE READ IN CONJUNCTION WITH
STRUCTURAL ENGINEERS DETAILS & CALCULATIONS



26 SEA LANE GARDENS, FERRING
FG/SLG/03
Feb 2022