
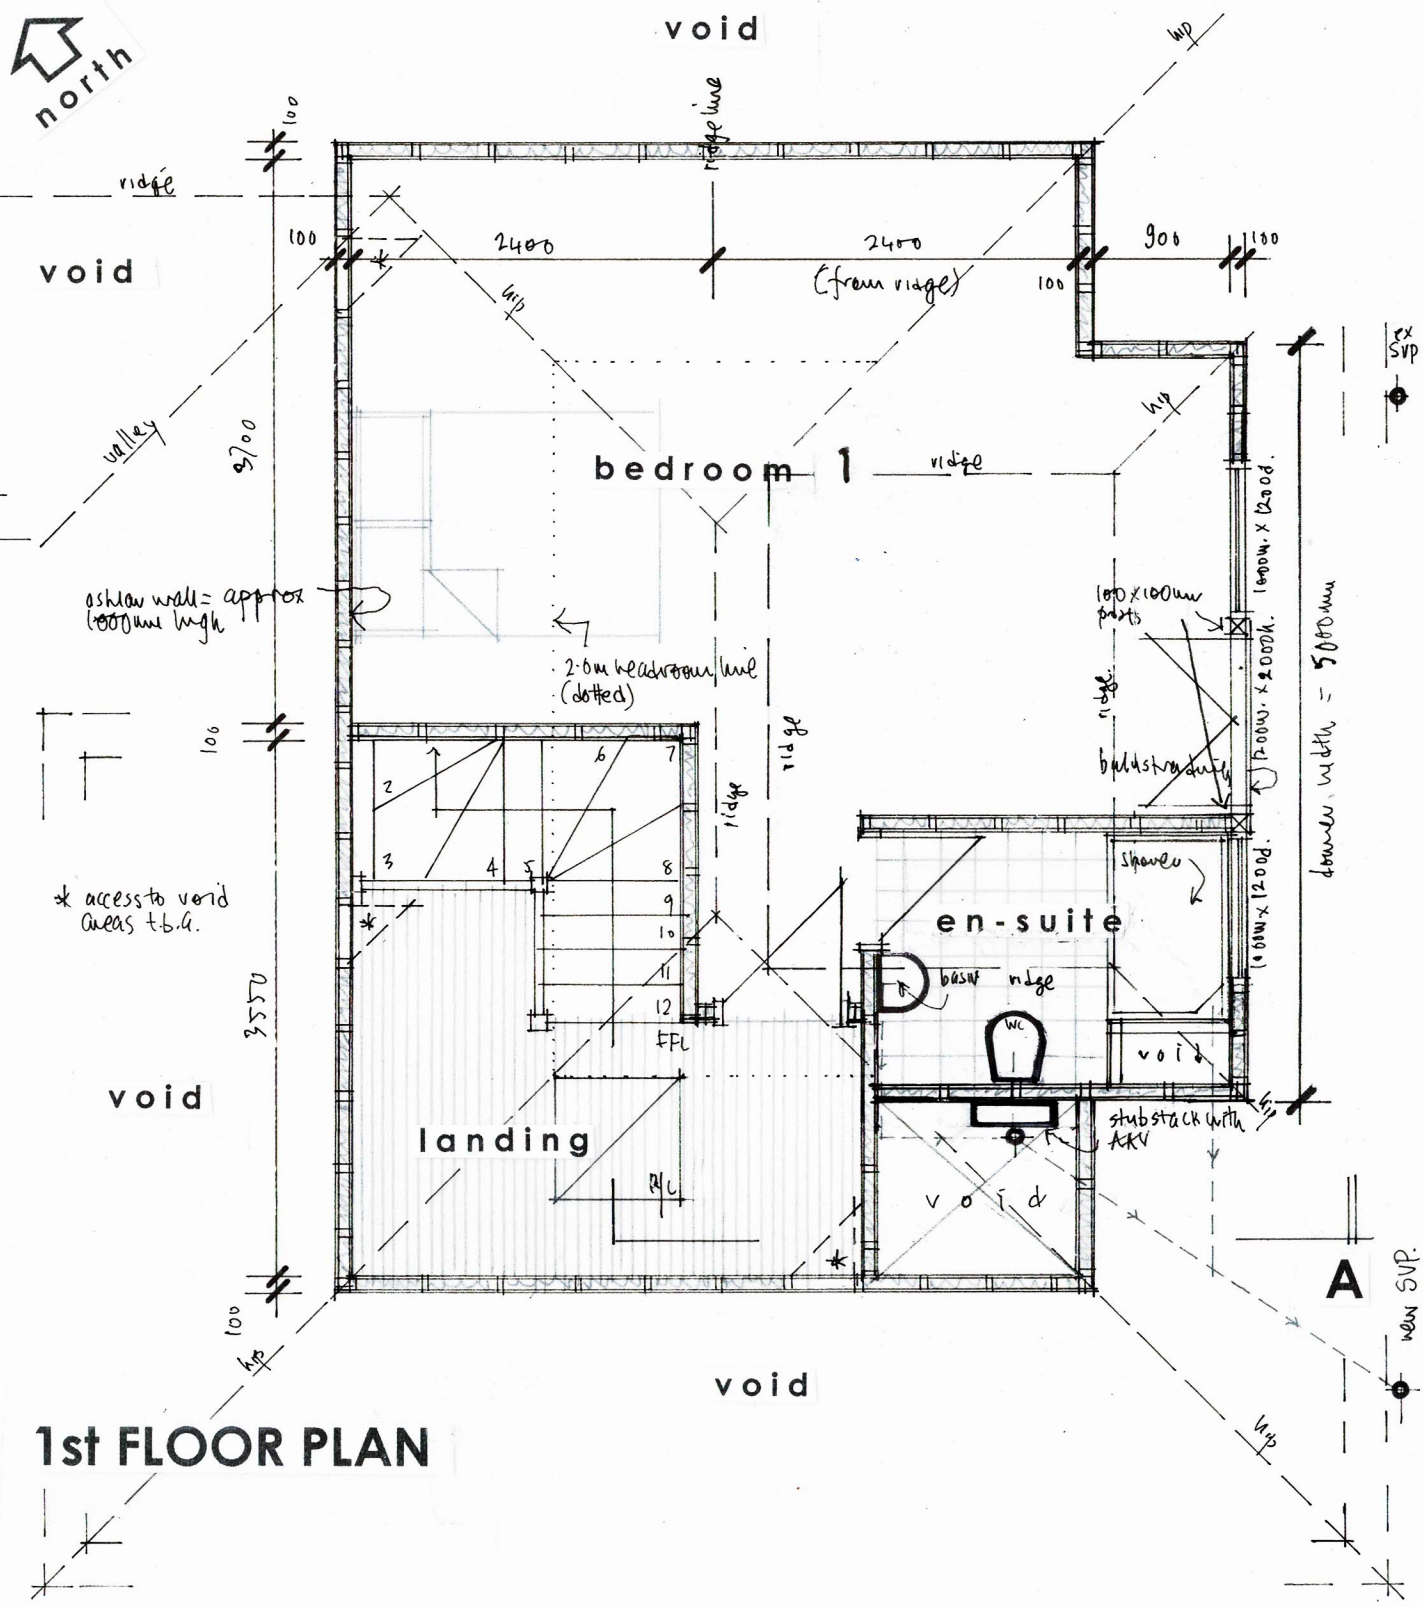


THIS DRAWING TO BE READ IN CONJUNCTION WITH
STRUCTURAL ENGINEERS DETAILS & CALCULATIONS

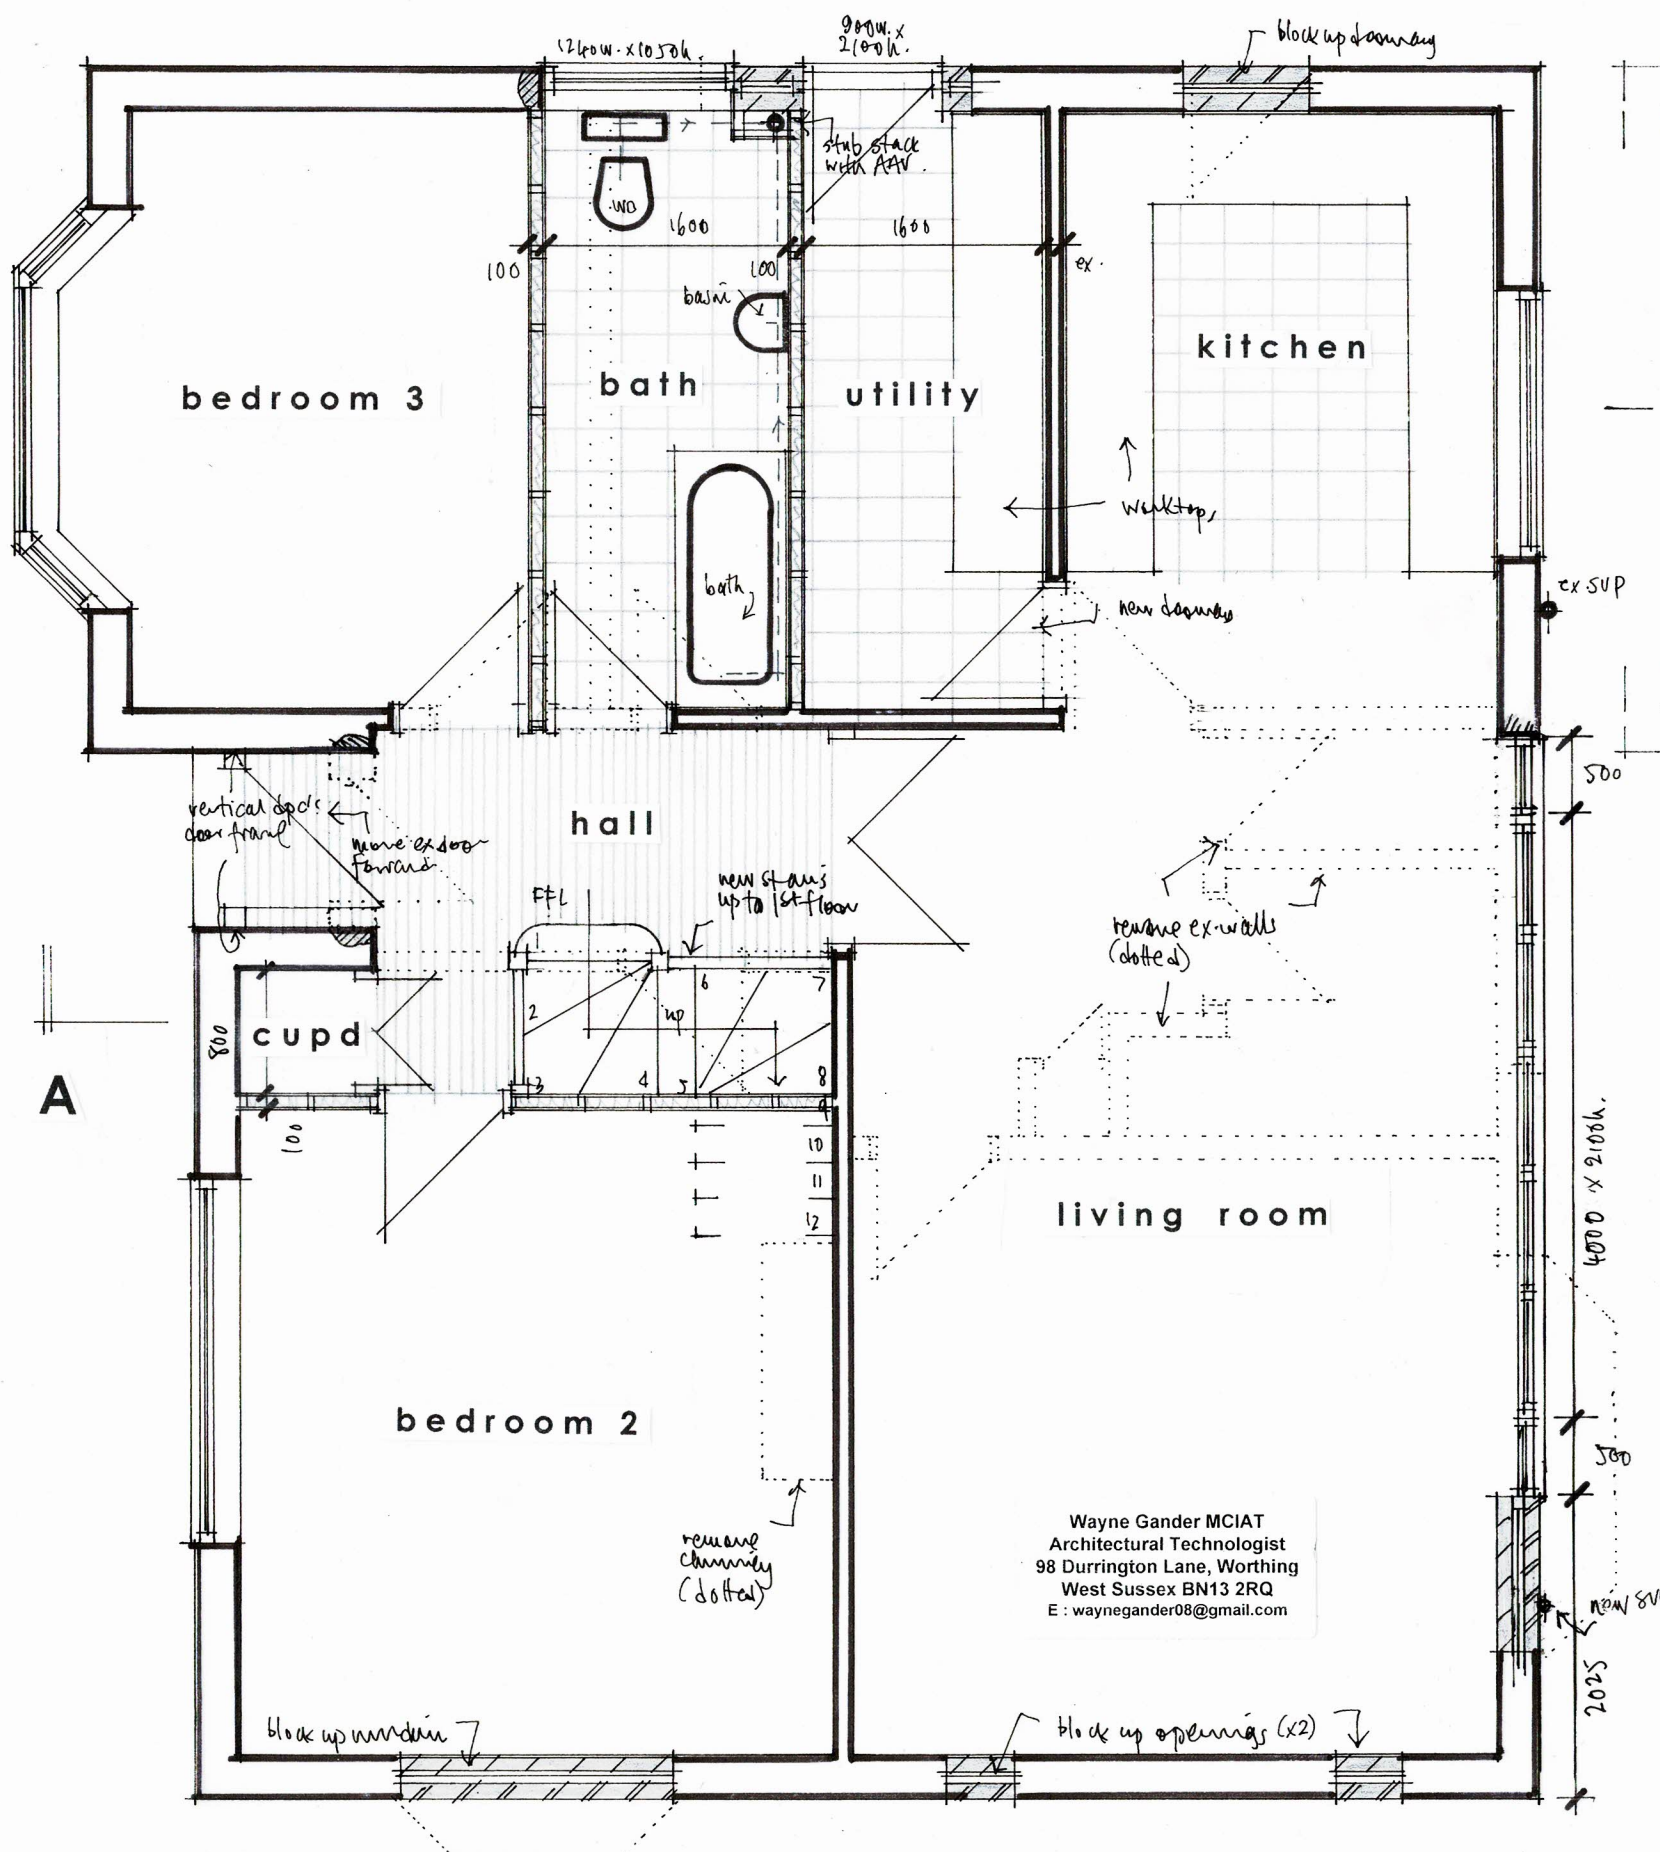

Revisions A - front door + 1st floor moved, near down window amended 7/3/22

26 SEA LANE GARDENS, FERRING
FG/SLG/03
Feb 2022