


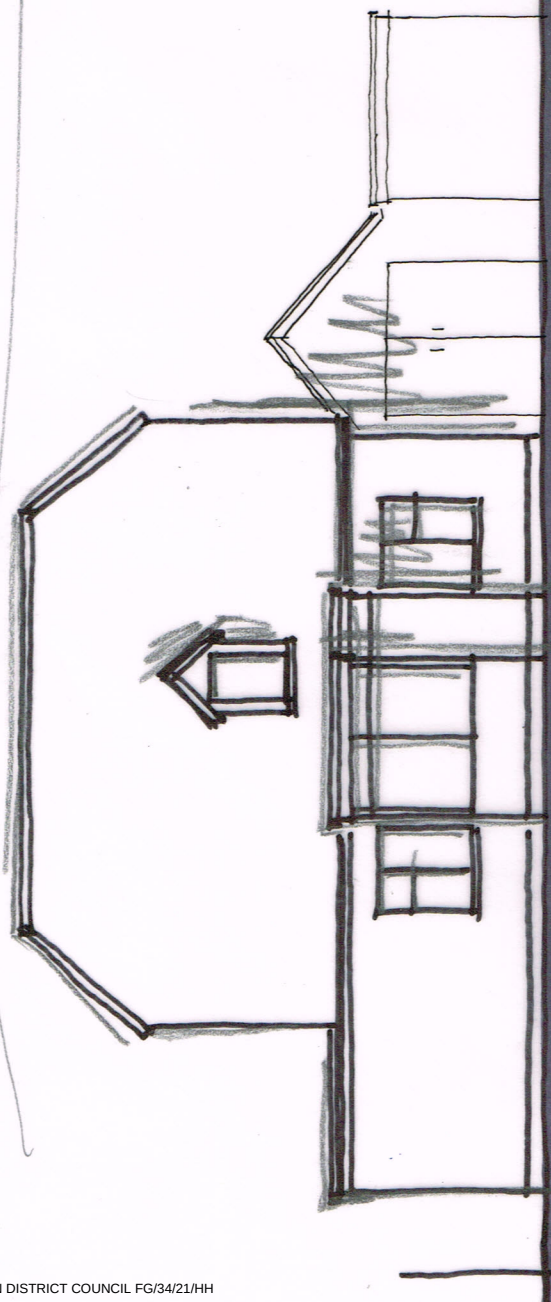


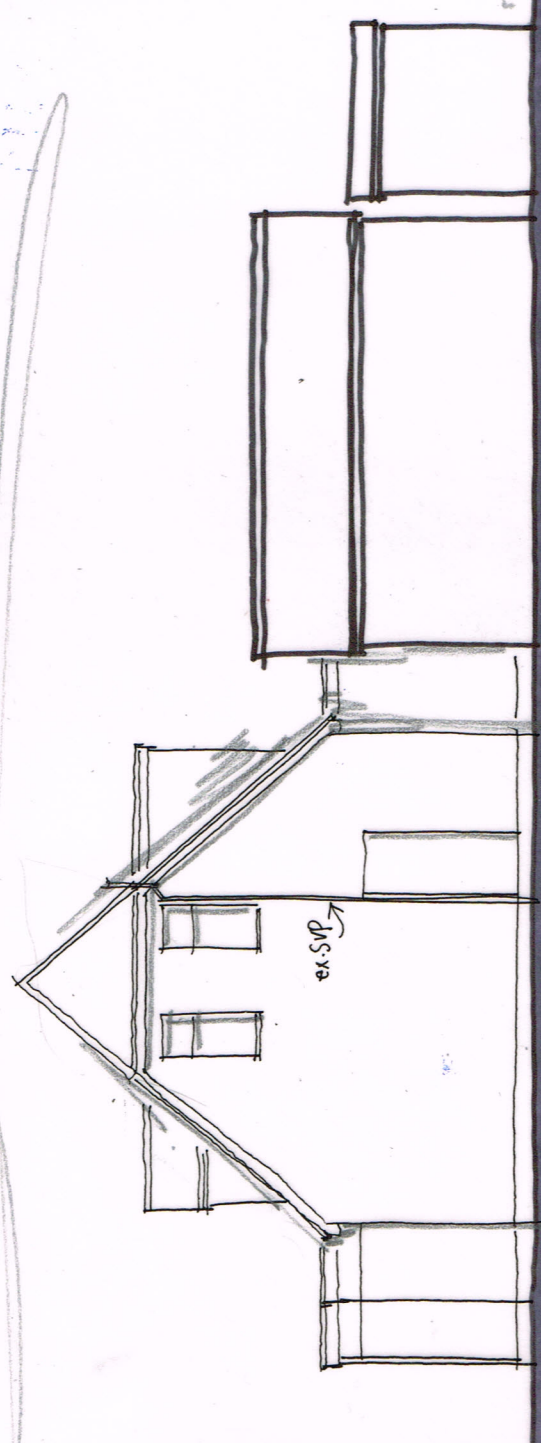


FRONT (e)

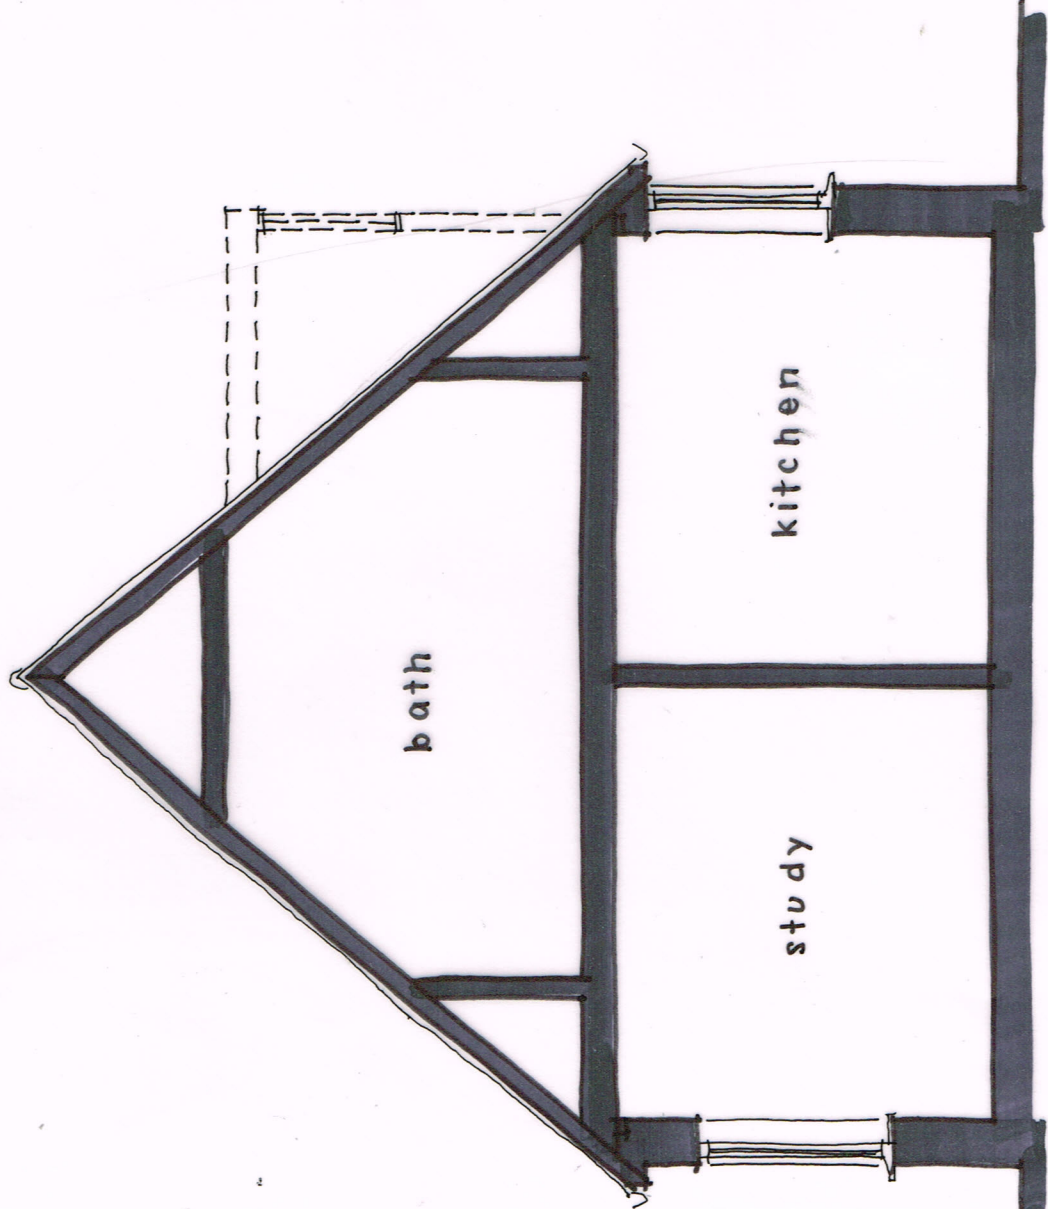


SIDE (n) ELEVATION 1:100 @ A3

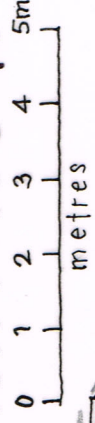

SECTION 1:50

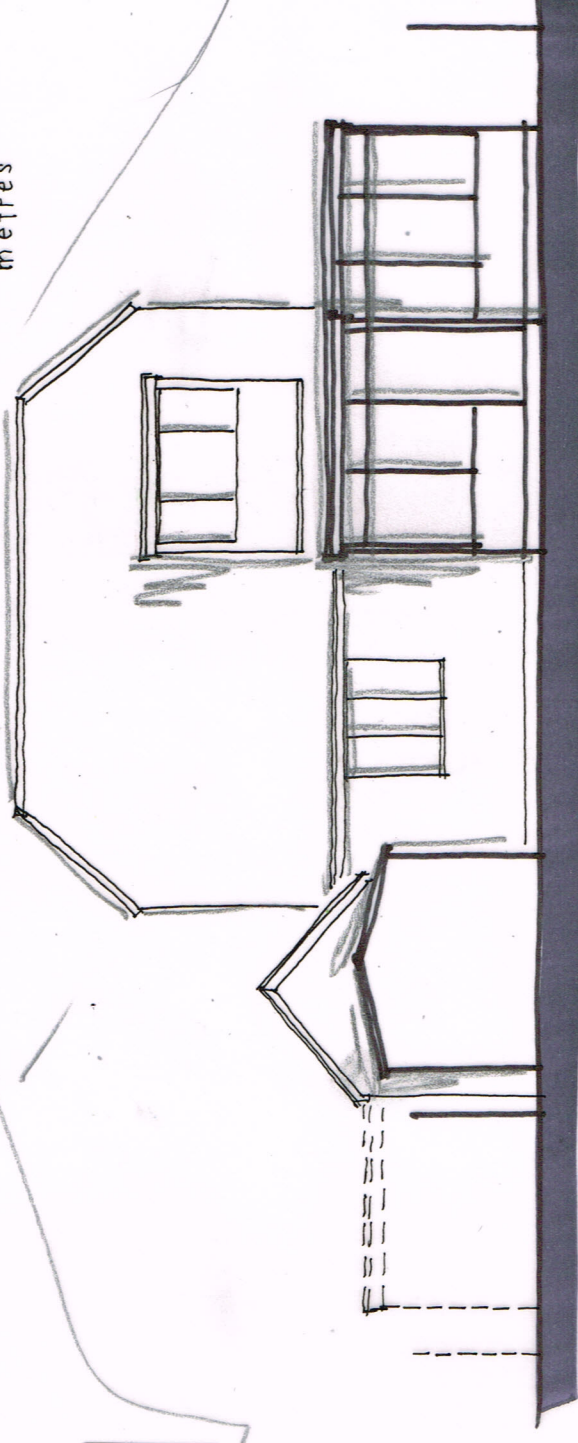

REAR (w)

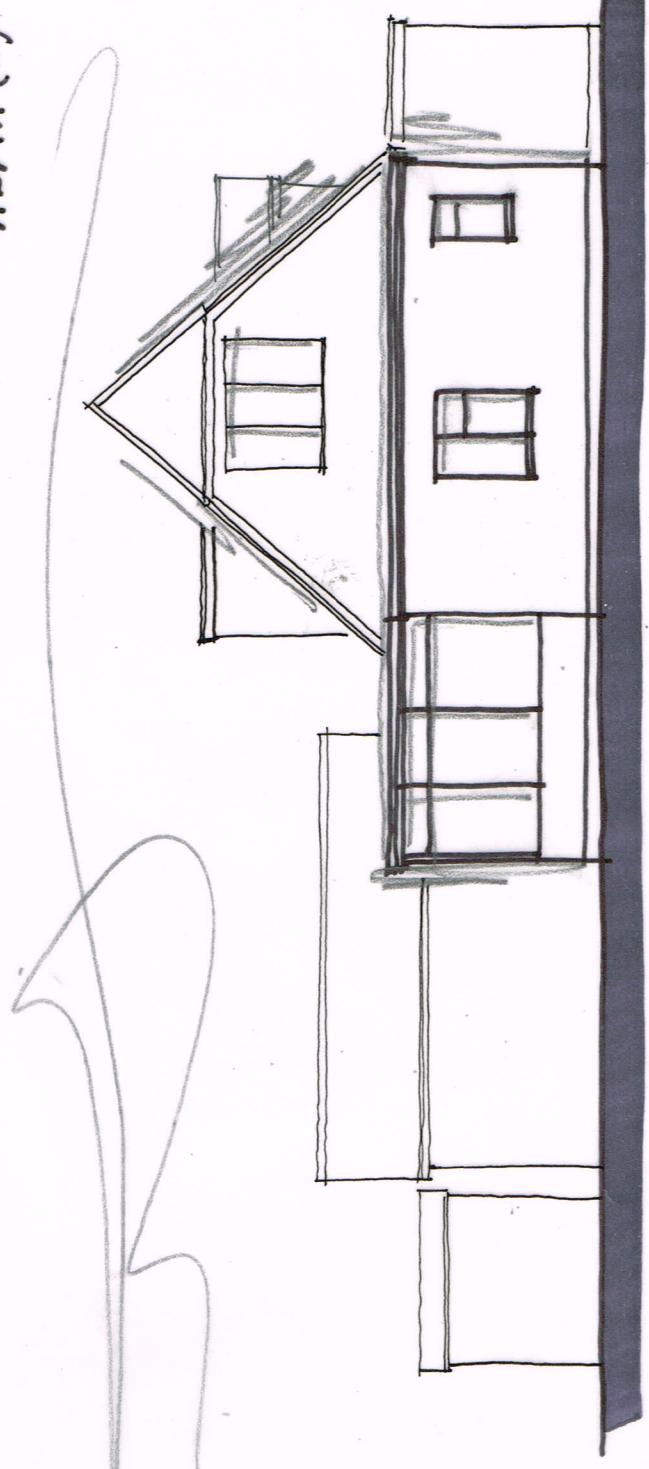

SIDE (s)

Wayne Gander MCIAT
Architectural Technologist
98 Durrington Lane, Worthing
West Sussex BN13 2RQ
E : waynegander08@gmail.com