



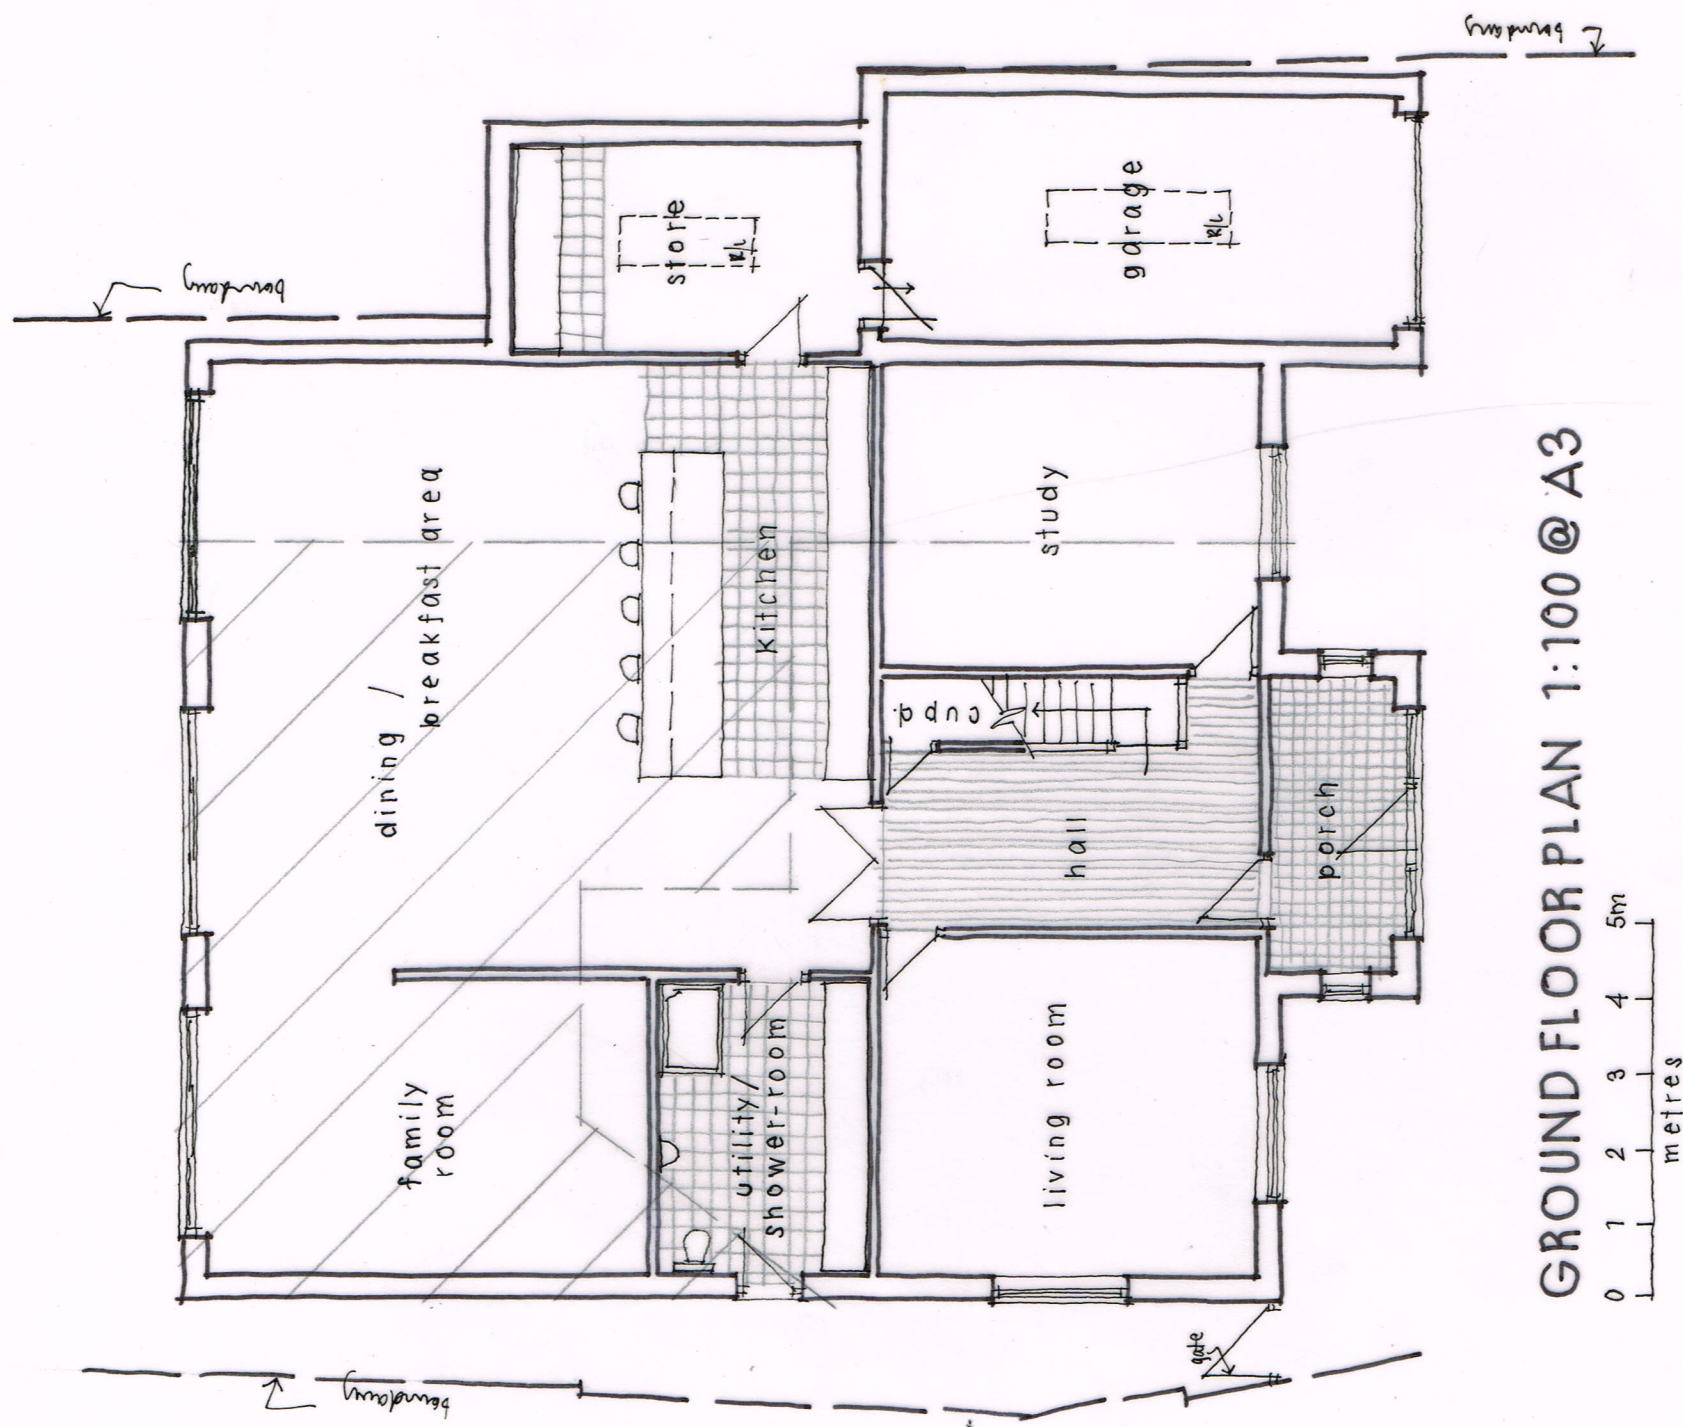

GROUND FLOOR PLAN 1:100 @ A3

Prior Approval Notification works for 8m deep single storey ground floor rear extension approved under PG/104/20/PPH are shown hatched

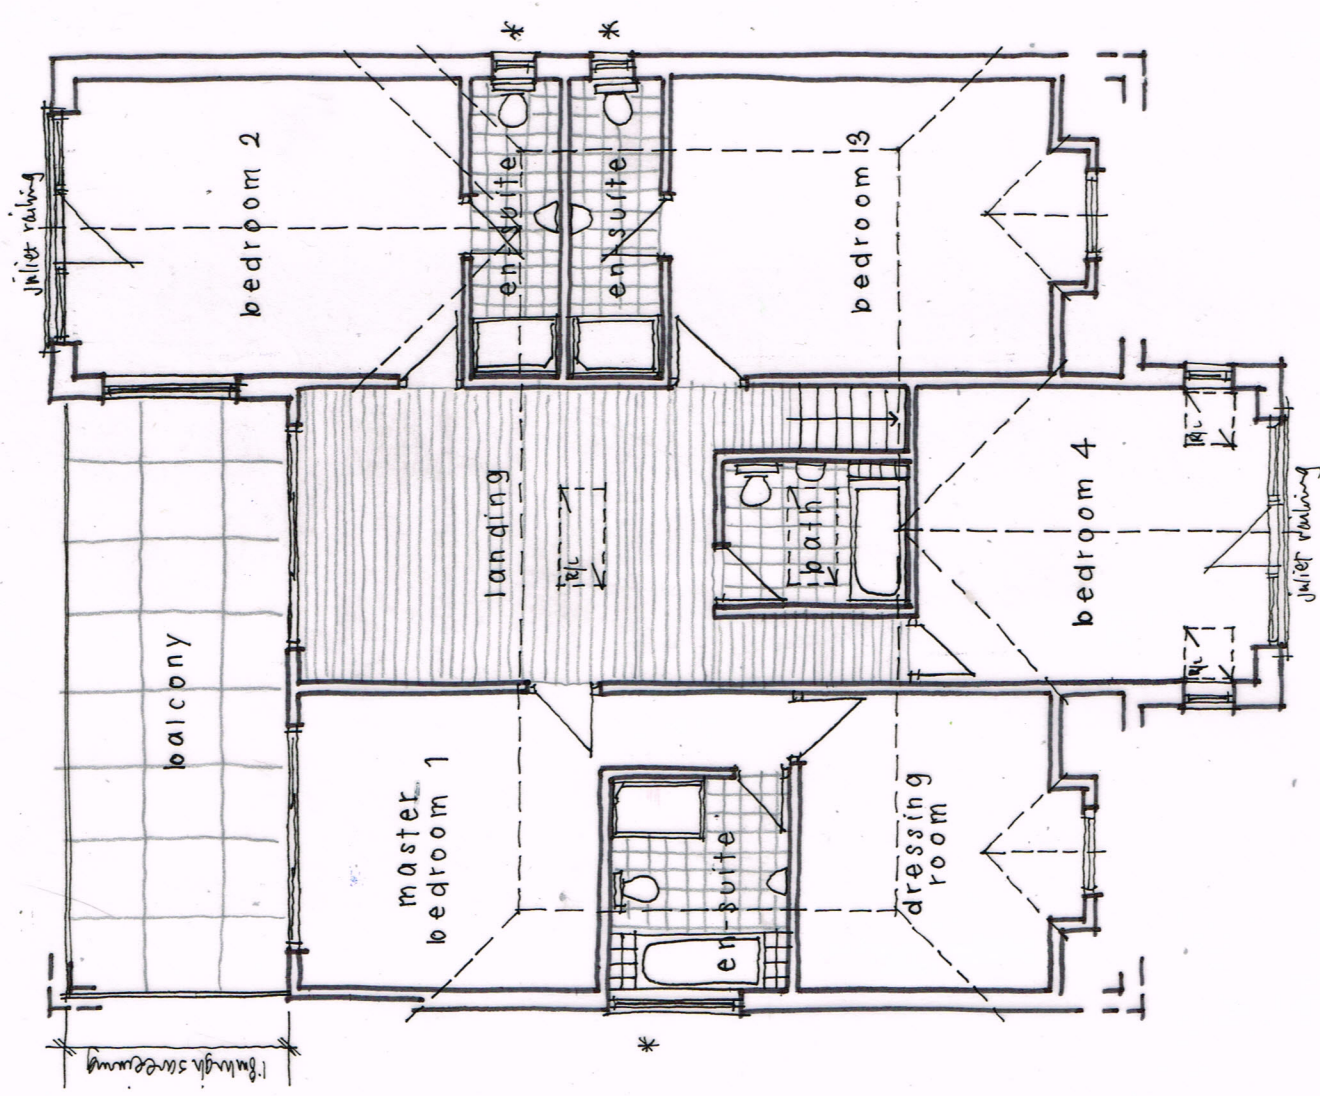

1st FLOOR PLAN

* 1st floor side facing windows to be obscure glass and fixed shut up to 1.7m above FFL.