



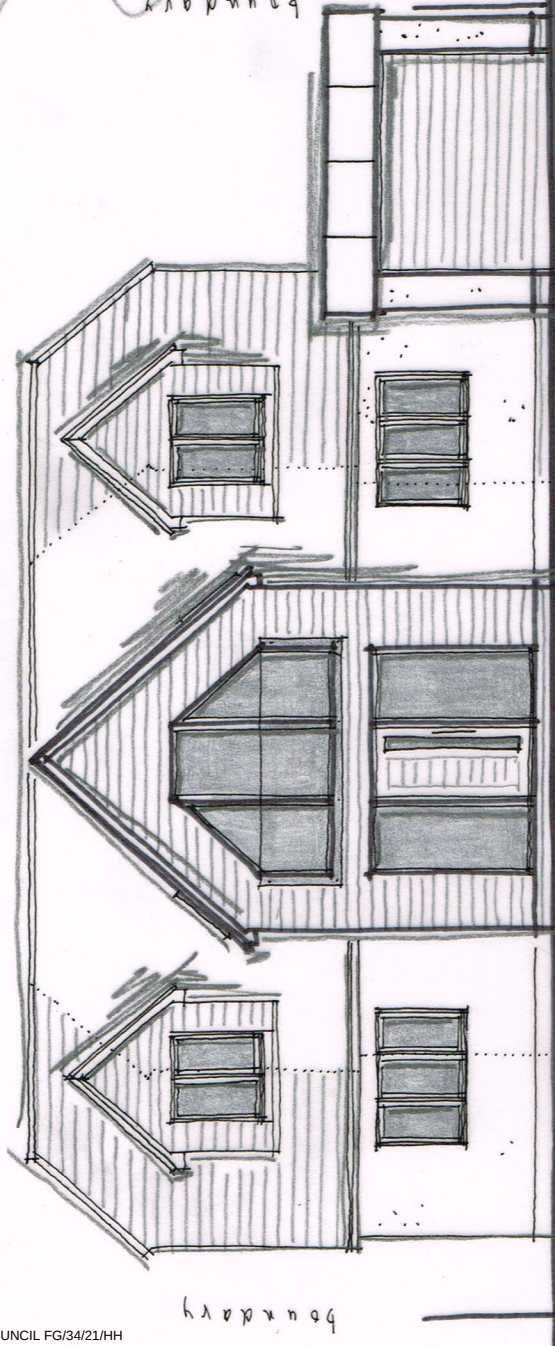


FRONT (e)

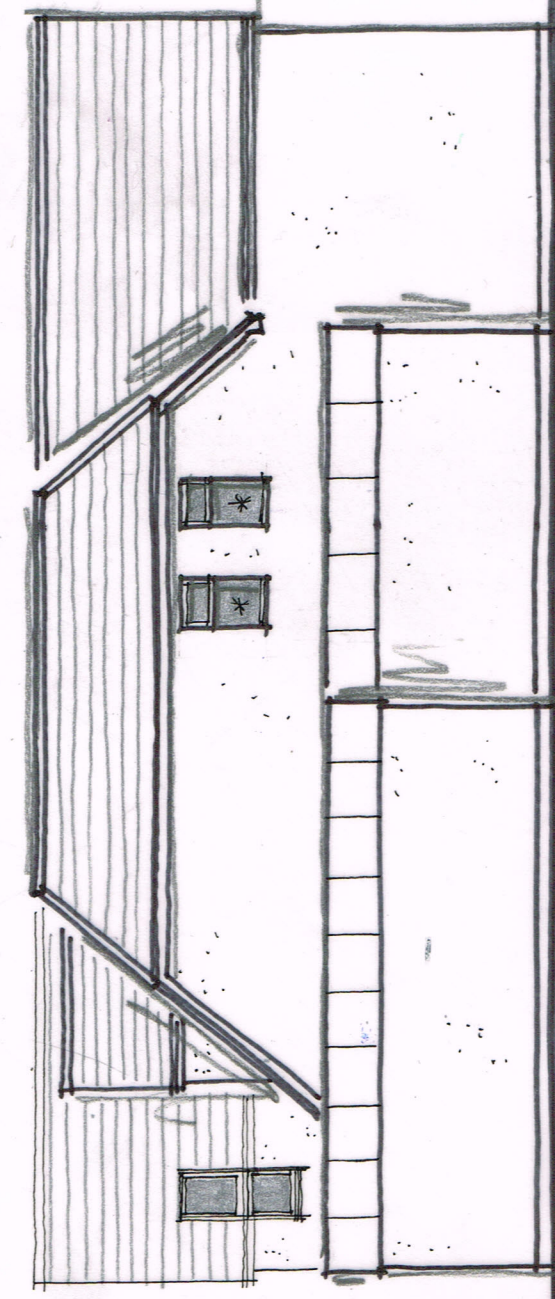

SIDE (n)

SCHEDULE OF FINISHES


ELEVATIONS	
WIND OWS/DOORS	render to gable & dormer sides
GARAGE DOOR	coloured composite weatherboarding to gable & dormer face
ROOF	grey powdercoated aluminium double glazed
EAVES	grey powdercoated aluminium roller shutter door
R/W DOORS	grey/black Eternit manilla & slate/tile to main pitch & roof
BALCONY	comPOSITE GRP to flat roof areas
	grey powdercoated aluminium to match windows
	black square line aluminium guttering & down pipes
	toughened glass (side privacy screening 1.8m)

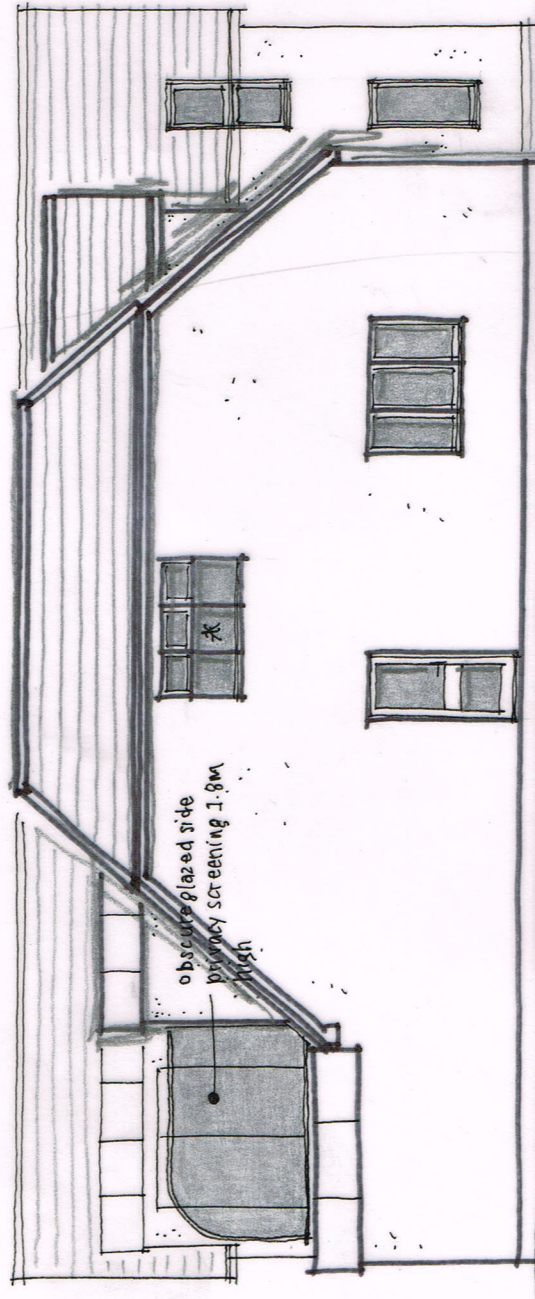

SIDE (s) ELEVATION 1:100 @ A3

0 1 2 3 4 5m
metres

* 1st floor side facing window to be obscure glass and fixed shut up to 1.7m above FFL.

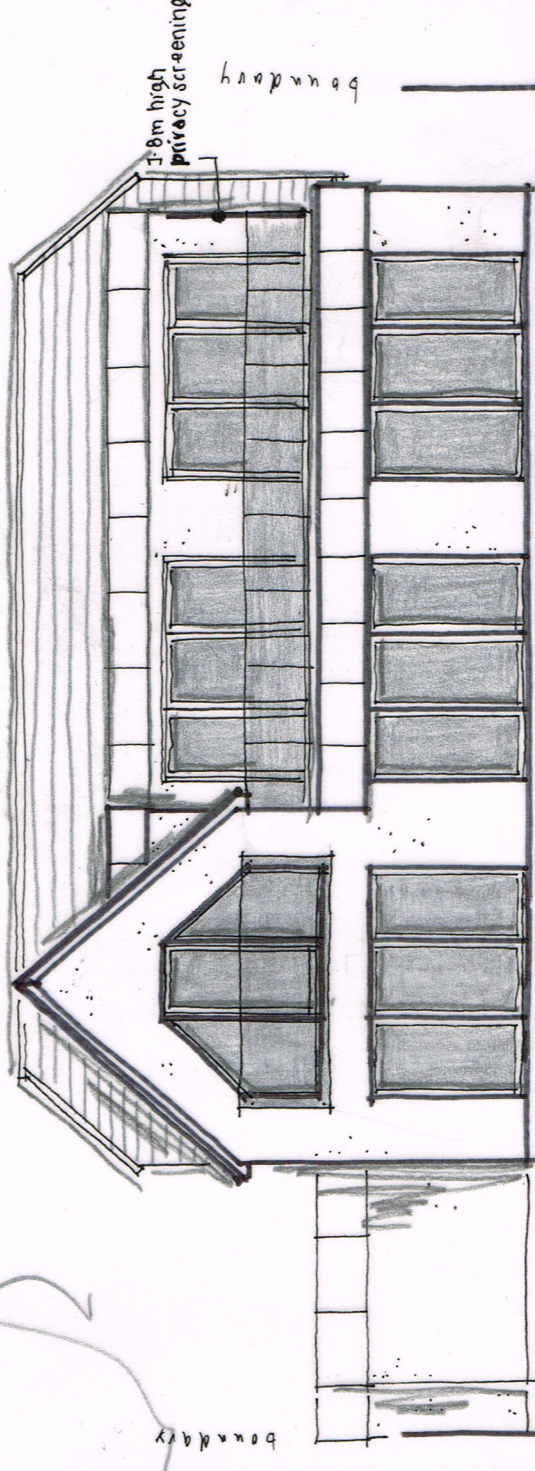

REAR (w)