


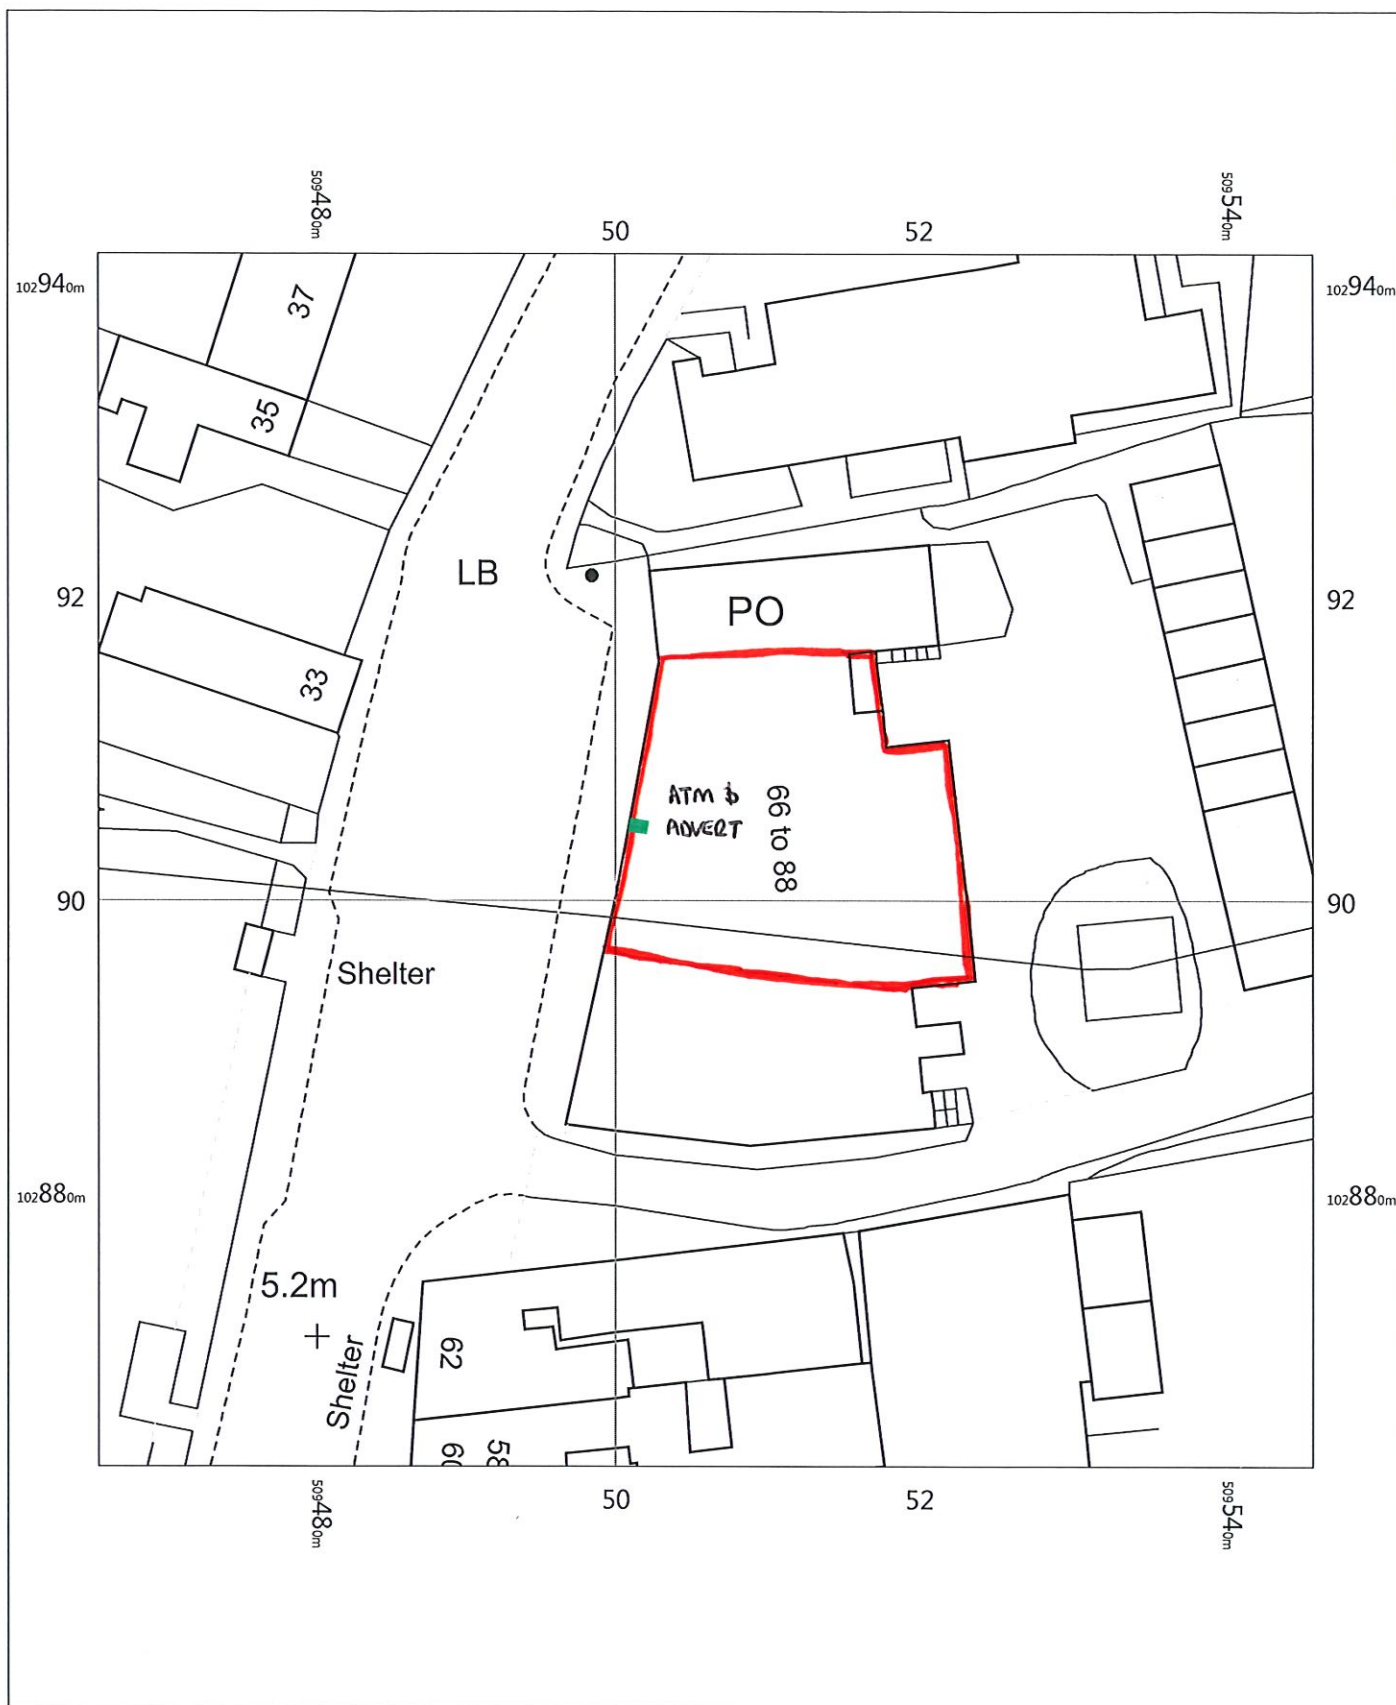


Southern Co-Op Ferring
74-78 Ferring Street,
Worthing,
West Sussex,
BN12 5JP
E080415

OS MasterMap 1250/2500/10000 scale
Monday, February 24, 2020, ID: BW1-00862554
maps.blackwell.co.uk

1:500 scale print at A4, Centre: 509506 E, 102903 N

©Crown Copyright Ordnance Survey. Licence no. 100041041

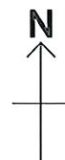

BLACKWELL'S
MAPPING SERVICES
PERSONAL & PROFESSIONAL MAPPING
www.blackwellmapping.co.uk

TEL: 0800 151 2612
maps@blackwell.co.uk