


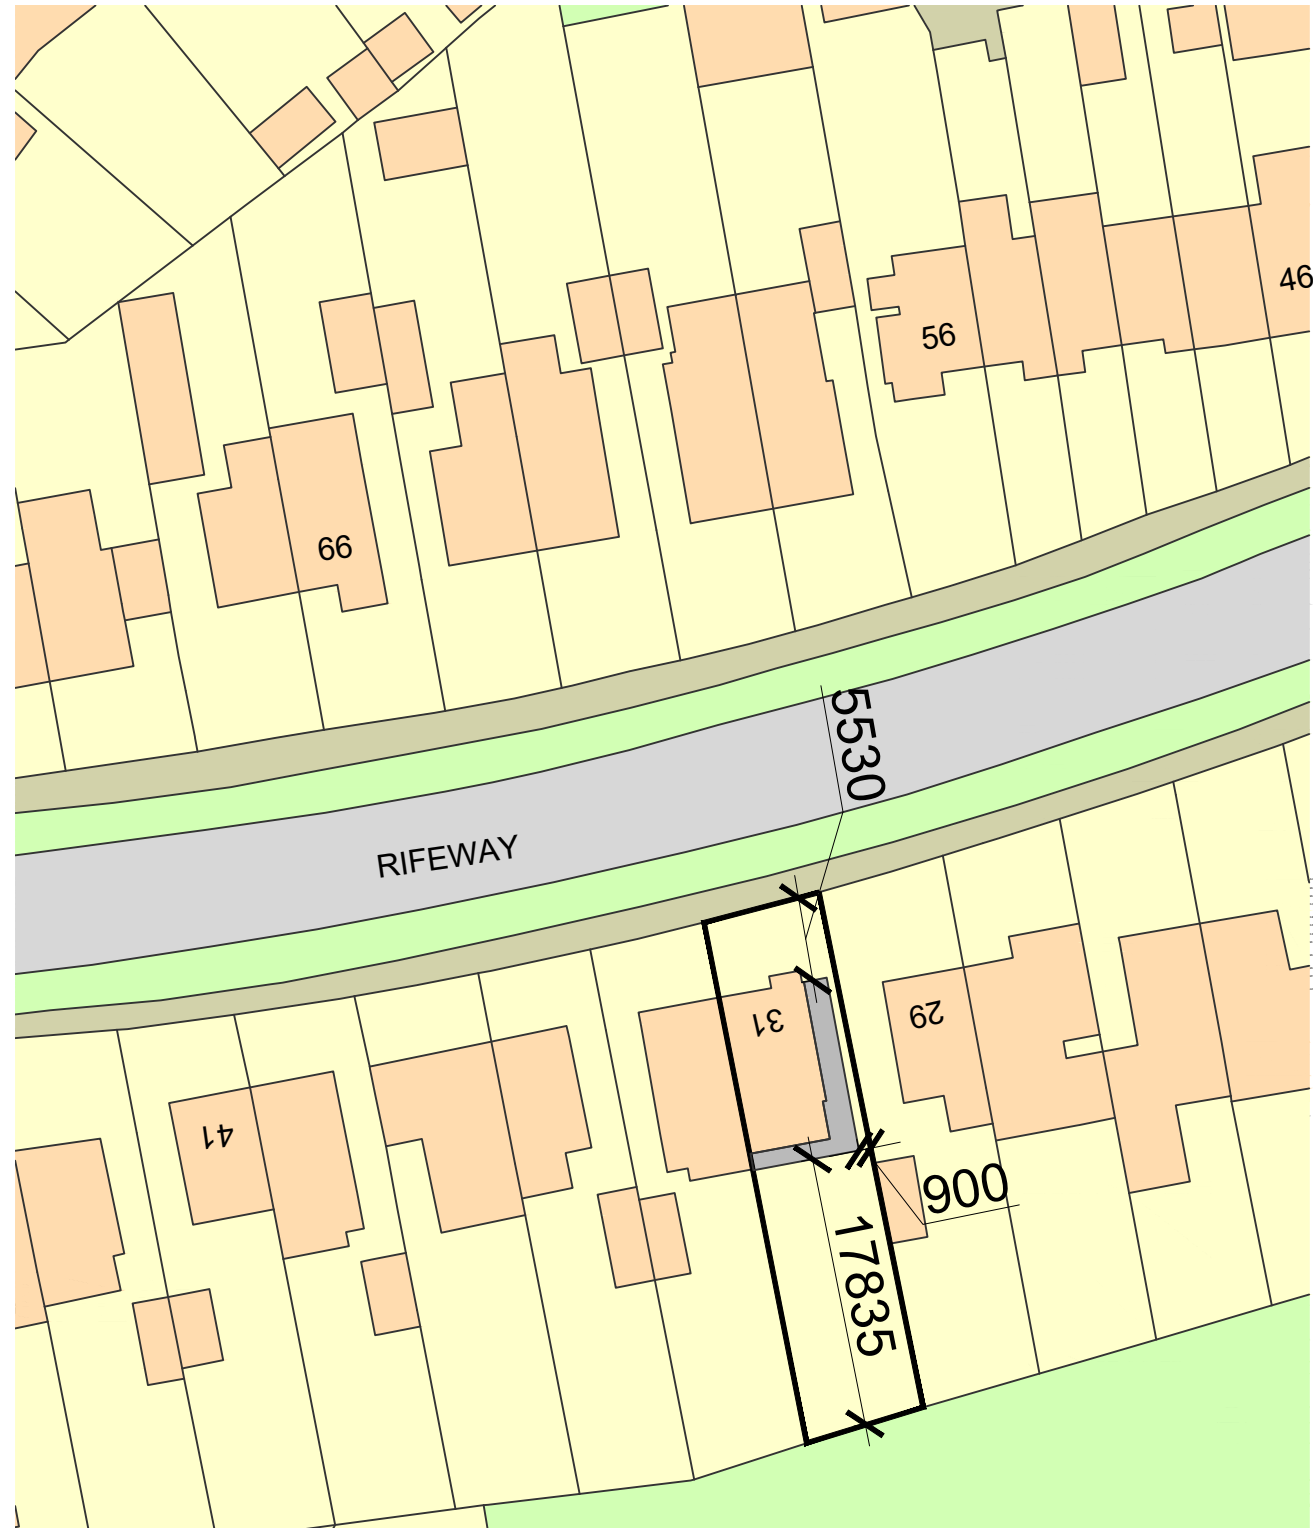


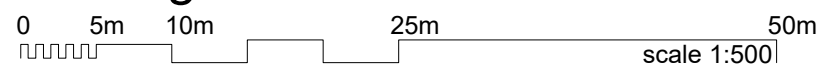

Existing Block Plan

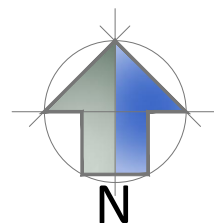

Proposed Block Plan

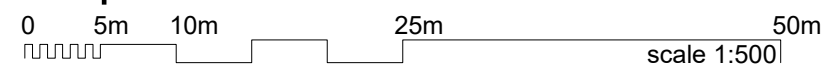

E: Cre8tivelines@outlook.com M:07500181917
No.2 Old School, Old School Lane, Fittleworth, RH20 1JZ

THESE DRAWINGS ARE FOR PLANNING PERMISSION ONLY.
ALL MEASUREMENTS TO BE TAKEN ON SITE FOR BUILDING WORKS.

PROJECT Hewitt,No.31		DRAWING NO. 1476-P002	SCALE 1:500 @ A3	01	A
ADDRESS No.31 Rife Way Ferring RICT COUNCIL FG/35/21/PL BN12 5JY		DRAWING TITLE Existing & Proposed Block Plans	DRAWN BY CRE8TIVE LINES - ROZ NOWAK		
				March 2021	