


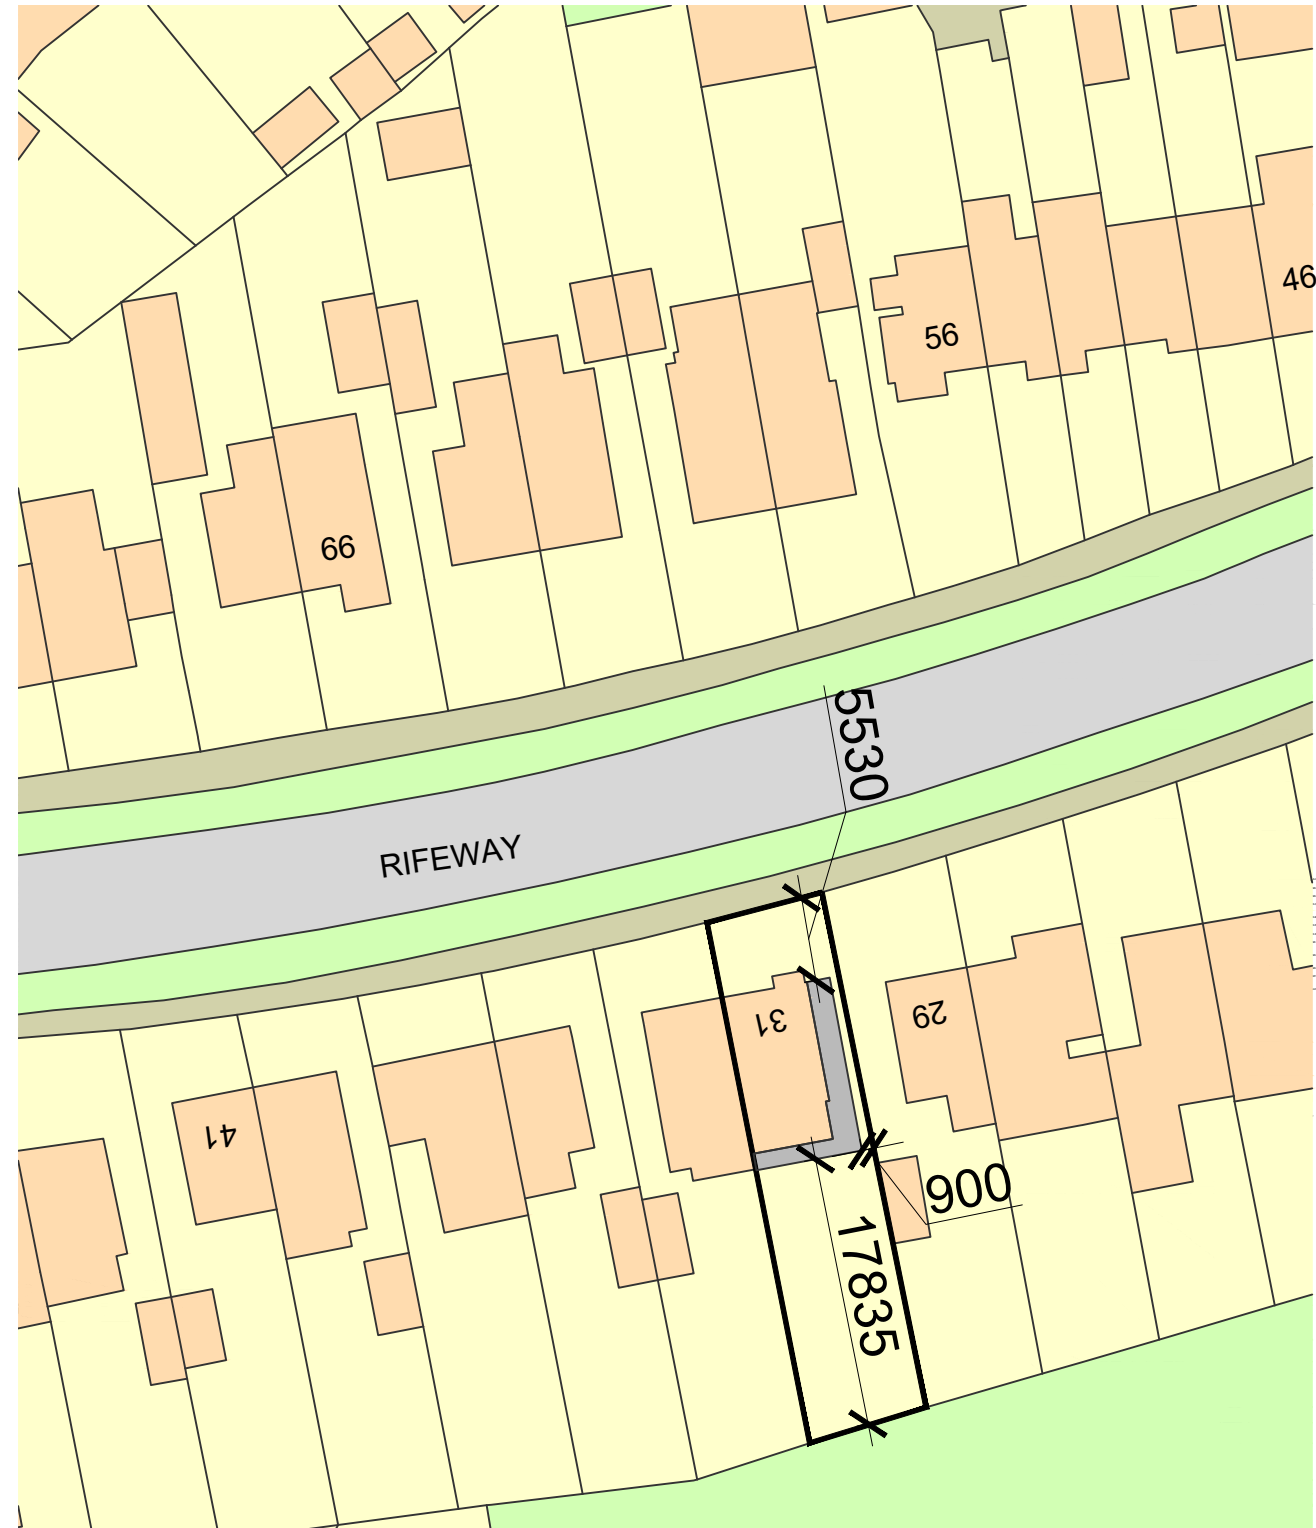


Existing Block Plan

0 5m 10m 25m 50m
scale 1:500

Proposed Block Plan

0 5m 10m 25m 50m
scale 1:500

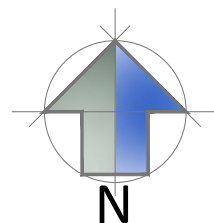

E: Cre8tivelines@outlook.com M:07500181917
No.2 Old School, Old School Lane, Fittleworth, RH20 1JZ

THESE DRAWINGS ARE FOR PLANNING PERMISSION ONLY.
ALL MEASUREMENTS TO BE TAKEN ON SITE FOR BUILDING WORKS.

PROJECT Hewitt, No.31

DRAWING NO. 1476-P002

SCALE 1:500 @ A3

01

A

ADDRESS
No.31 Rife Way
Ferring

DRAWING TITLE
Existing & Proposed
Block Plans

DRAWN BY
CRE8TIVE LINES - ROZ NOWAK

March 2021

ARUN DISTRICT COUNCIL FG/35/21/PL BN12 5JY