


Notes:


All drawings to be read in conjunction with
all other drawings as noted on issue sheet

Application site indicated thus: █

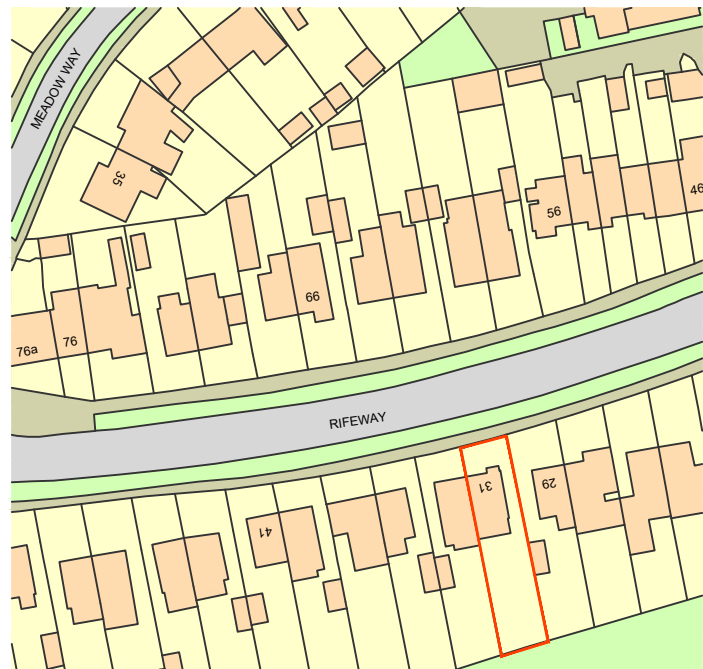


Location Plan

0 10m 50m 100m
scale 1:1250

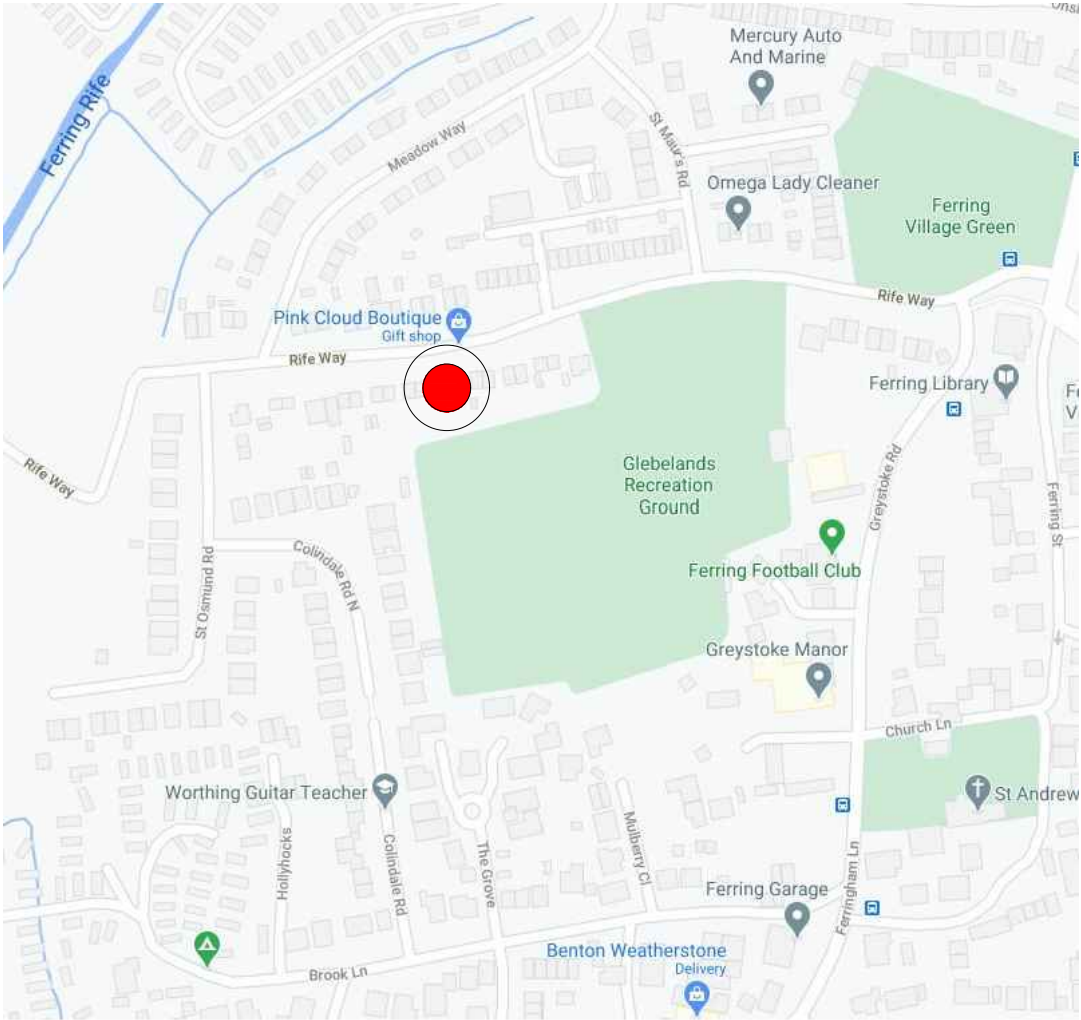

Orientation Plan

Not to Scale

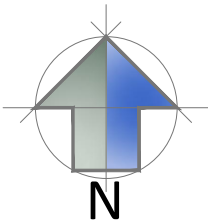

	PROJECT Hewitt,No.31	DRAWING NO. 1476-P001	SCALE 1:1250 @ A3	01	A
	ADDRESS No.31 Rife Way Ferring	DRAWING TITLE Location & Orientation	DRAWN BY CRE8TIVE LINES - ROZ NOWAK		
ARUN DISTRICT COUNCIL FG/35/21/PL	BN12 5JY				



E: Cre8tivelines@outlook.com M:07500181917
No.2 Old School, Old School Lane, Fittleworth, RH20 1JZ

THESE DRAWINGS ARE FOR PLANNING PERMISSION ONLY.
ALL MEASUREMENTS TO BE TAKEN ON SITE FOR BUILDING WORKS.