



EXISTING LEFT, RIGHT SIDE
ELEVATION
AND PROPOSED FRONT
EXTENSION.


DATE	SCALE	DRAWING
NOV 21	1:50	No
DRAWN BY Zg.	1:100	7B

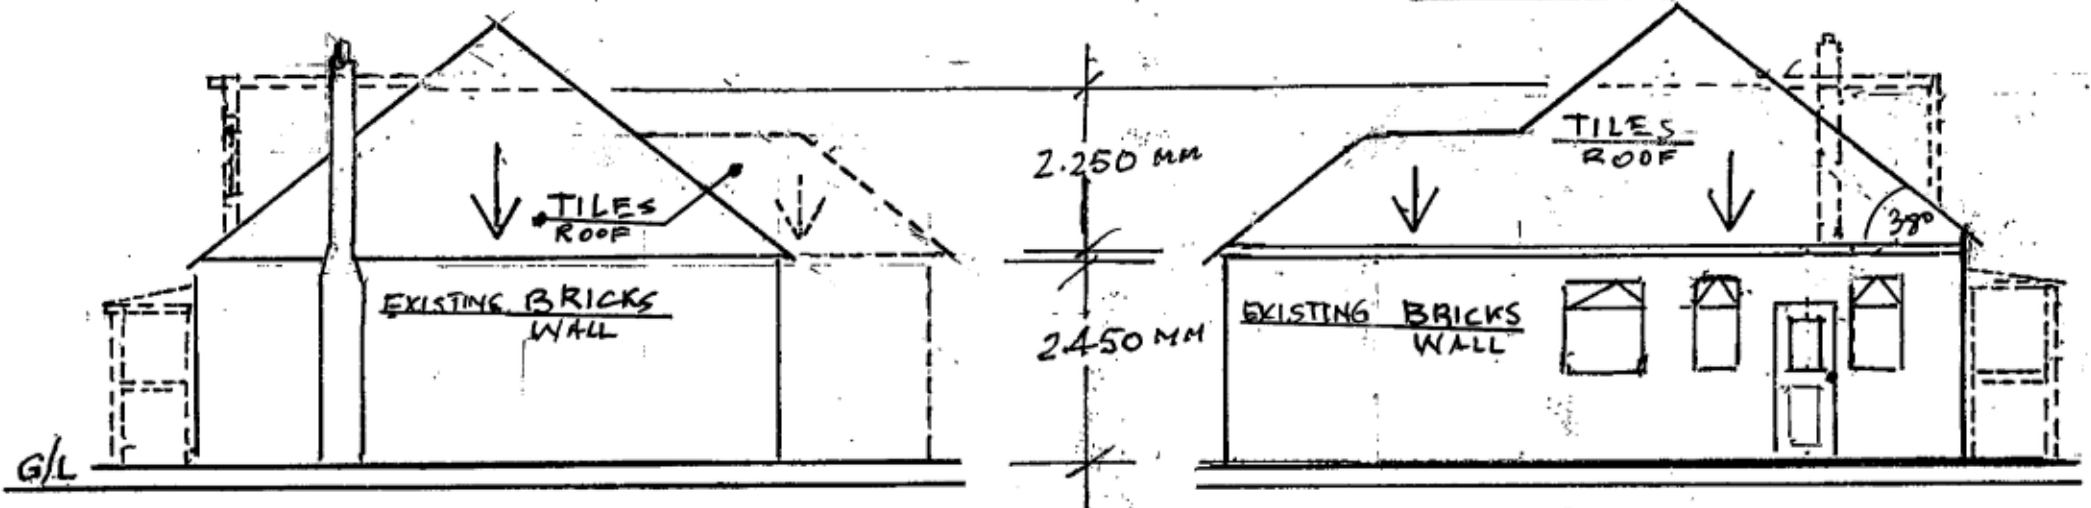

EXISTING LEFT SIDE ELEVATION SCALE 1:100 EXISTING RIGHT SIDE ELEVATION

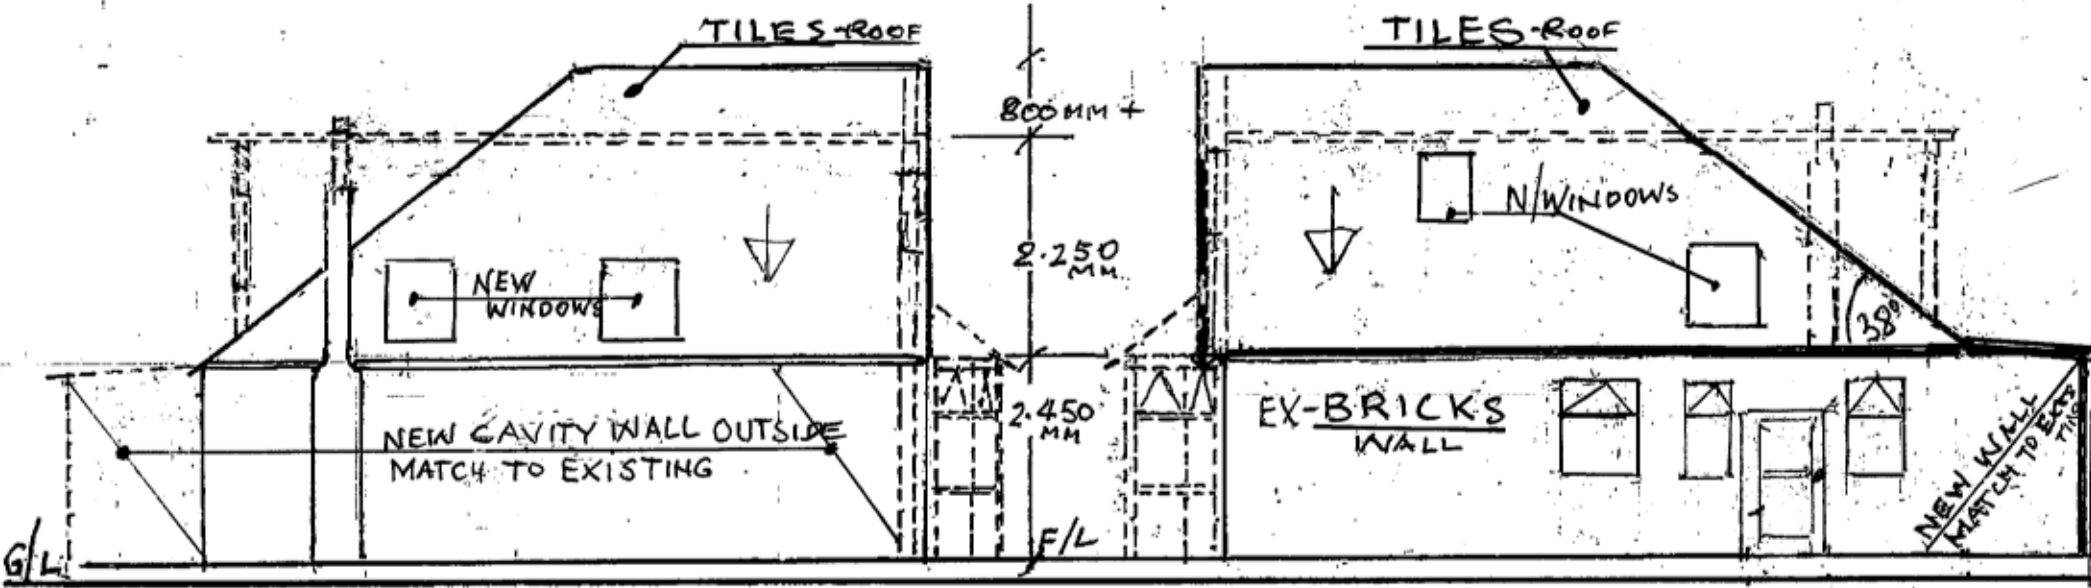

PROPOSED LEFT SIDE ELEVATION SCALE 1:100 PROPOSED RIGHT SIDE ELEVATION

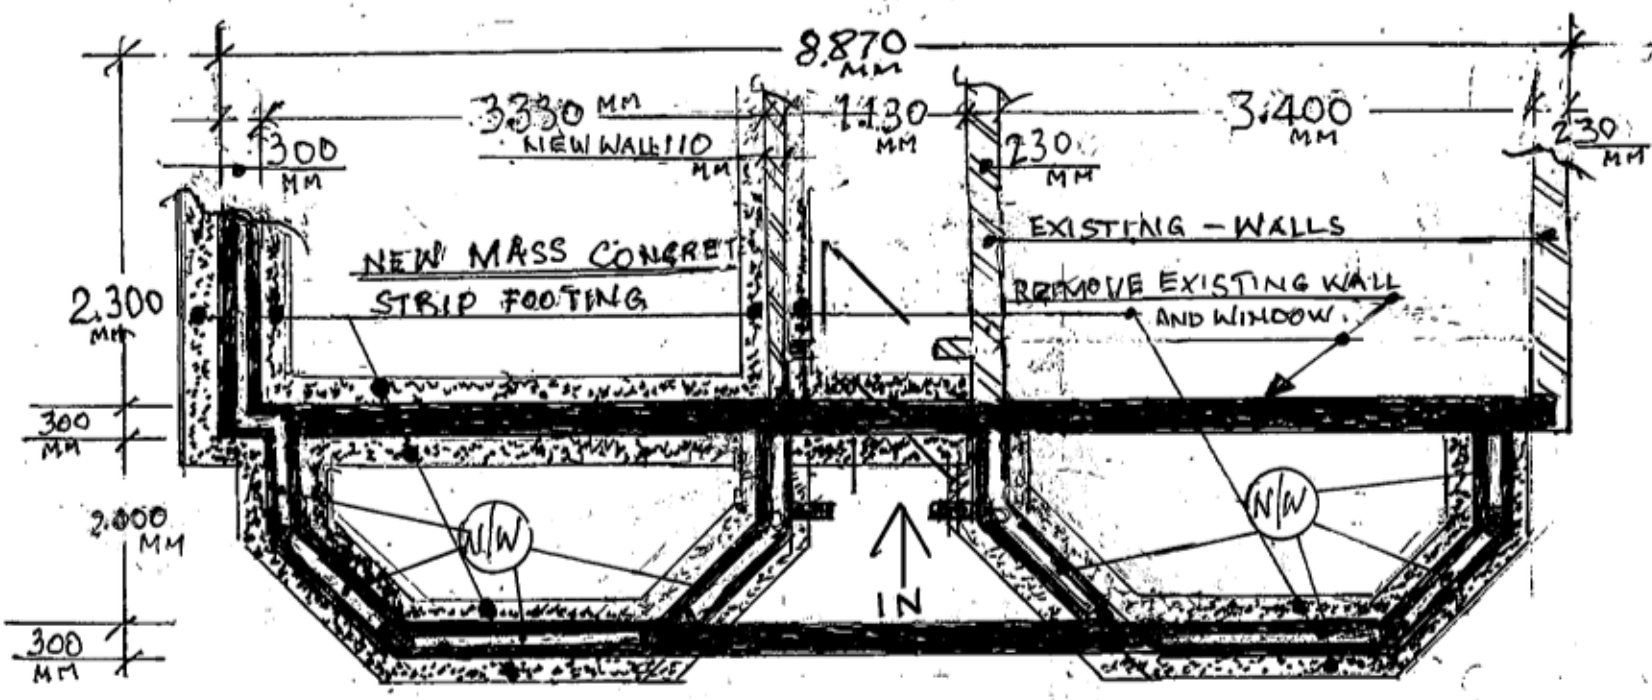

PROPOSED FRONT EXTENSION PLAN, SCALE 1:50 (GROUND FLOOR)