


**PROPOSED FRONT AND BACK EXTENSION**  
SECTION 4-4 9 CLOVER LANE  
FERRING WEST SUSSEX.

DATE  
NOV 21

SCALE  
1:100 1:50  
DRA. BY  
ZG.

DRAWING  
No 10.B


NEW U.C. 152x152x30kg (3No)  
SUPPORT EXISTING BACK ROOF  
and NEW FLAT ROOF

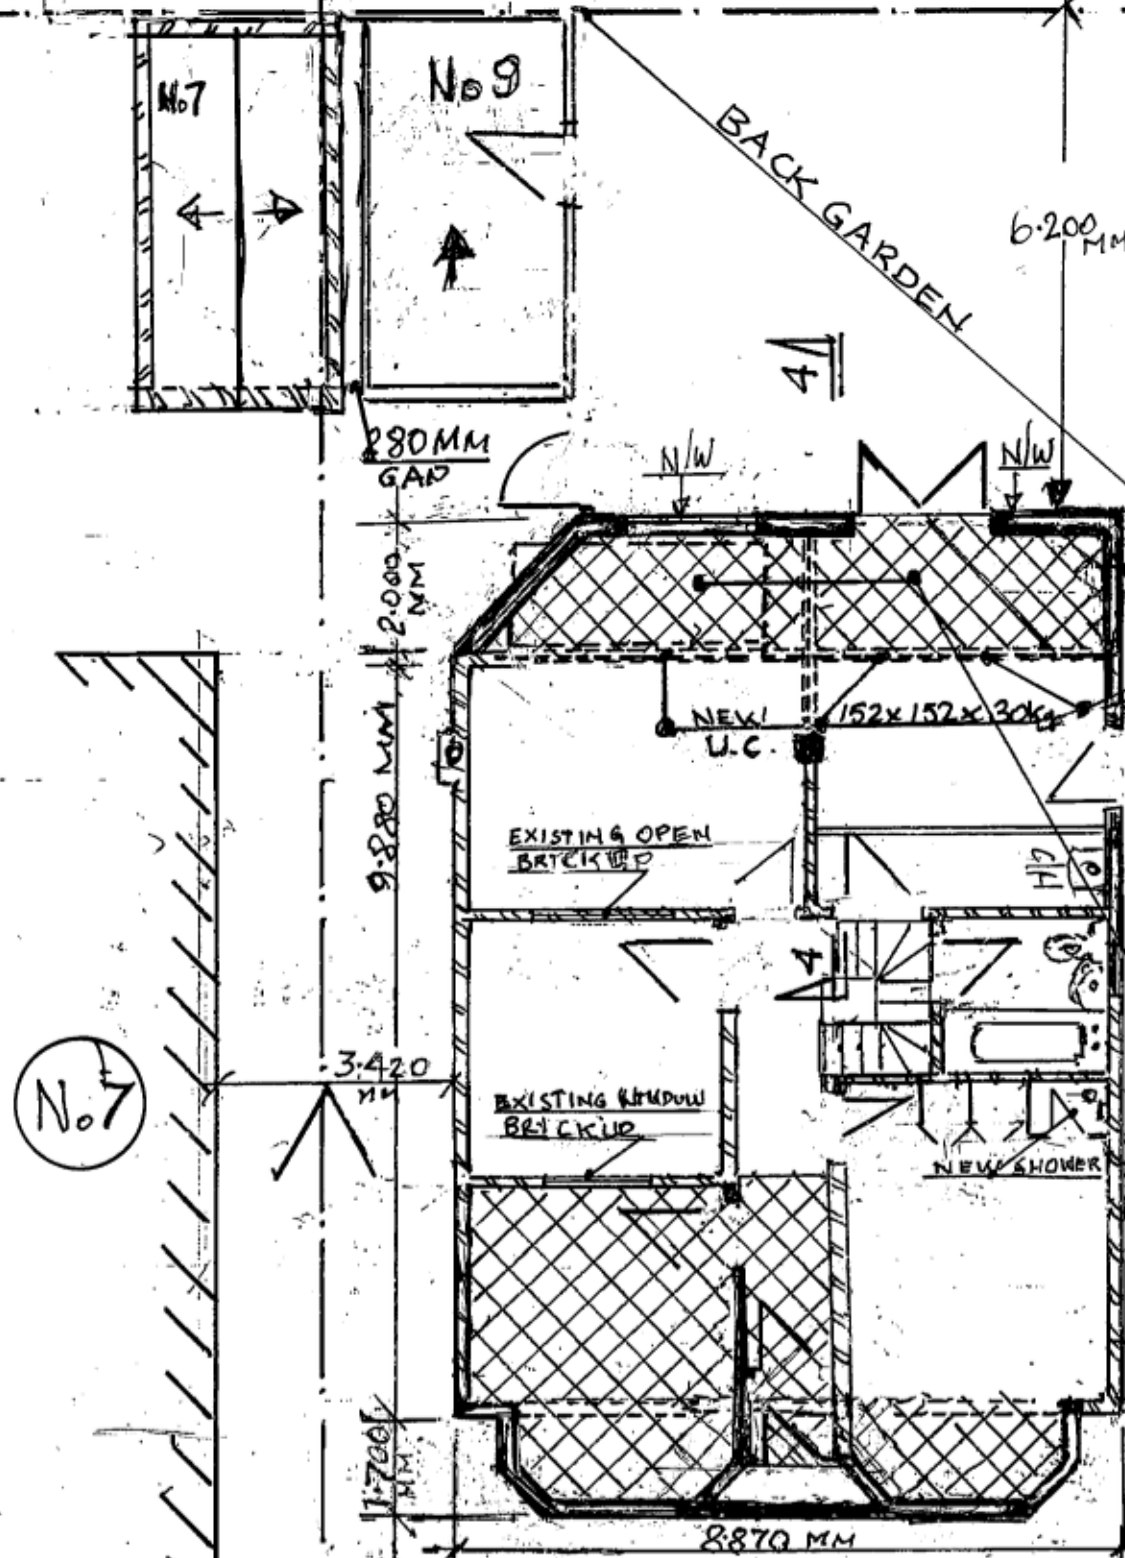

**PROPOSED GROUND FLOOR  
PLAN & FRONT/BACK EXTENSION**  
SCALE 1:100

EXISTING  
ROOM SCALE 1:50

EXISTING SUN ROOM TO BE  
REMOVE AND MAKE NEW  
EXTENSION

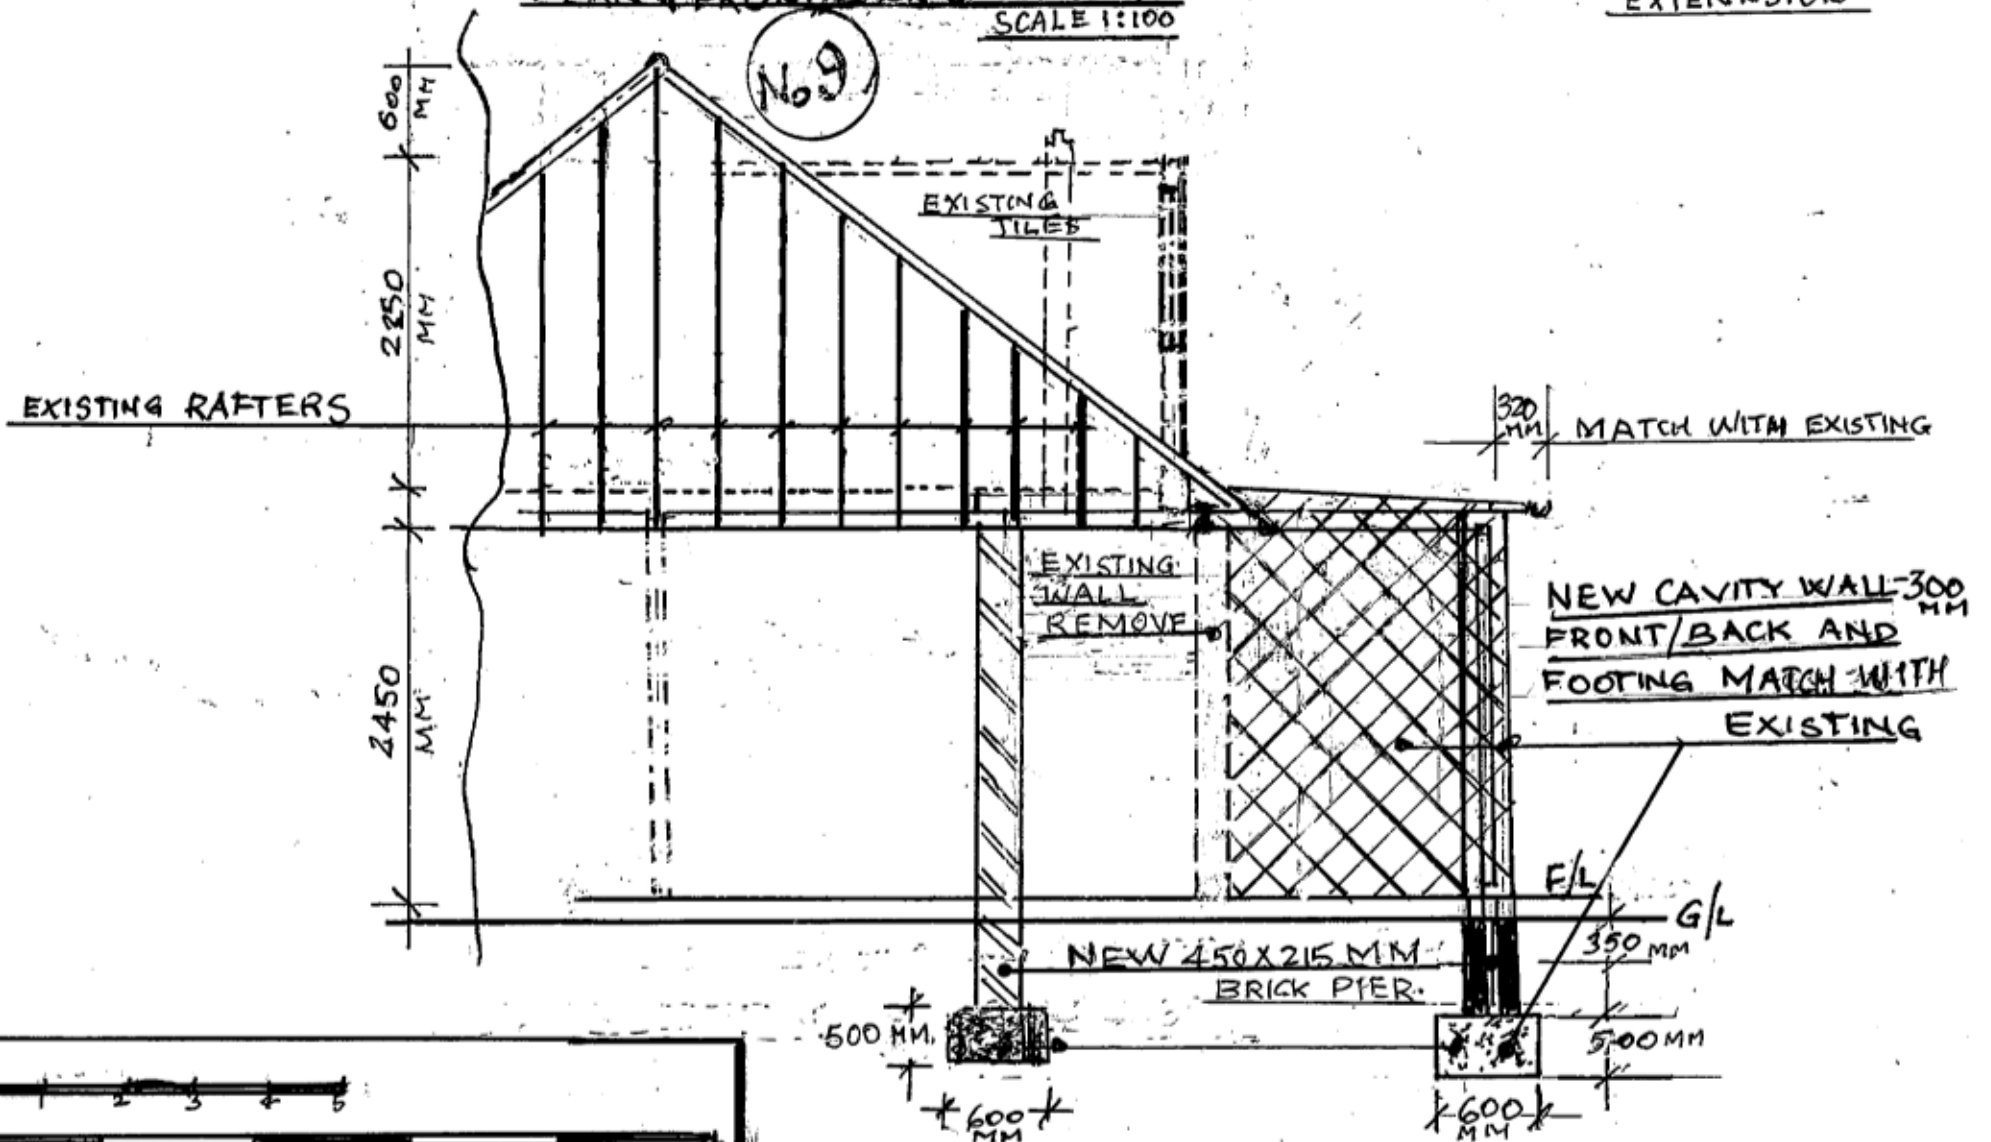

**SECTION 4-4 SCALE 1:50**



SCALE BAR