


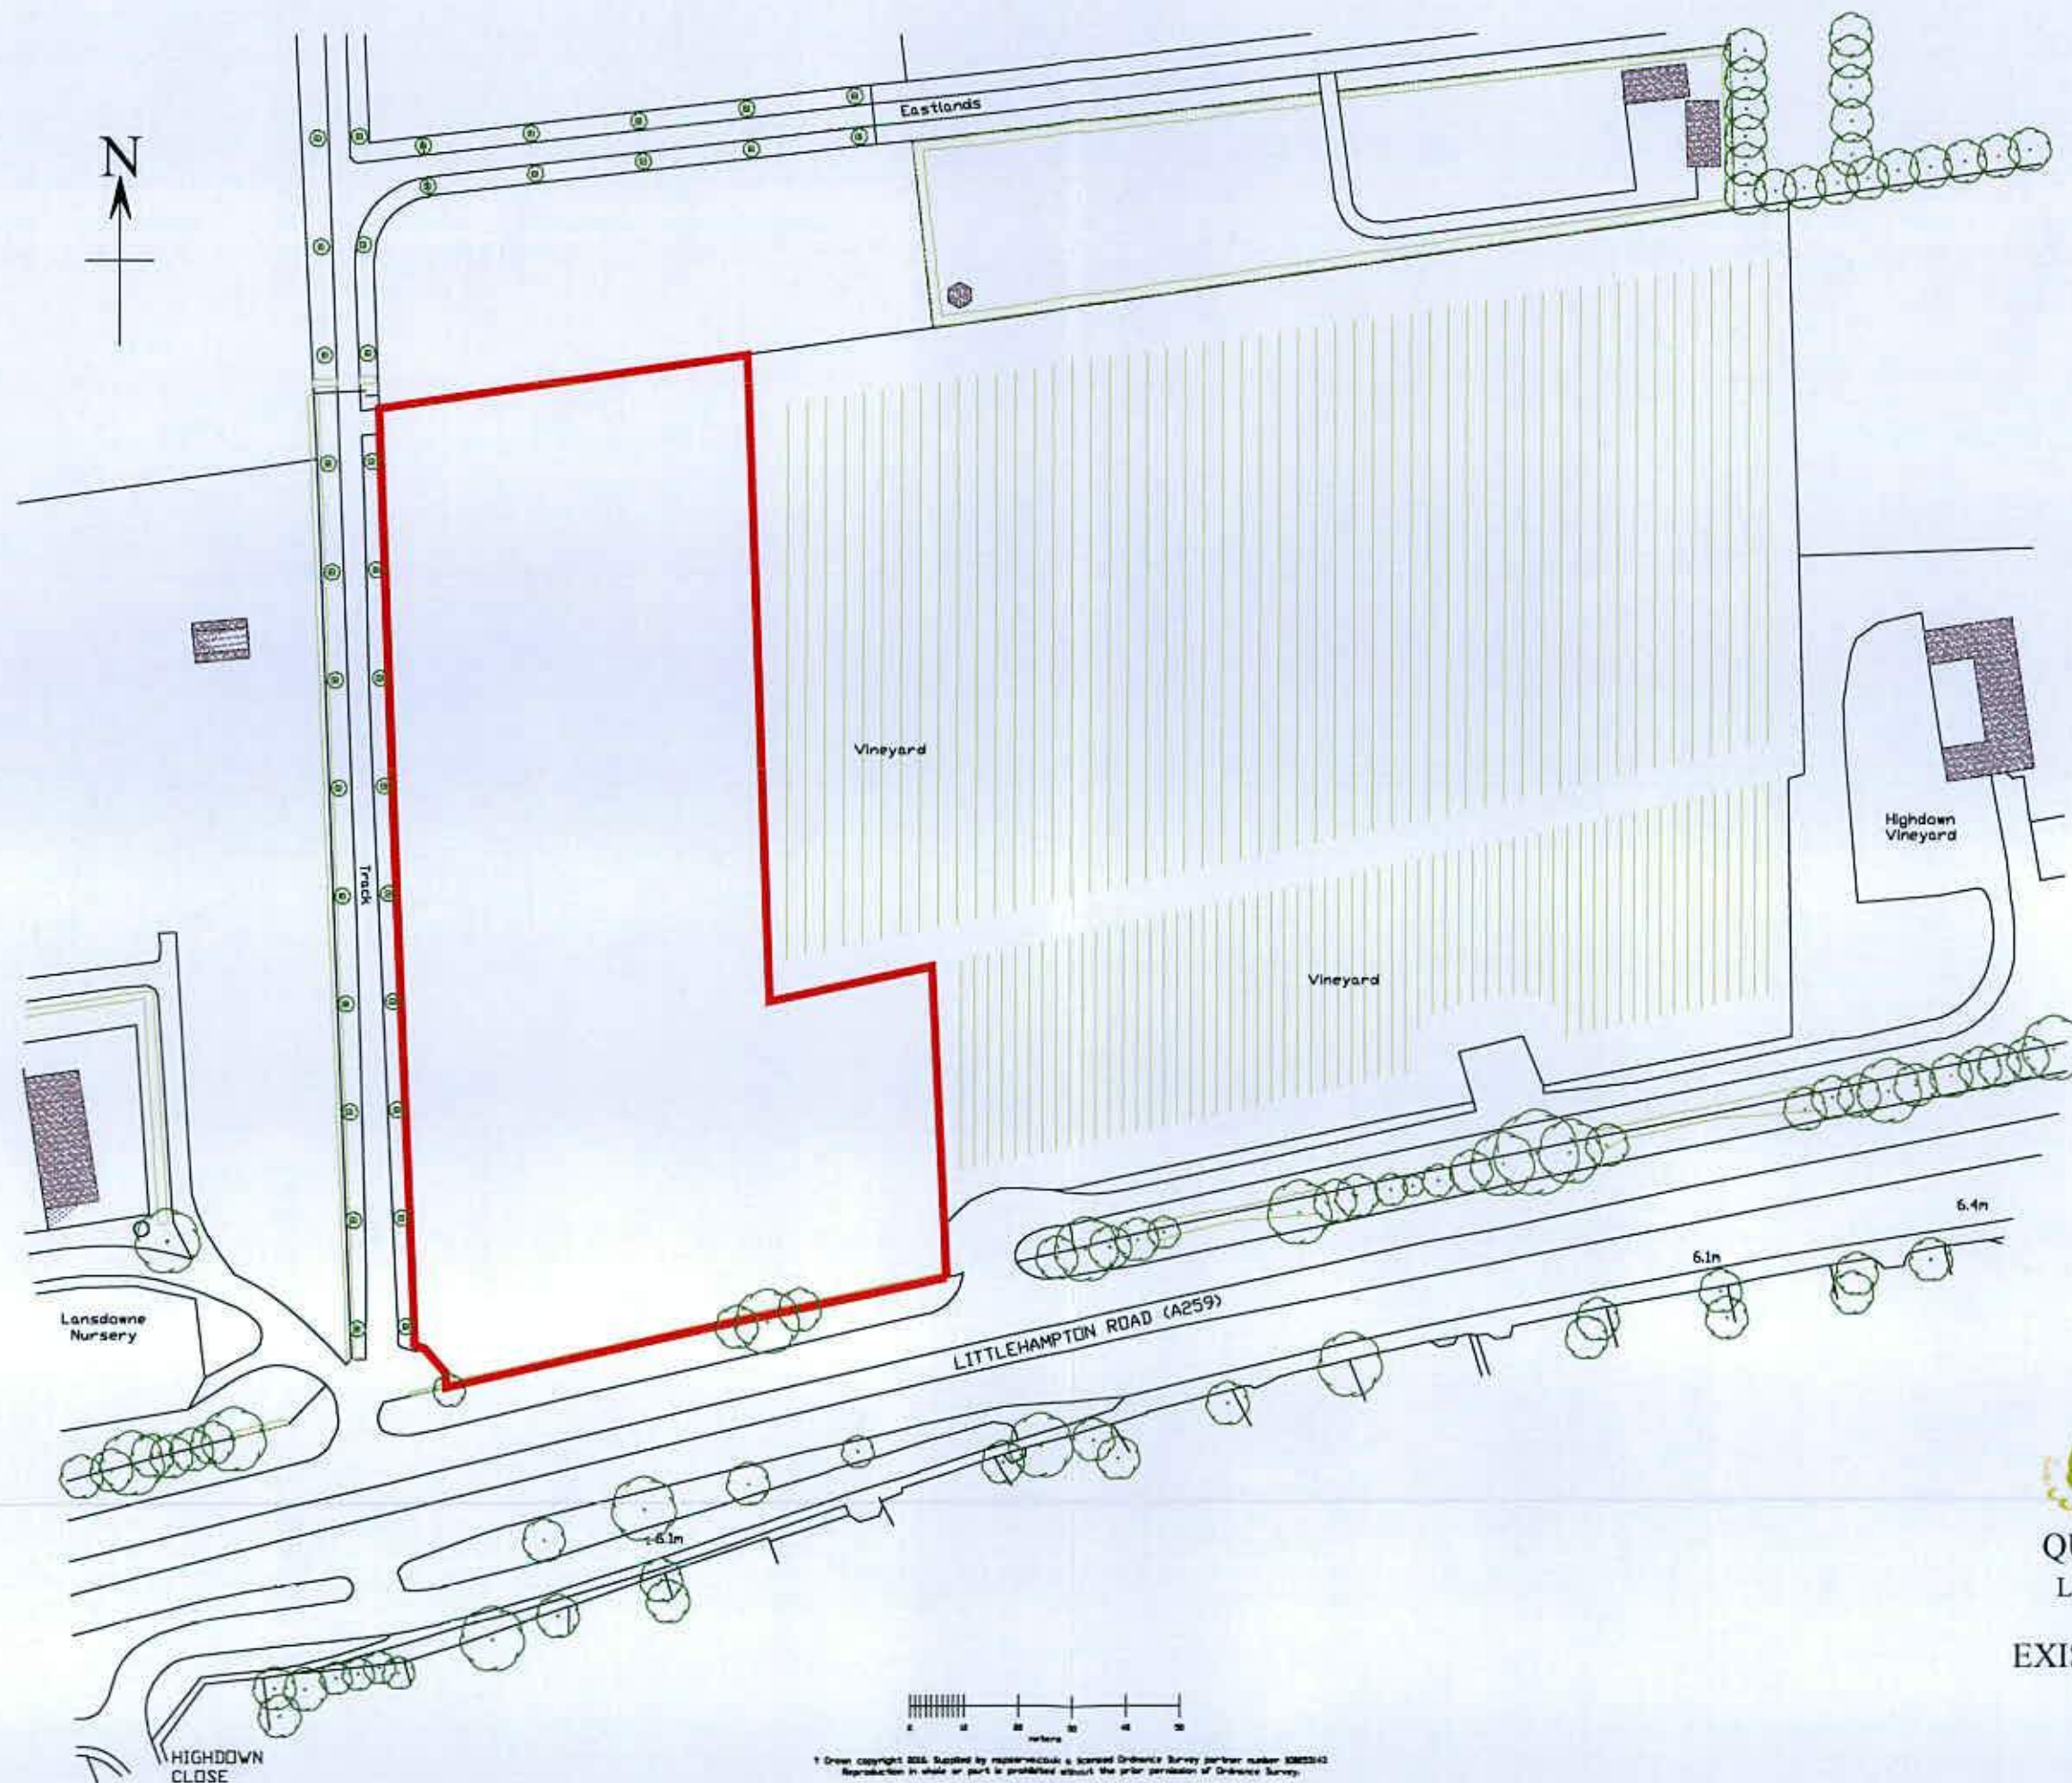

QUERCUS
 QUERCUS NURSERY
 Littlehampton Road, Ferring

EXISTING Location Plan
 Client: Quercus Nursery
 Scale: 1:1250 Date: 18th May 2016
Drawing 1