


Casement:

Detail For Internal Glazed Frame Section(Shown in Red in the proposed elevation drawing)

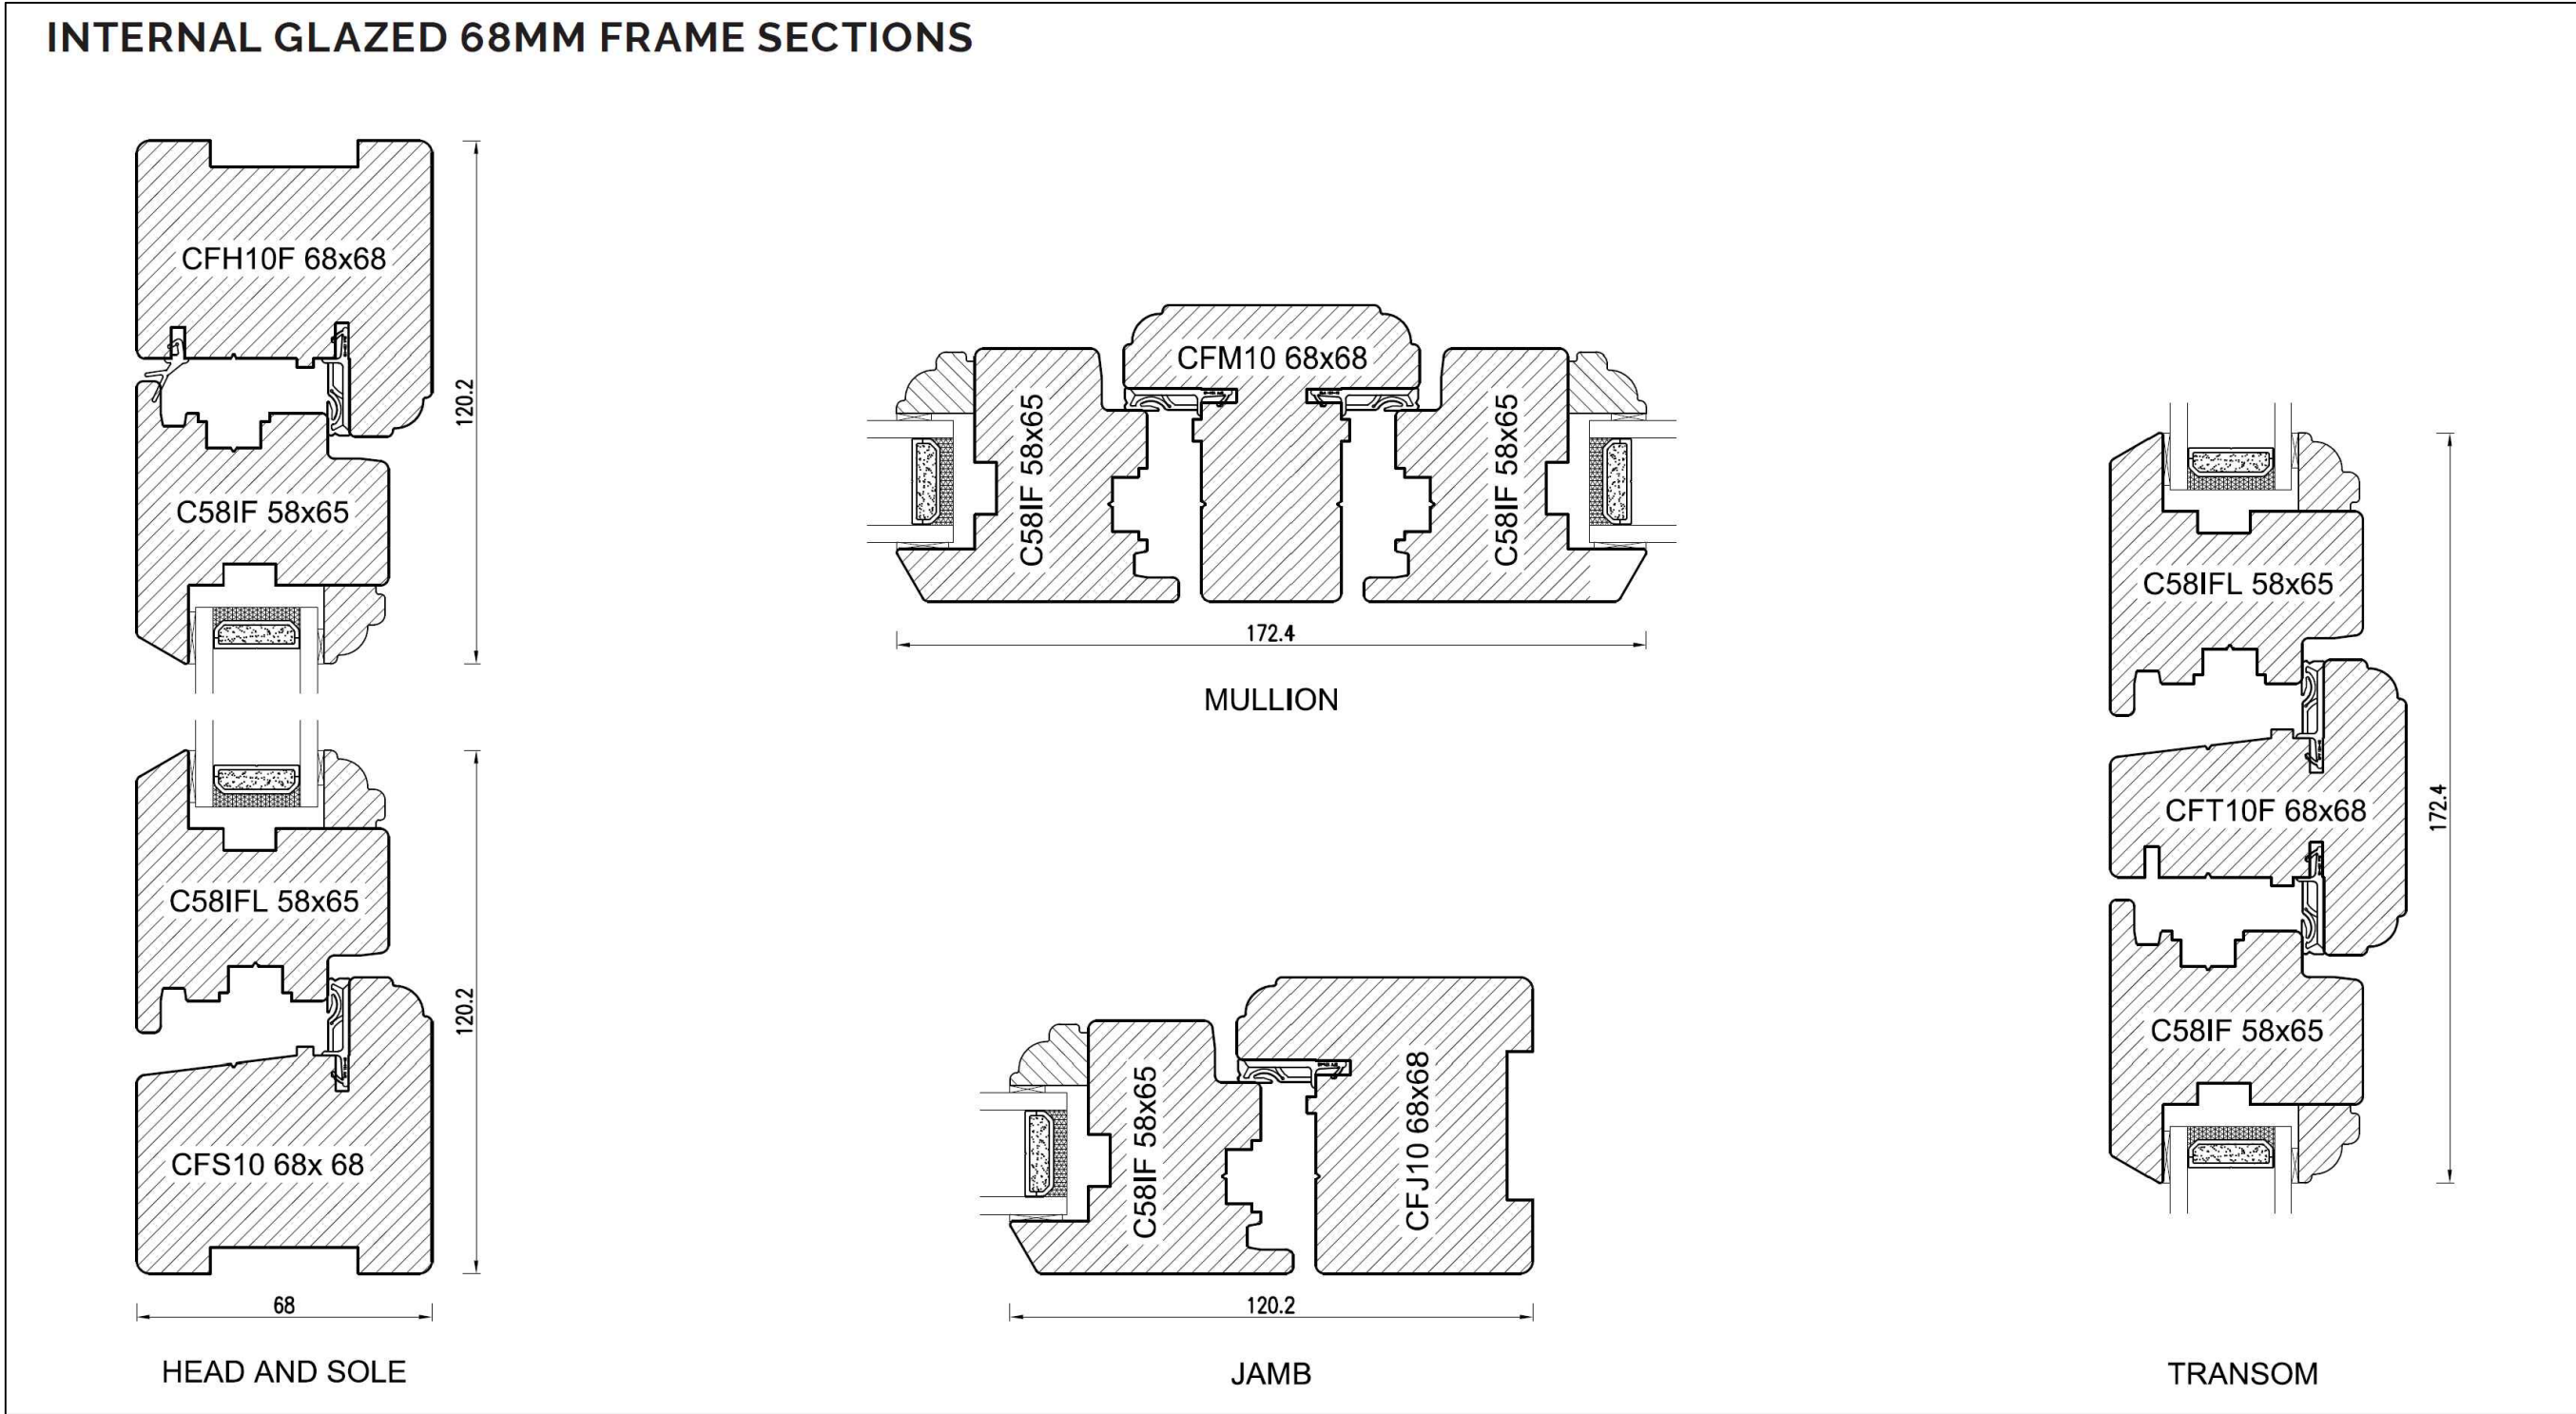


Door:

Crafted Door(shown in blue in the proposed elevation drawing):
A Flush Door & Frame, Door Open Out with astrogal bars




Astragal Bars:

The astragal bar feature an ovolo profile on the inside and a bevel profile on the outside.
22mm (Standard, made from Q-wood unless it's a Satin Colour)

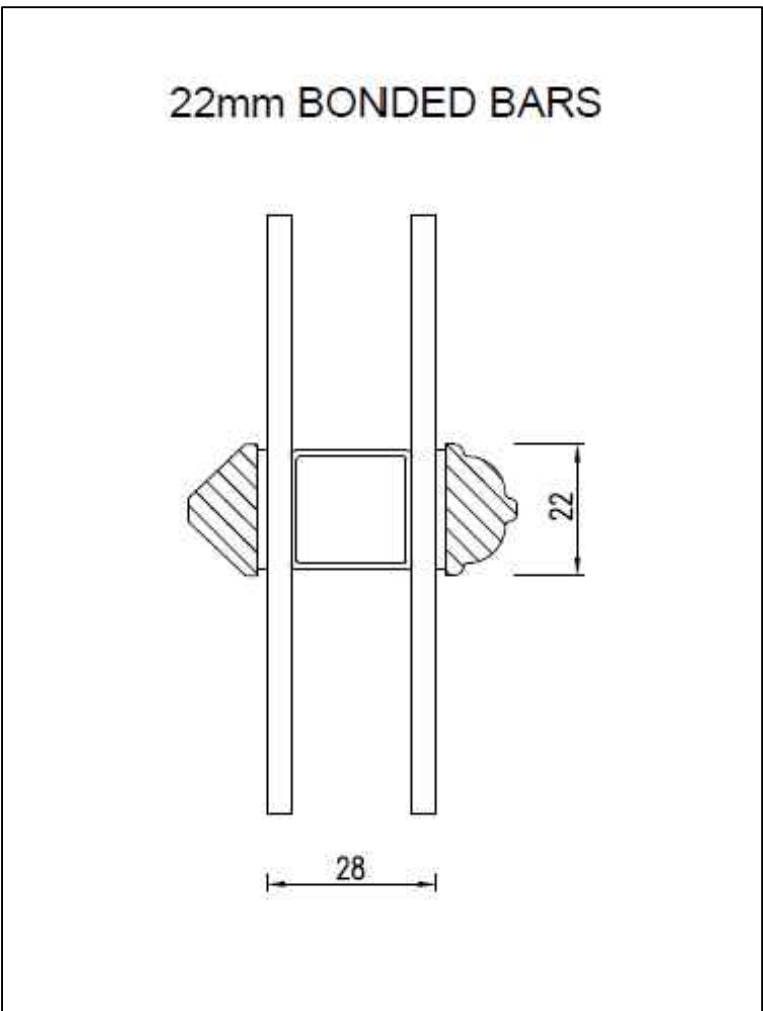


Sliding Sash:

Detail For Internal Glazed, Spiral balance sliding sash (Shown in Green in the proposed elevation drawing)

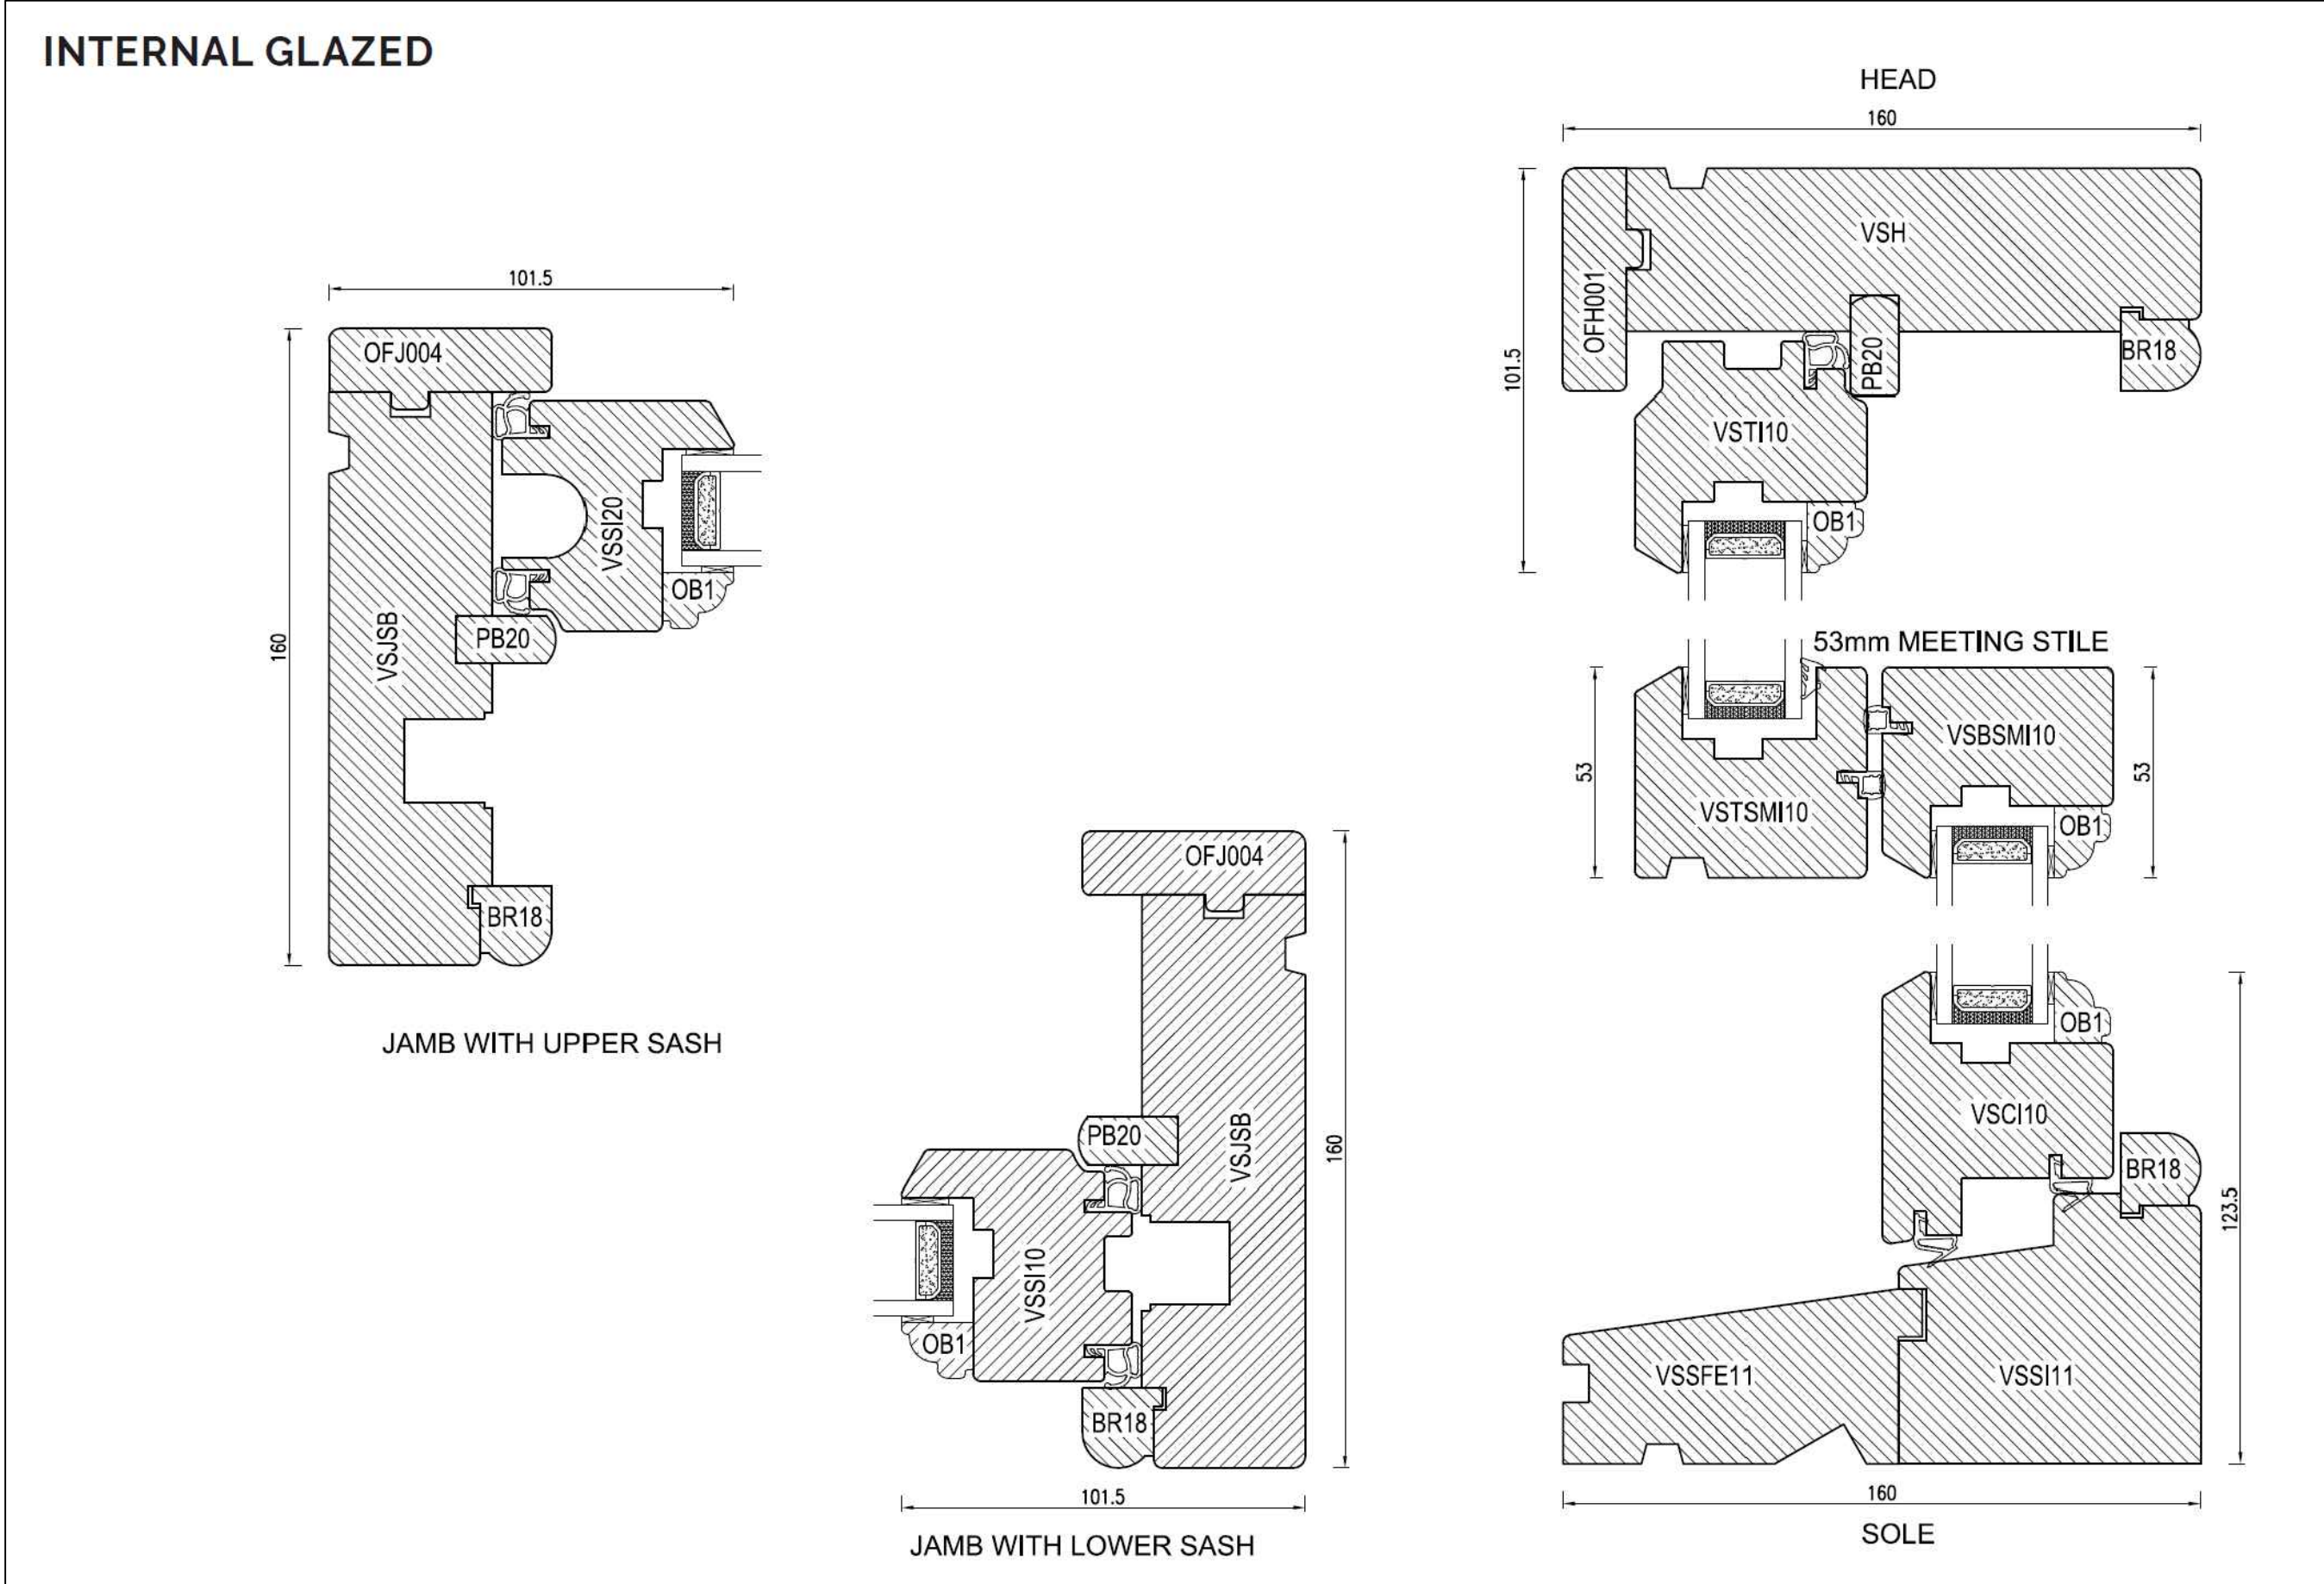

Crafted Door Section:

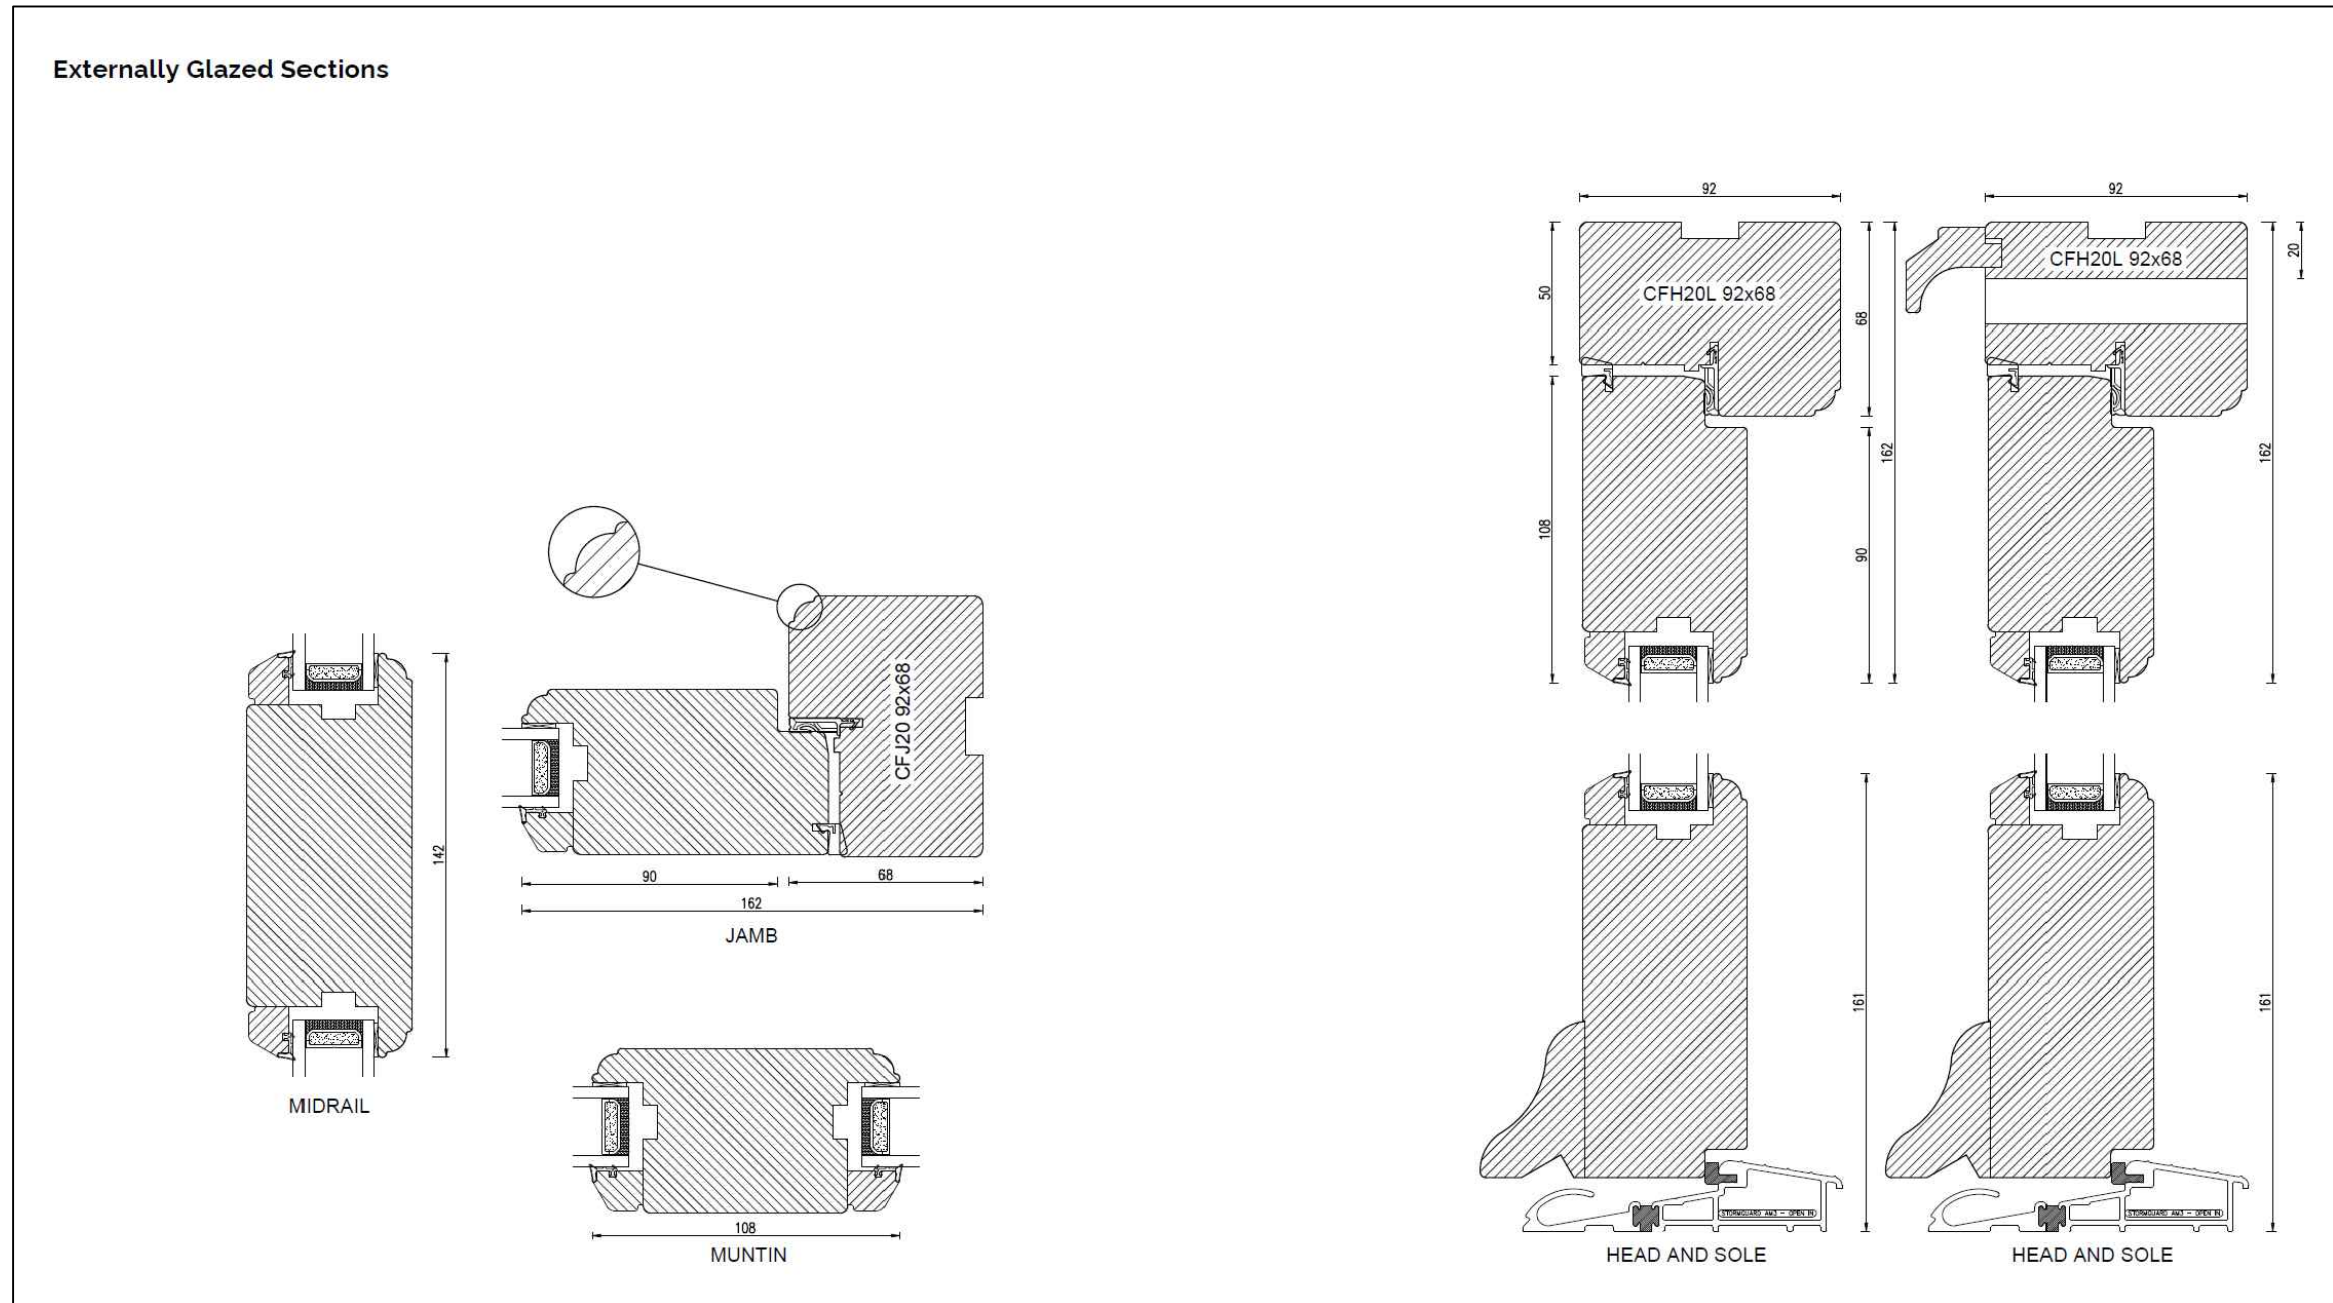

Rev	Date	By	Description
A	18/3/2026	A.K	General Arrangement

Client:	JANE CHEAL
Project:	Home Farm House 63 Feelingham Lane, Ferring
Drawing Title:	Window Details
Scale:	No Scale
Date:	18/3/2026