




Front (North)

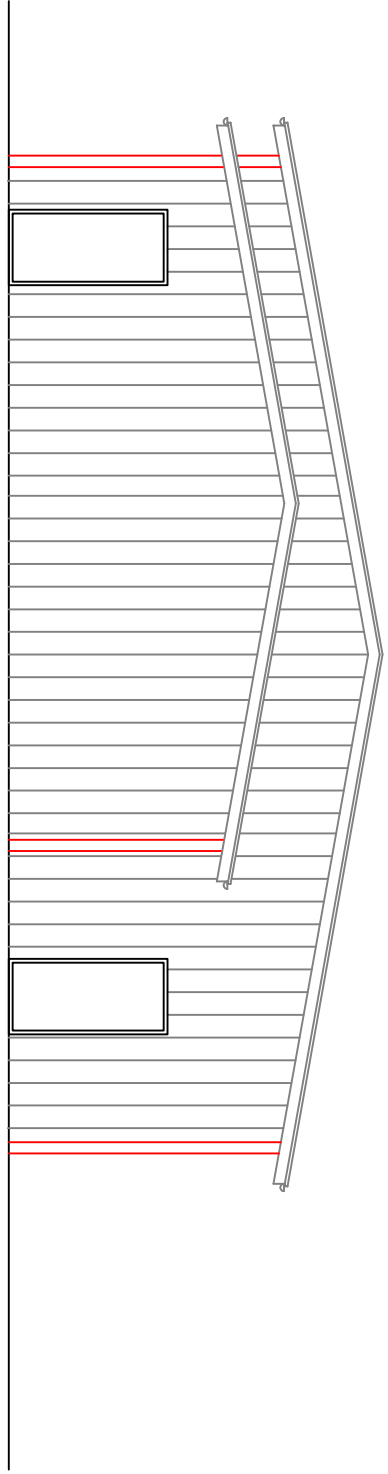


East

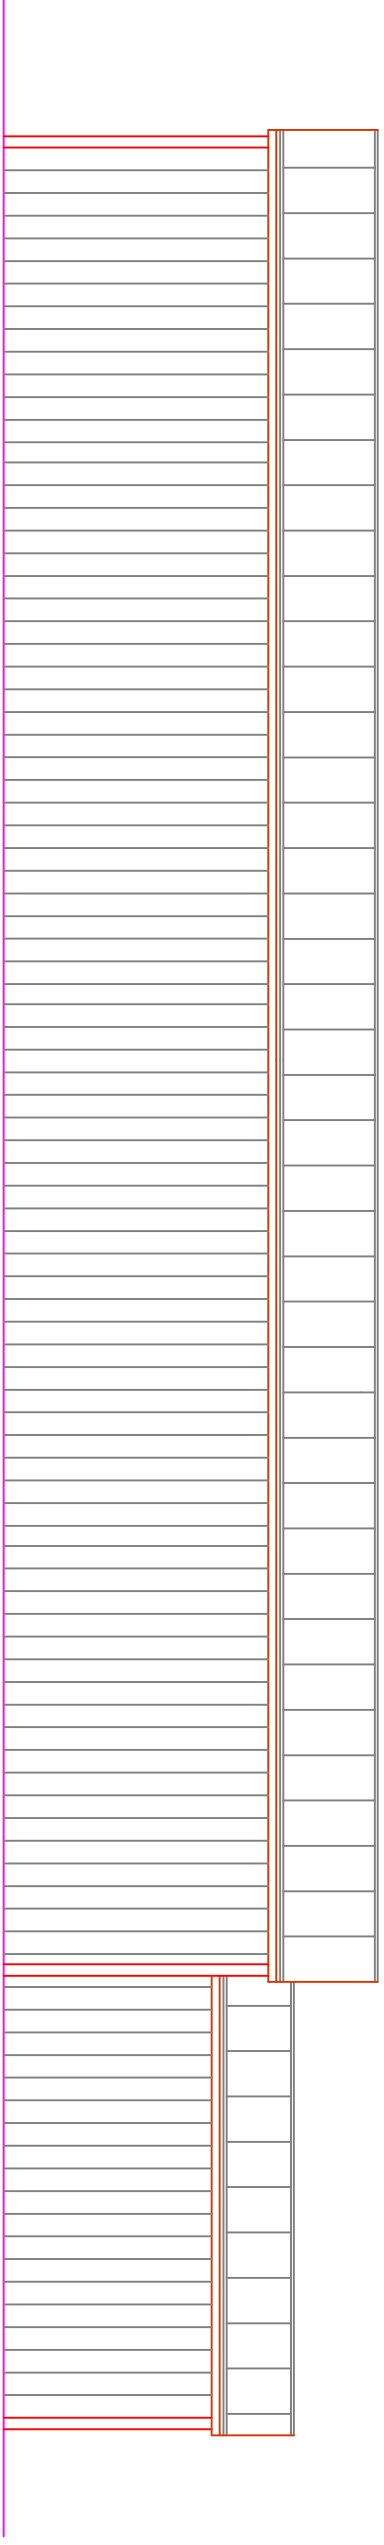

Rear (South)

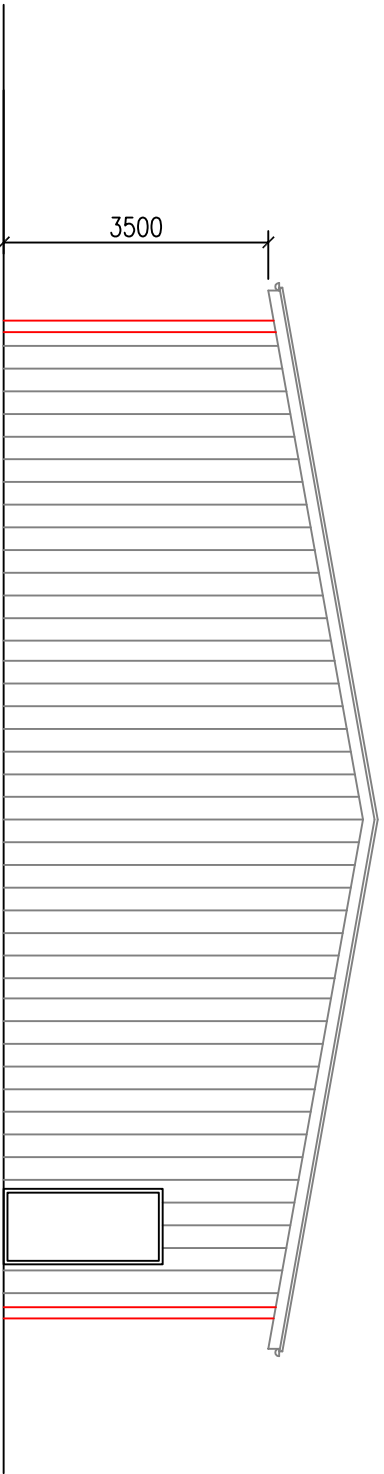

West

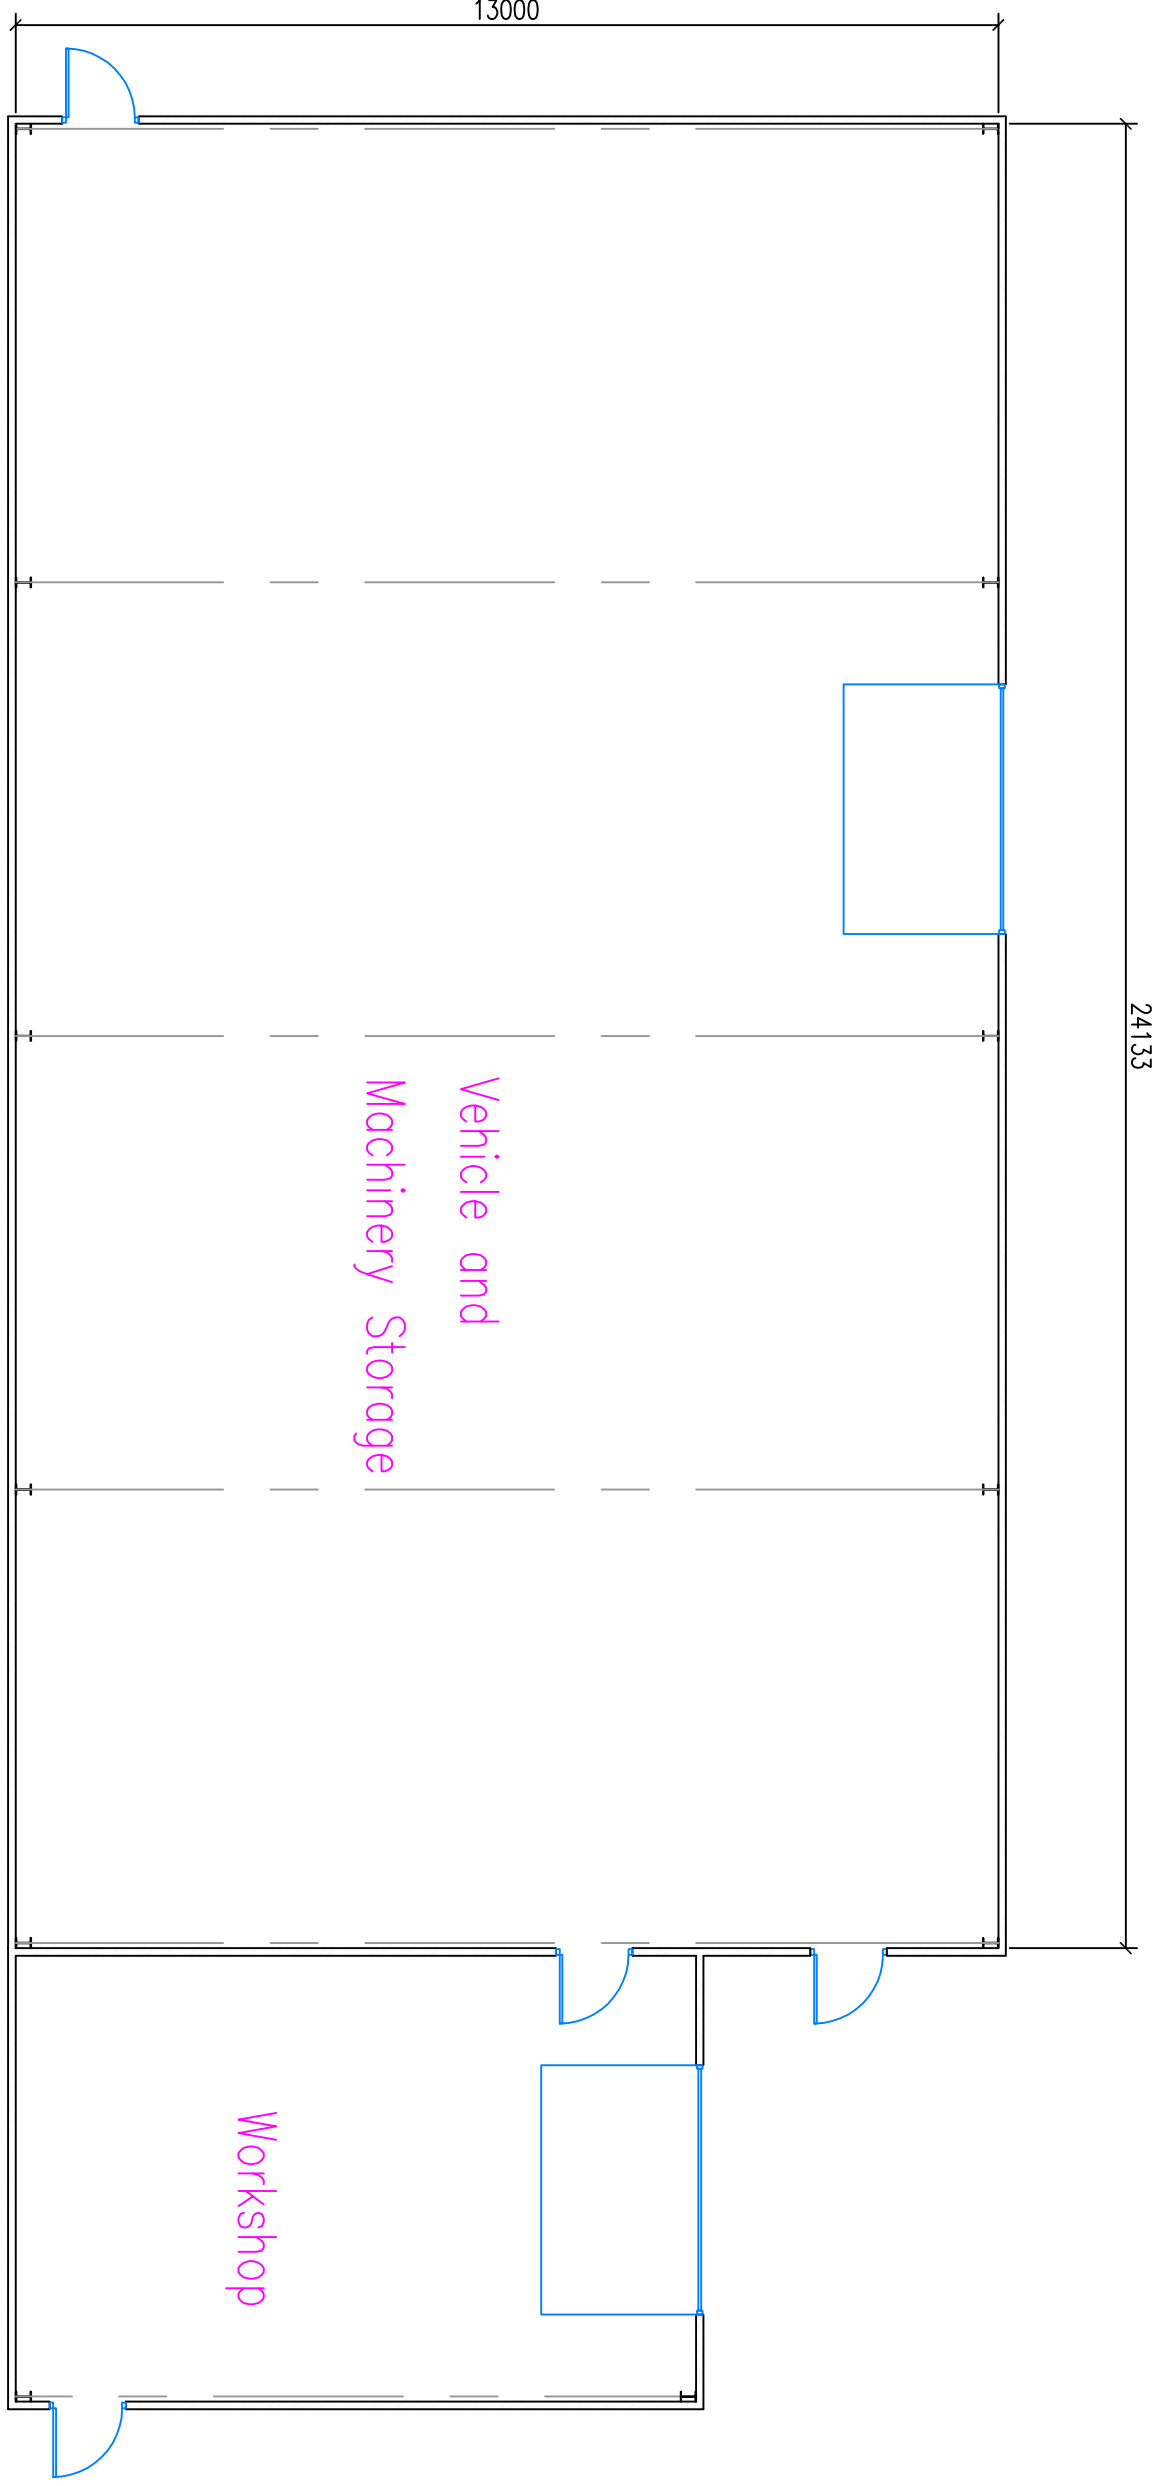

No.	Revision/Issue	Date	

From Name and Address
STEPHEN JUPP MRTPI
CHARTERED TOWN PLANNER
348 CHICHESTER ROAD
BOGNOR REGIS
PO21 5BX
T: 01243 522113
E: [steveplanning-solutions.co.uk](mailto:sj@steveplanning-solutions.co.uk)

Project Name and Address
Floor Plan & Elevations
New Storage Barn
Onslow Caravan Park
Ferring

Project	ADC/2/17	Sheet
Date	03.03.2017	
Scale	1:100 @ A1	4