



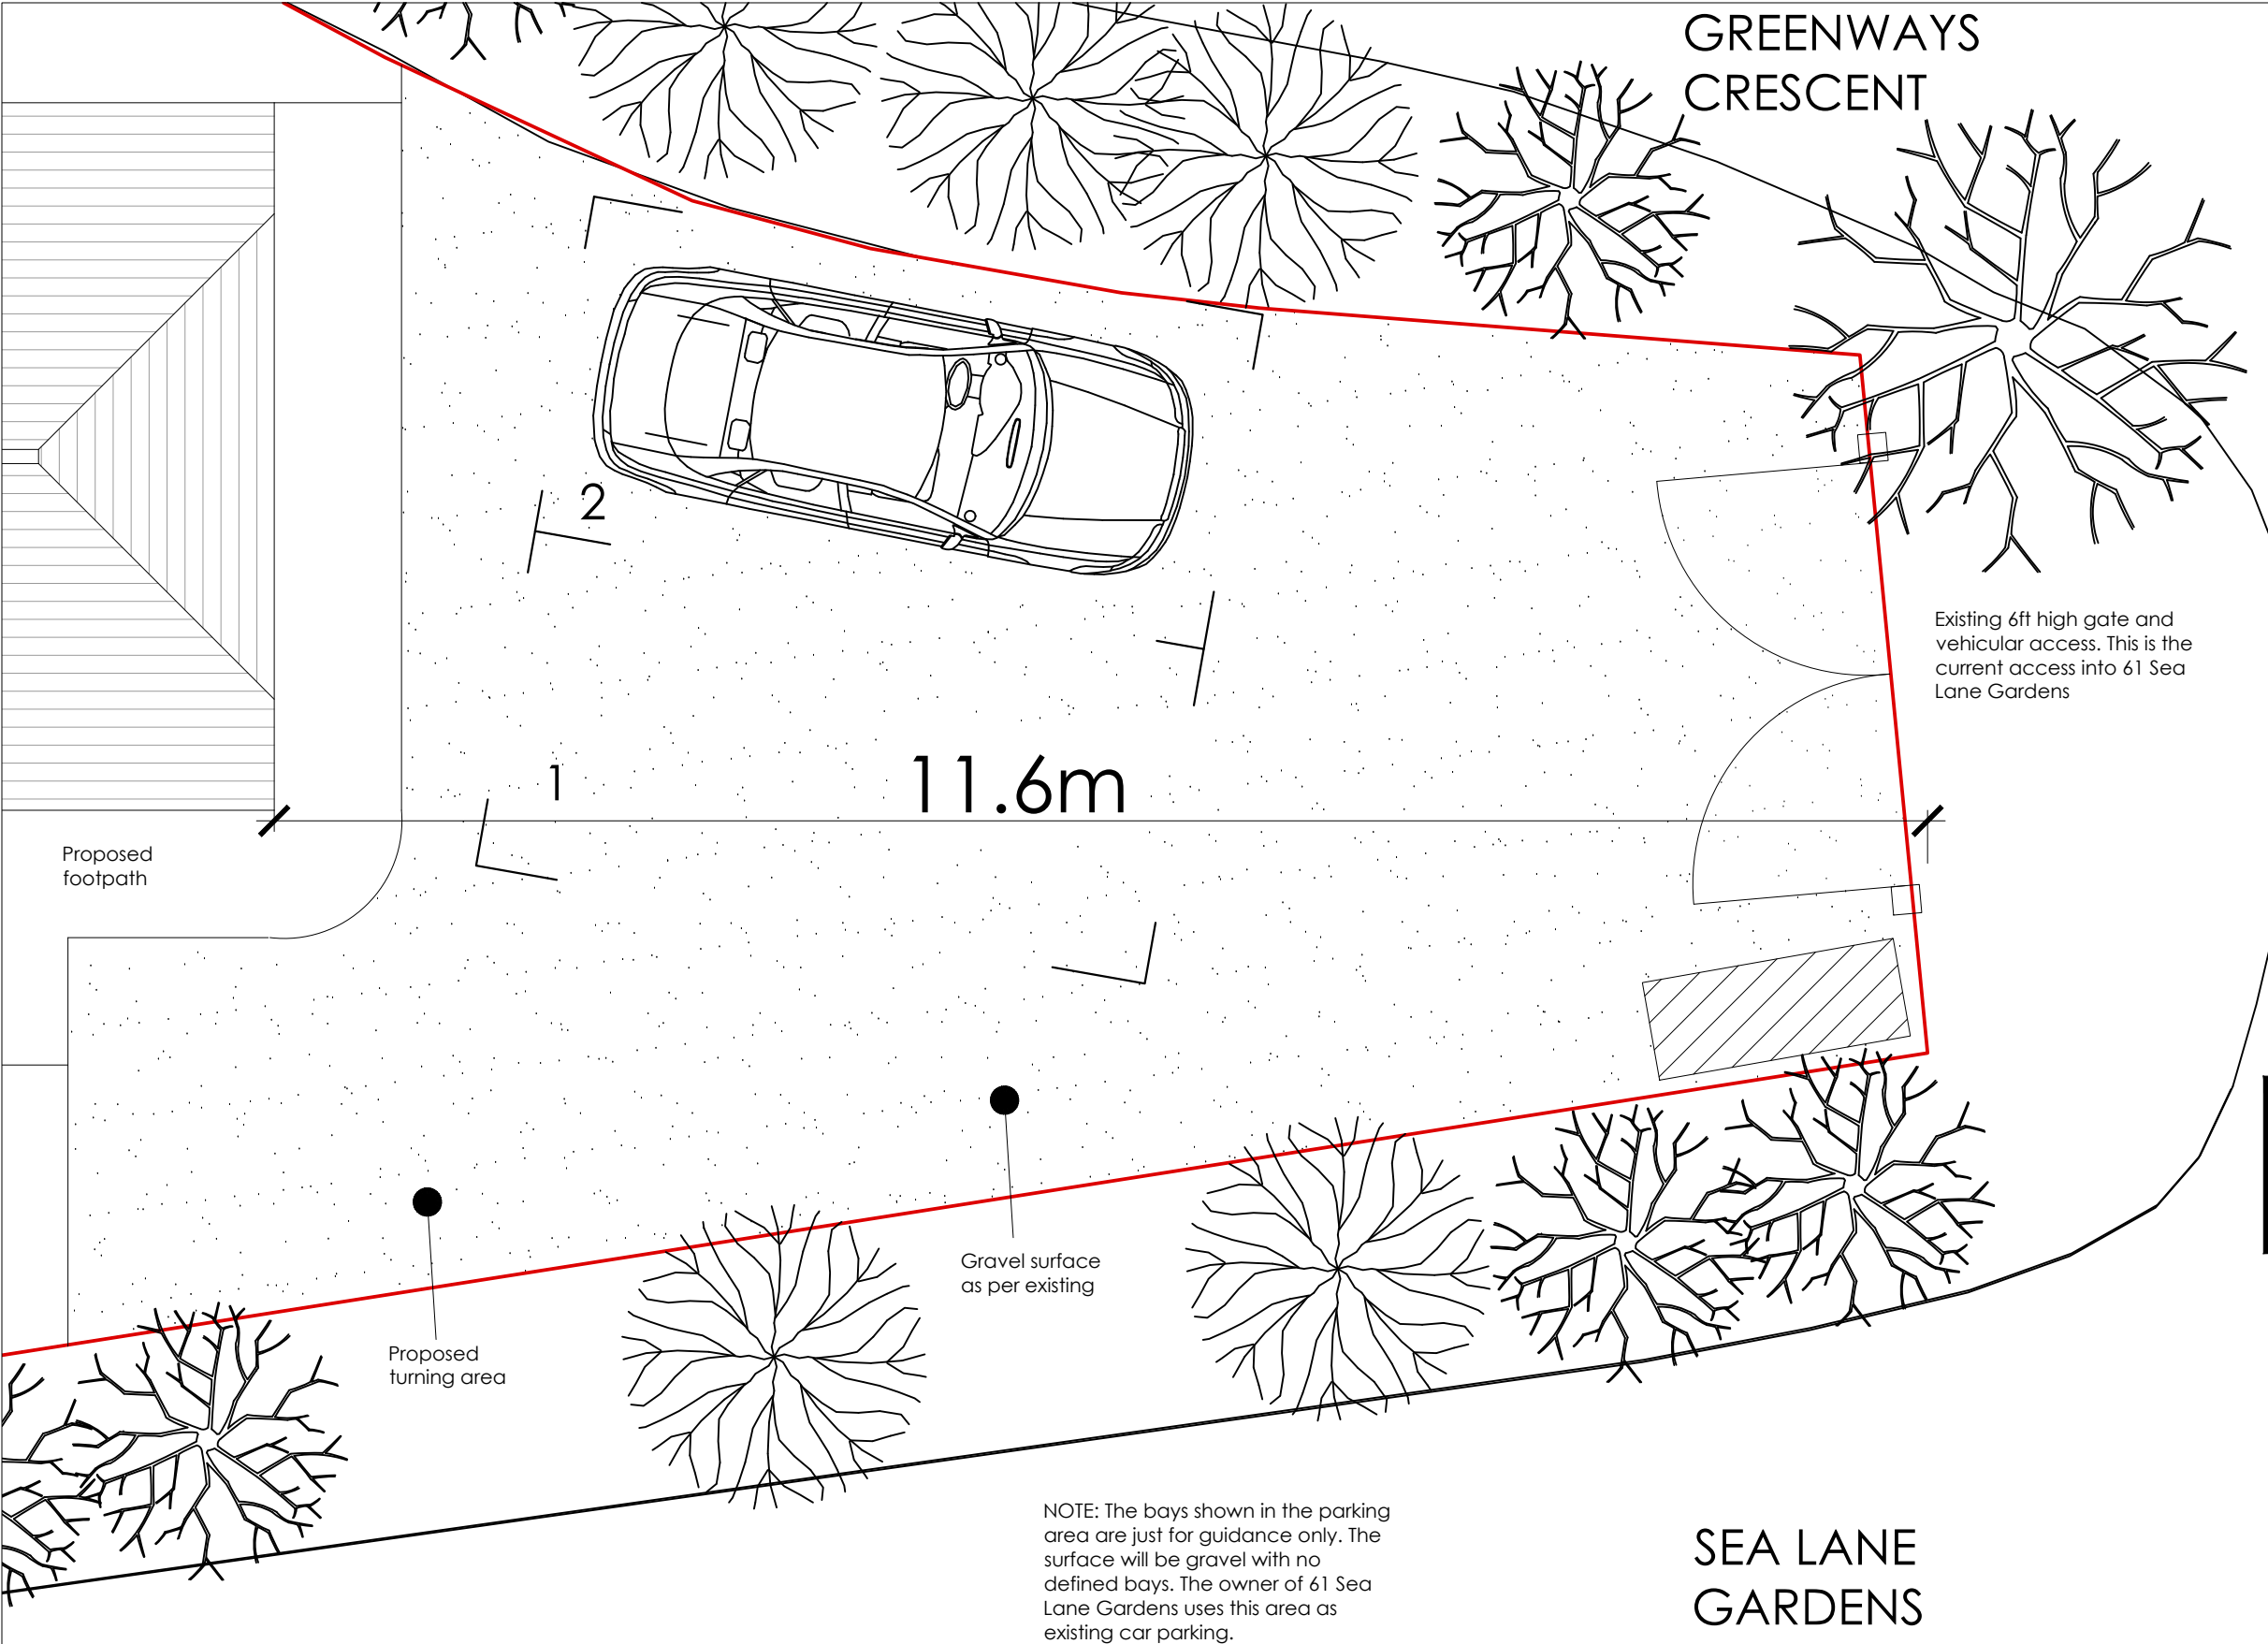

# PROPOSED CAR PARKING PLAN 1:50

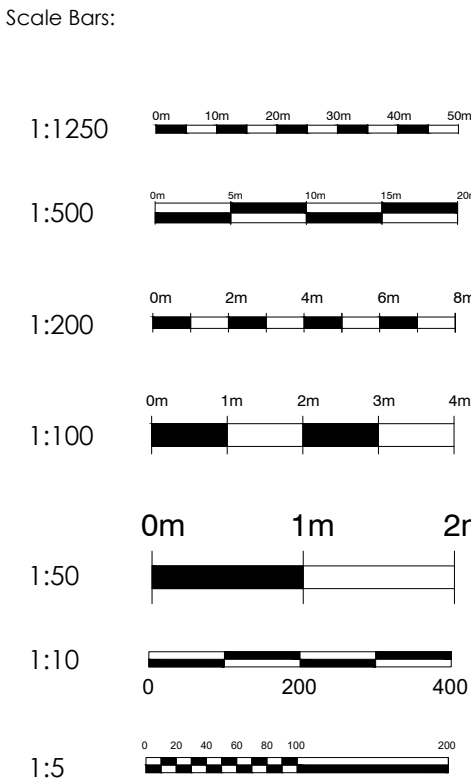

ama

architectural & quantity surveying services

atterbury moore associates

Unit 1 Gosling Croft Business Park  
Long Furlong  
Clapham Worthing  
West Sussex BN13 3UT

01903 871131  
carl@atterburymoore.co.uk

|   |                    |                    |
|---|--------------------|--------------------|
| Client:   |                    |                    |
| Address of Works: 61 Sea Lane Gardens<br>Ferring<br>West Sussex<br>BN12 4TB   |                    |                    |
| Drawing Title: Proposed Dwelling<br>Planning   |                    |                    |
| Paper Size: A3   | Date: Dec. 2021    |                    |
| Job Number: AR-165B   | Drawing Number: 07 | Revision: Revision |
| <p>General Notes:</p> <p>1: Do not scale from these drawings (unless for planning purposes).</p> <p>2: Drawings to be read in conjunction with the structural calculations and the building notes provided.</p> <p>3: The client/ contractor is advised to read the separate notes and the details provided in the structural calculations regarding the CDM regulations.</p> <p>4: The property owner is reminded to serve a Party Wall Notice on any adjoining owner should they need to do so under the requirements of the Party Wall Act 1996.</p> <p>5: No work should be undertaken until all consents (Planning and Building Control) have been received and approved in writing. Any work undertaken without consent is done so at the clients risk.</p> <p>6: All dimensions to be checked on site prior to ordering any materials, kitchens or bathrooms.</p> <p>7: All existing foundations and inlets taking any additional loads are to be exposed and agreed with the Building Control Officer.</p> |                    |                    |
| Revision   | Date               | Amendment          |
|   |                    |                    |
|   |                    |                    |
|   |                    |                    |