

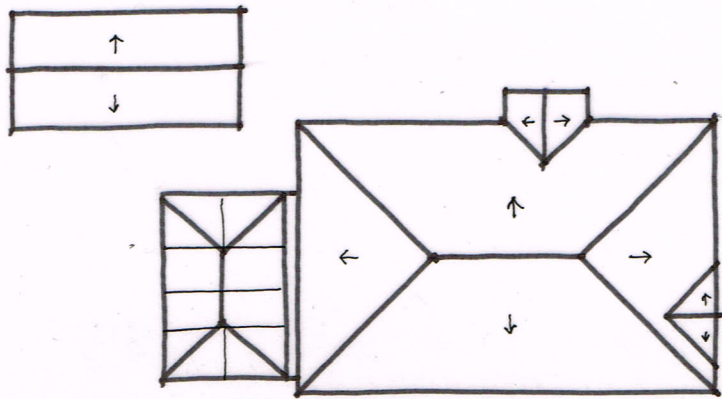
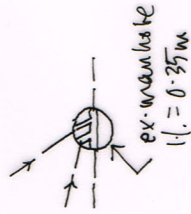


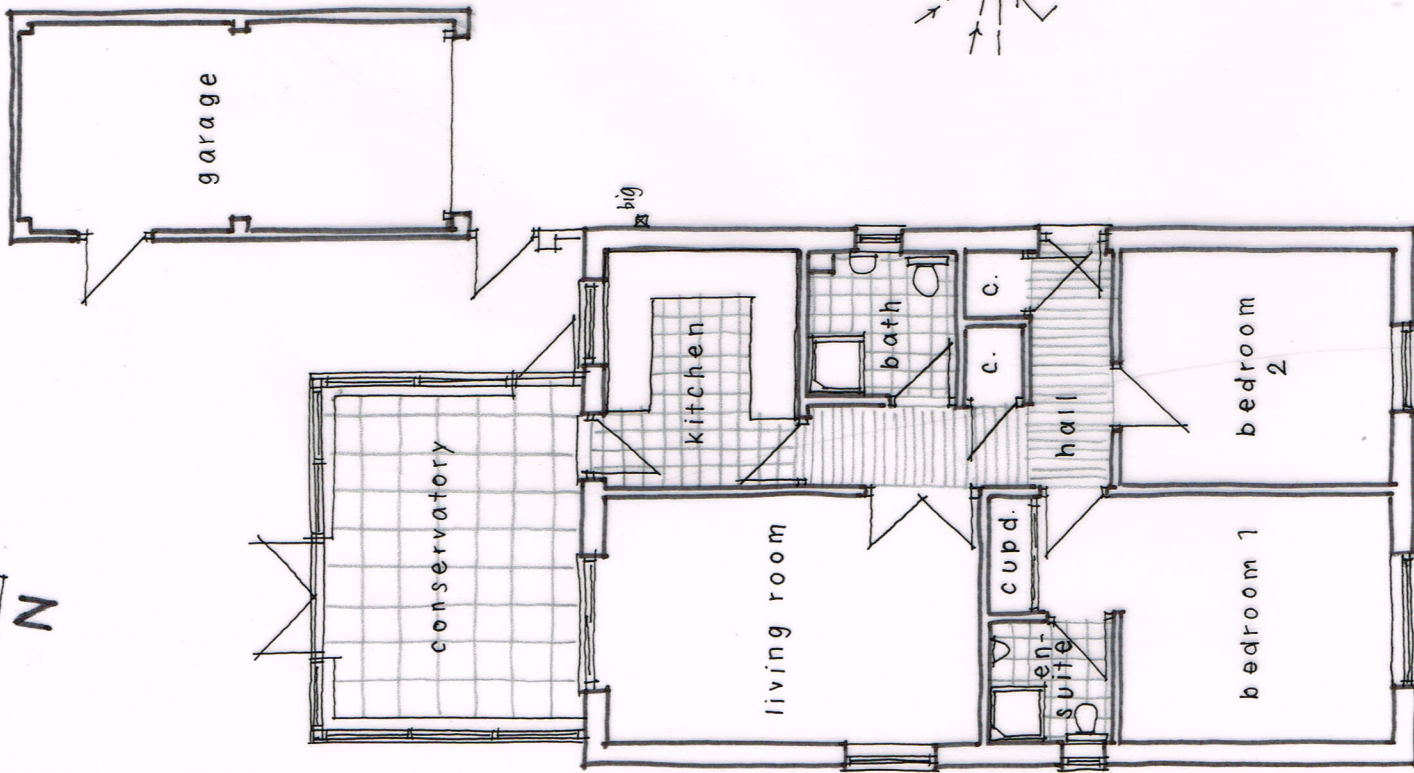

ROOF PLAN 1:200

GROUND FLOOR PLAN 1:100@ A3 / 1:50 @ A1

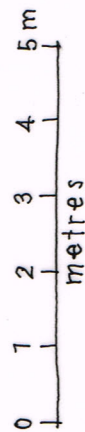

Wayne Gander MCIAT
Architectural Technologist
98 Durrington Lane, Worthing
West Sussex BN13 2RQ
E : waynegander08@gmail.com