

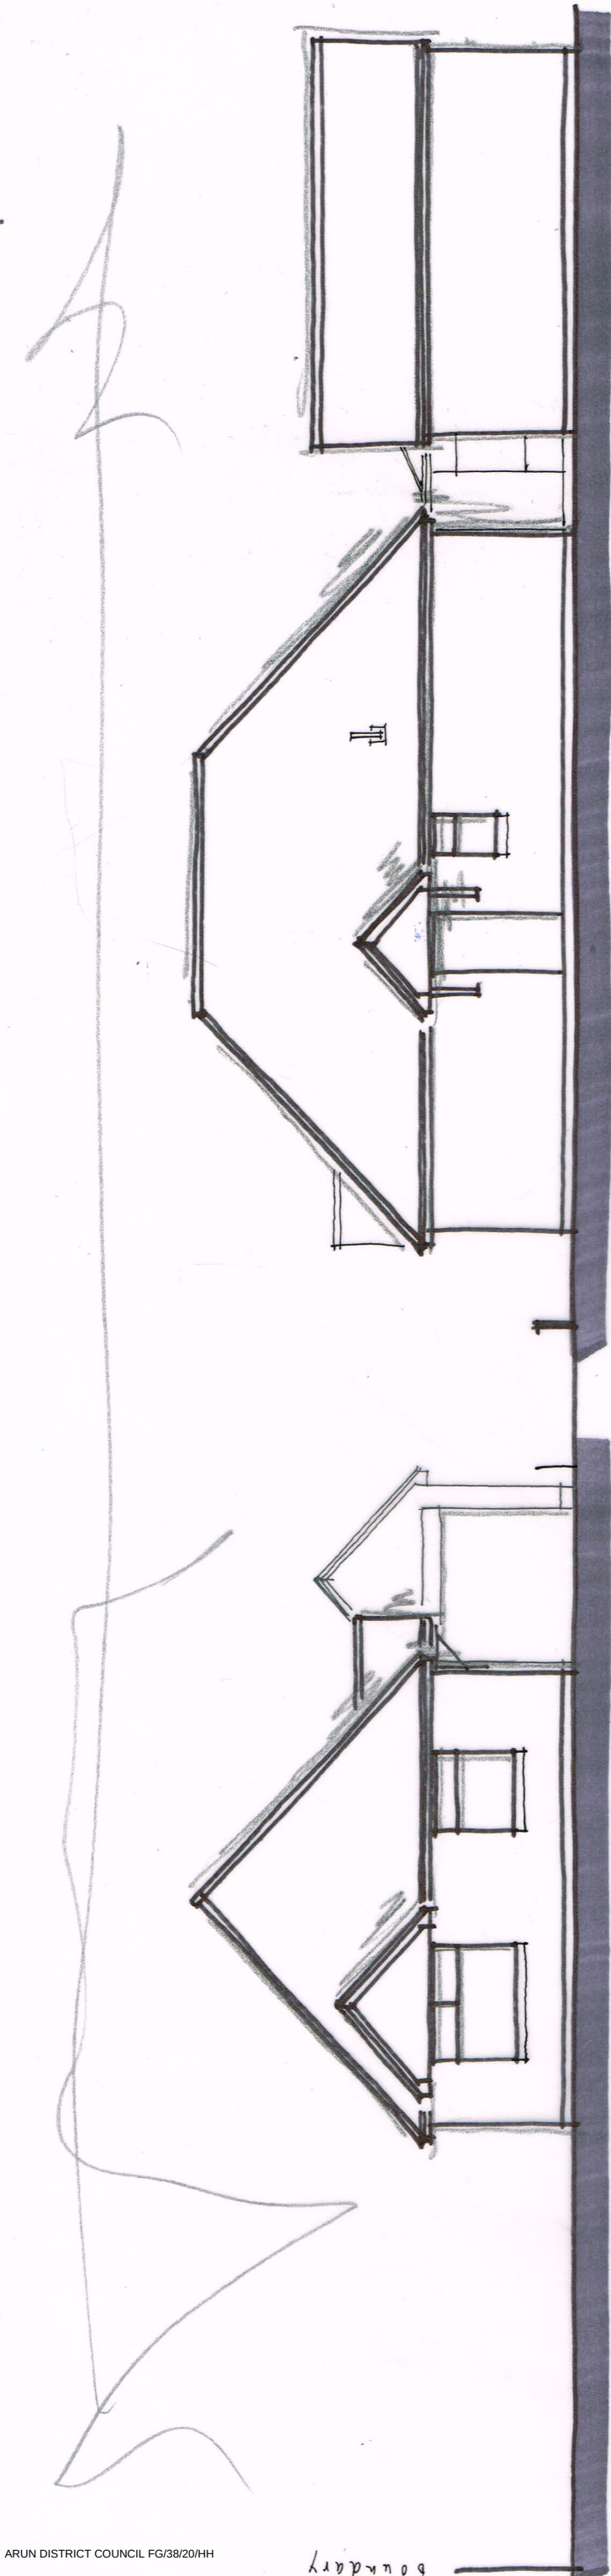


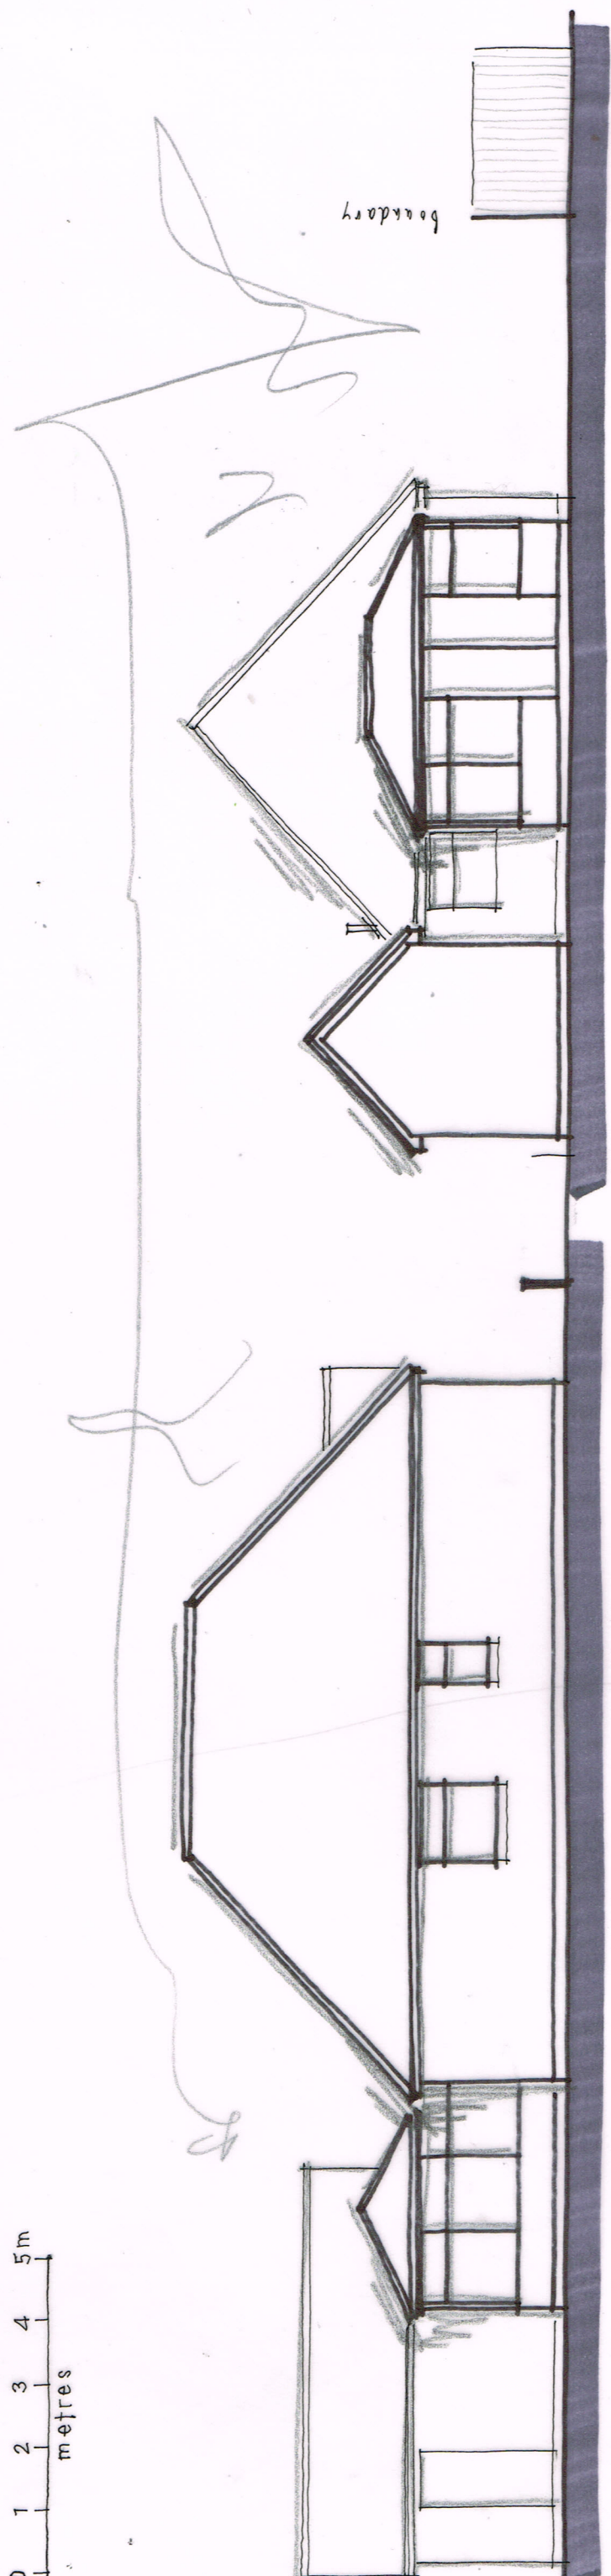

FRONT (S) ELEVATION 1:100@ A3 / 1:50 @ A1

SIDE (e)

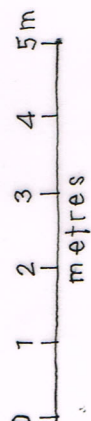

SIDE (w)

REAR (n)